



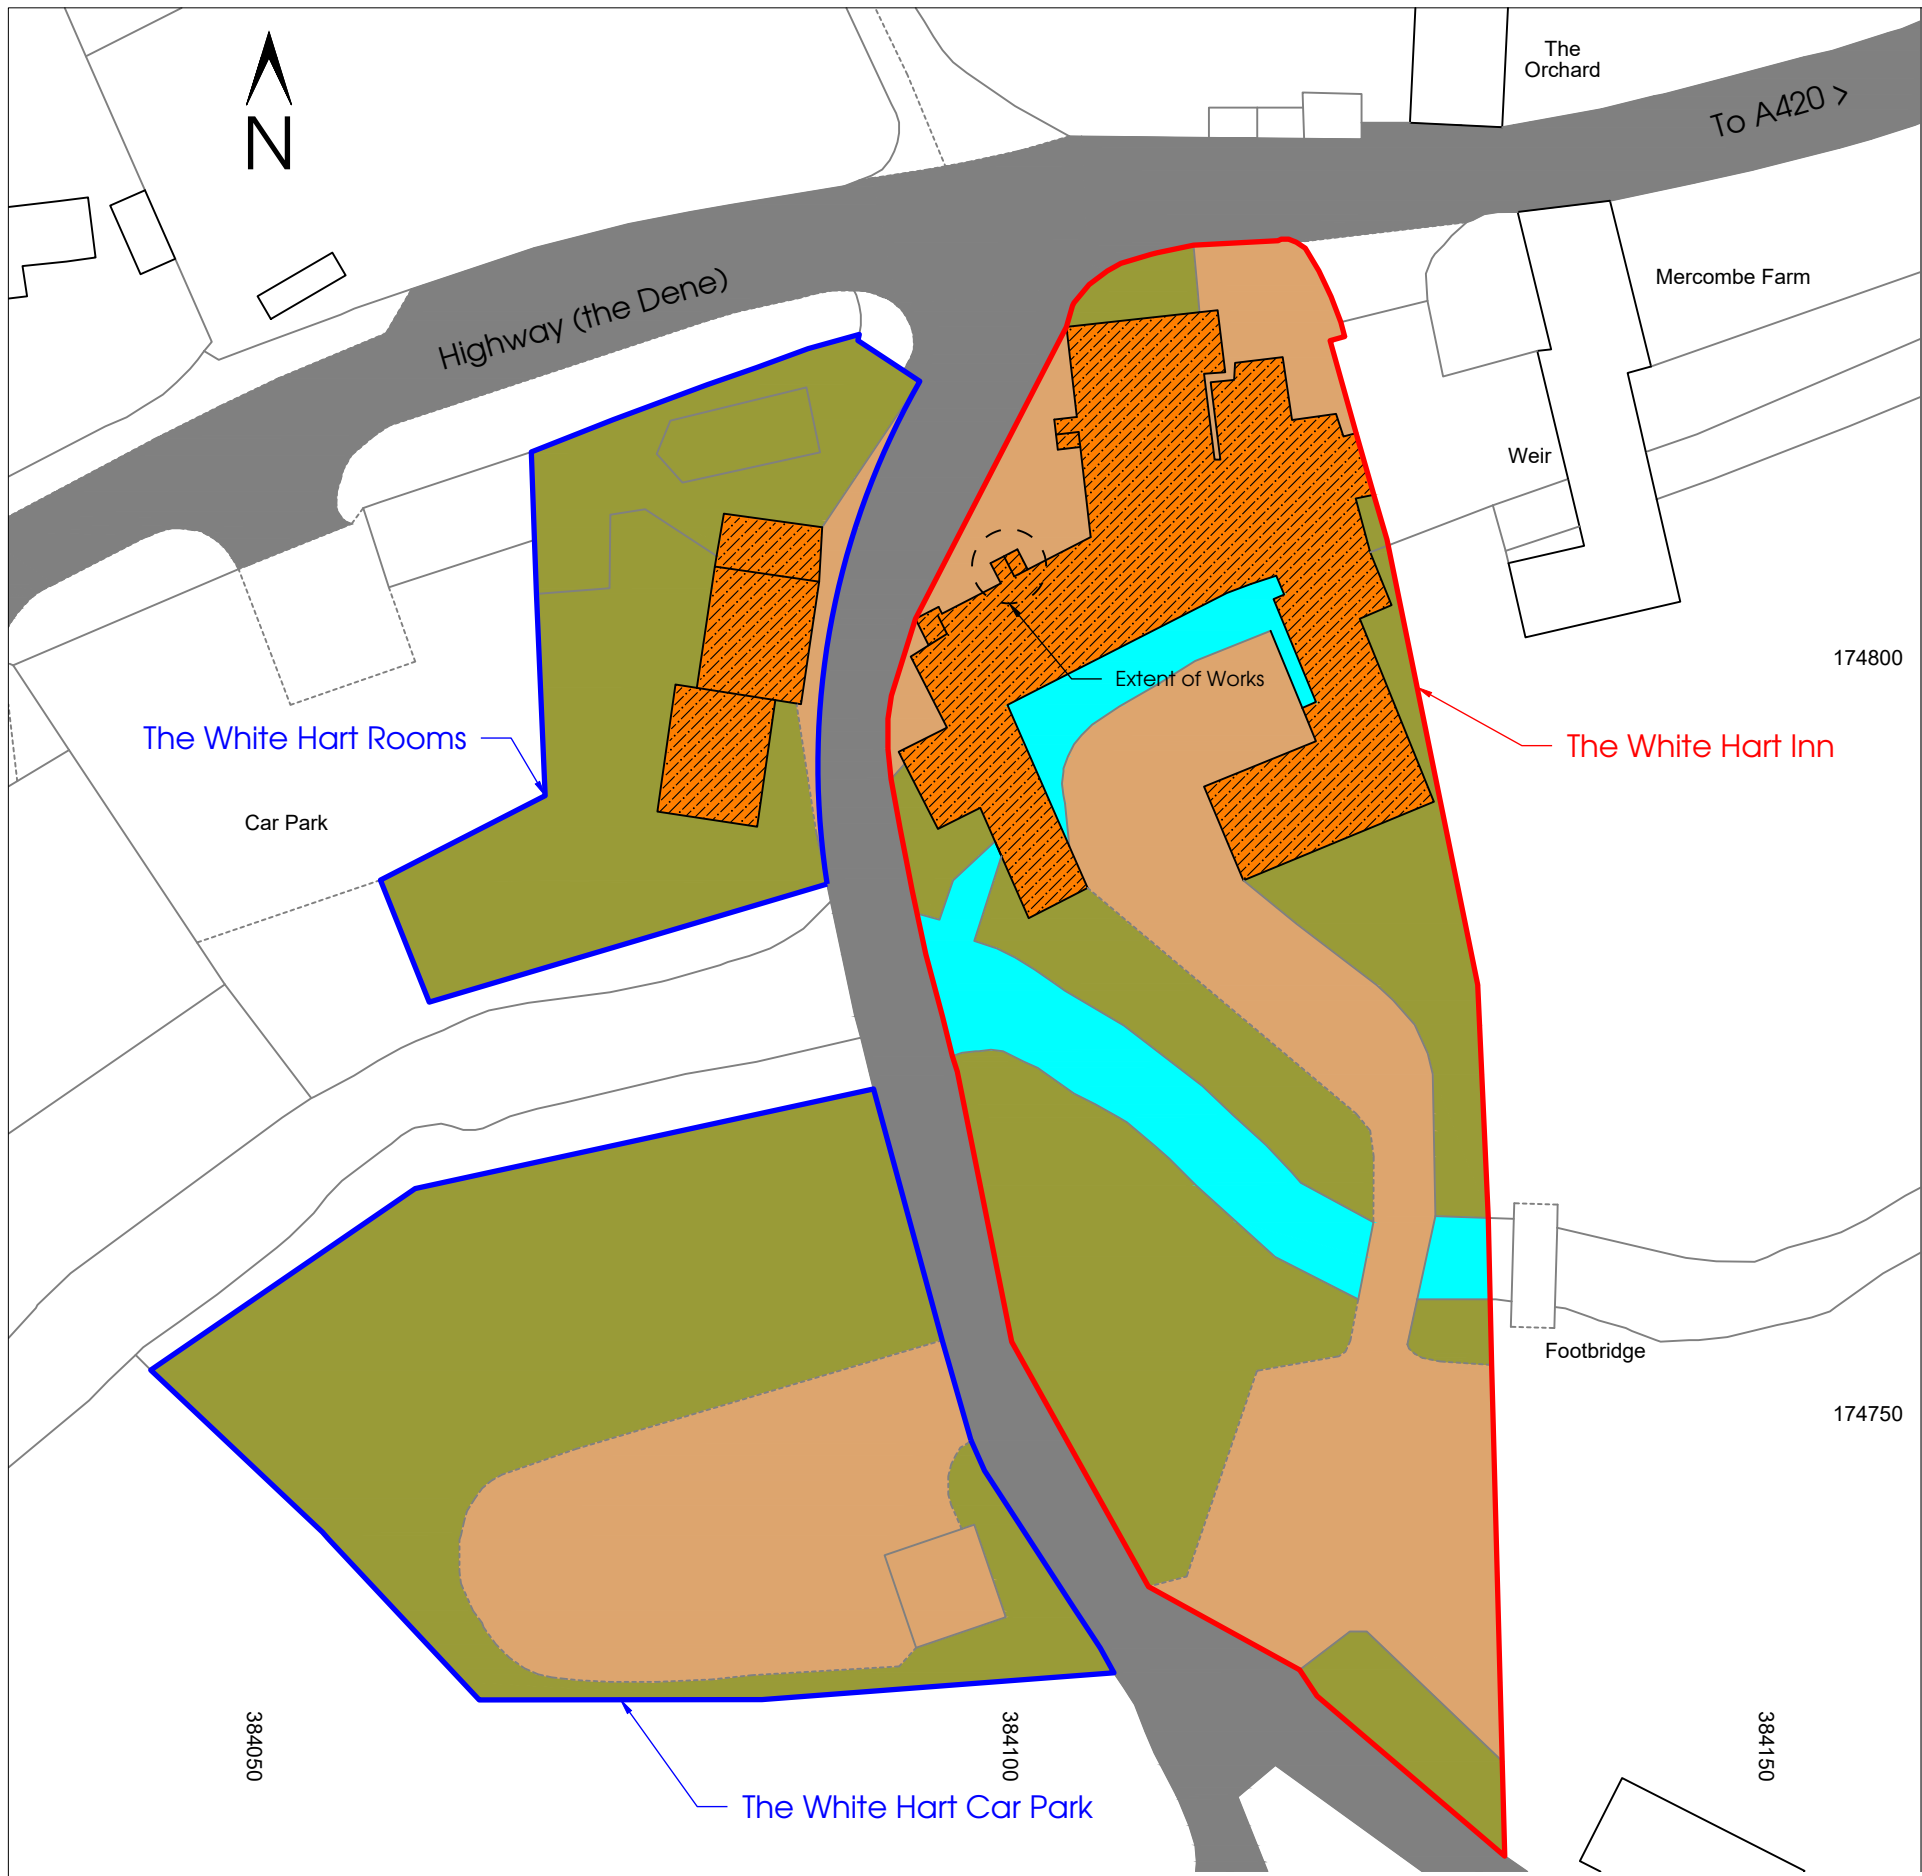

- Public Highway
- Buildings / Structures
- Hardstandings
- Planted Areas
- Water / Stream
- Boundary of Subject Site
- Adjacent / Adjoining land in the applicant's ownership
- Extent of the proposed works

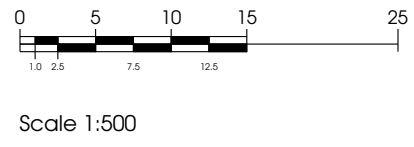

Notes:
A basic Block Plan is provided for location purposes, to illustrate relative areas of associated ownership and to clarify the position and relative scale / extent of the proposed reinstatement works.



Marshall Byrne Architecture Ltd
Chartered Surveying & Historic Building Consultancy
41a High St., Cowbridge, Vale of Glamorgan, CF71 7AE • ask@marshallbyrne.com

Project	Reinstatement & Remedial Works (Impact Damage)
Site Address	White Hart Inn, Ford, Chippenham
Client	Dale Maintenance
Purpose / Stage	Consent Application

Block Plan
Scale 1:500
Drawing No.
6070-T-15

Issue Date	Jun 2026
Revision.	-
Page Format.	A3