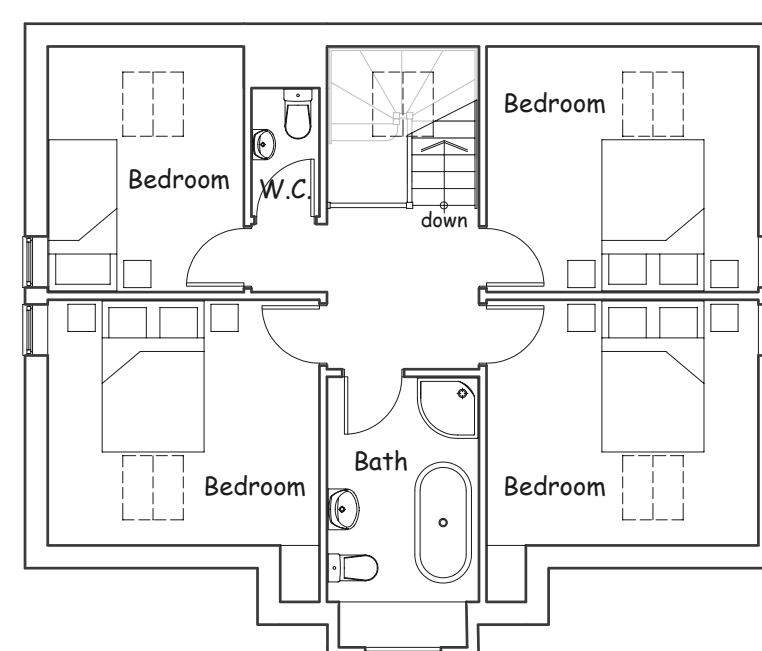
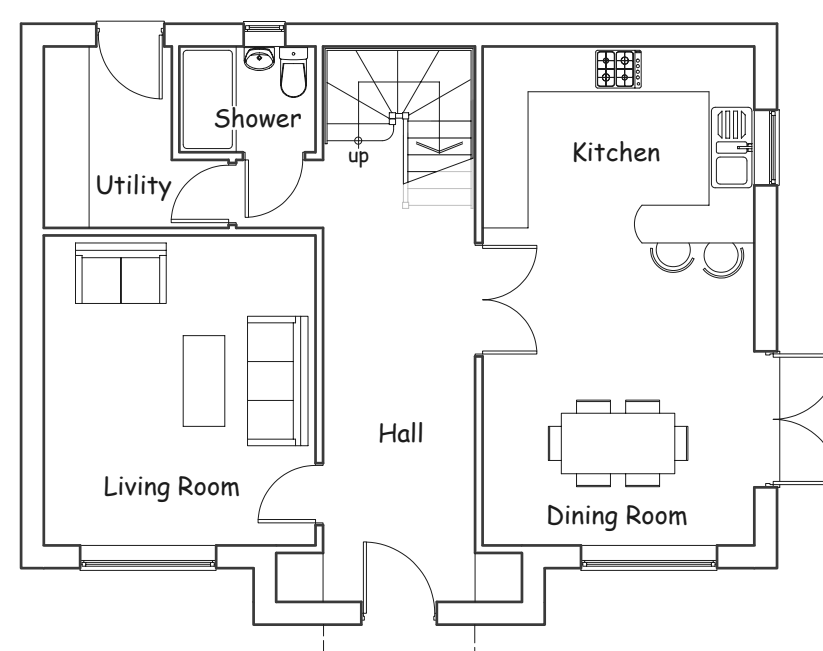
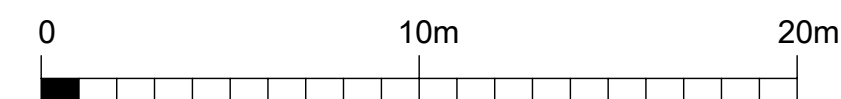
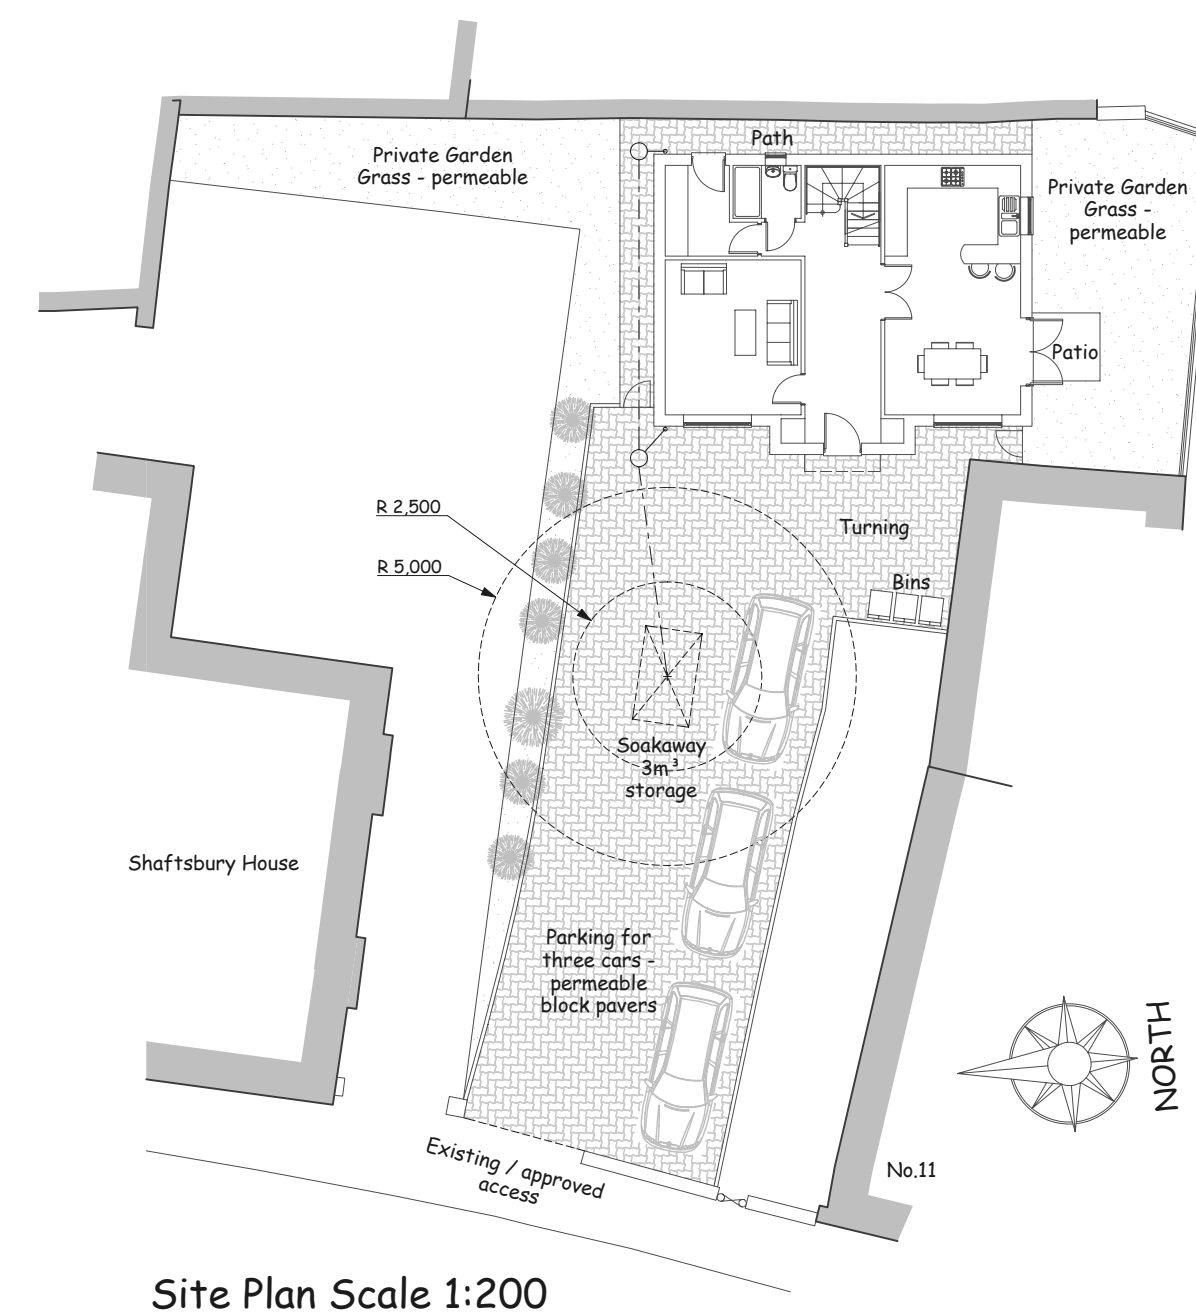
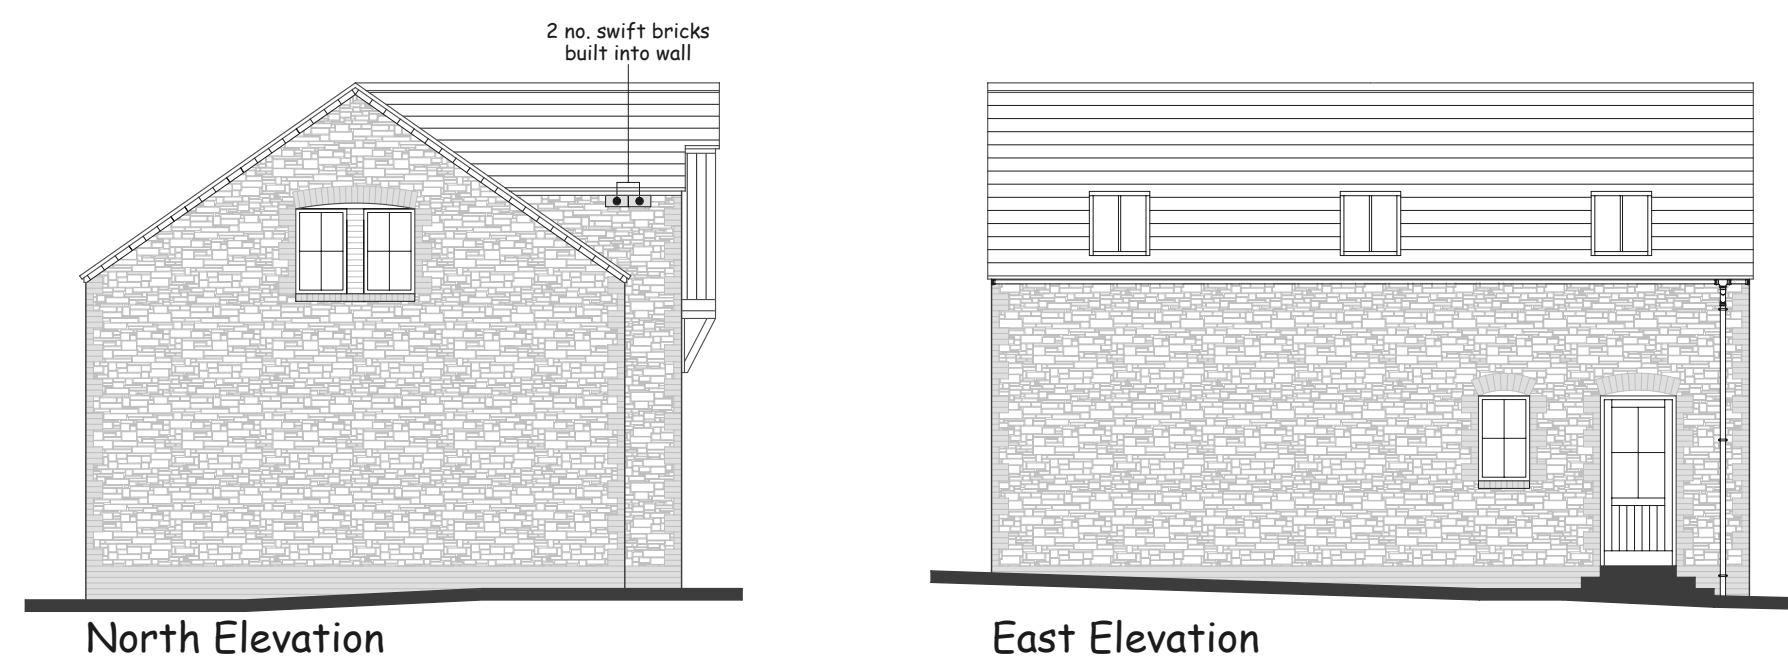
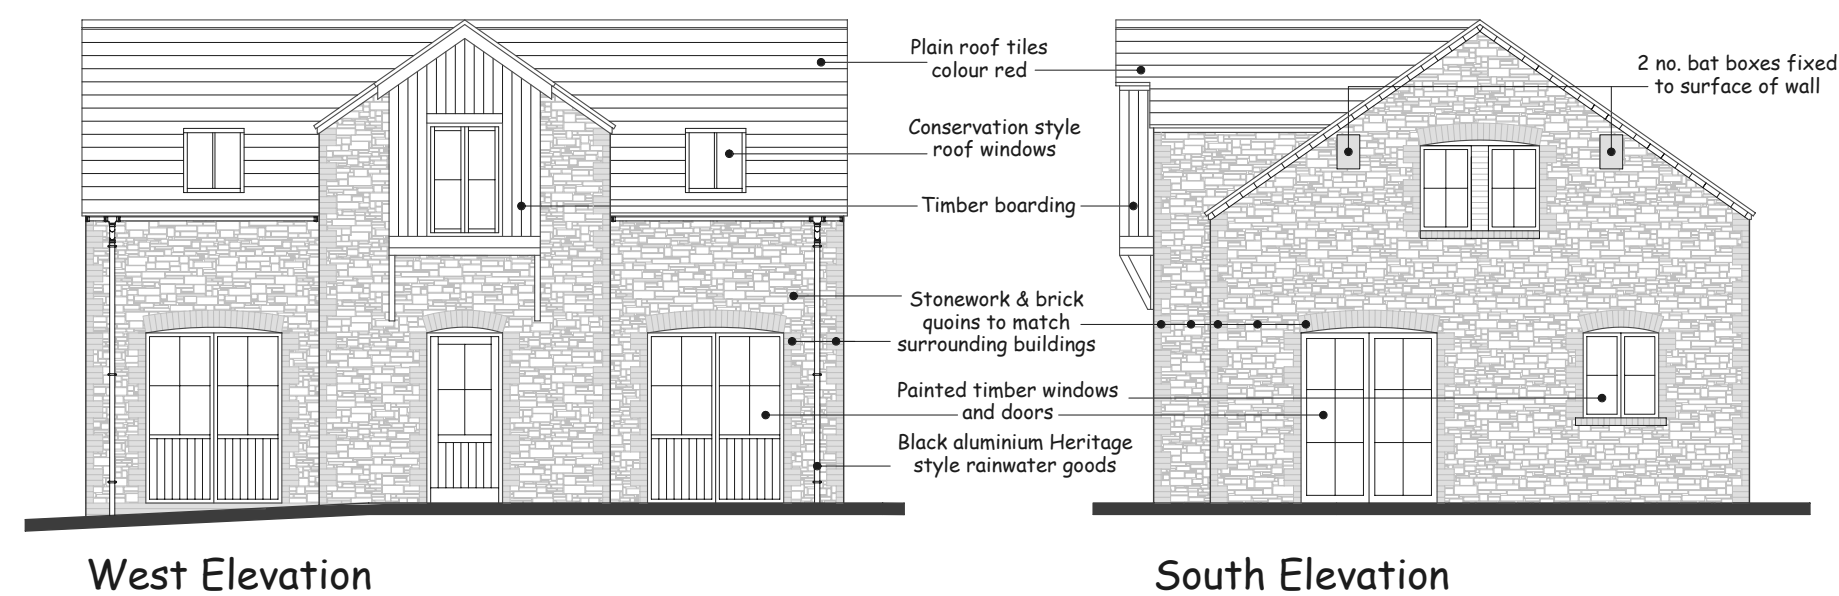


**DPO DESIGN**

D Peter Oughtibridge  
DPODESIGN.CO.UK  
p.oughtibridge@btinternet.com  
07748801306

Revisions:  
A ~ June 2026 ~ Surface water drainage added.  
B ~ June 2026 ~ Surface water drainage revised.

Land adjacent to Shaftsbury House,  
Weymouth Street, Warminster,  
Wiltshire, BA12 9NP.

For:  
Shanaya Investments Ltd.

Drawing:  
As Proposed.

Scale:  
1:100, 1:200 @ A2.

Date:  
November 2025.

Drawing Number:  
LWS - P - 01B.