


14 Marlborough Road SW8 3AU

PROPOSED BLOCK PLAN 1:500

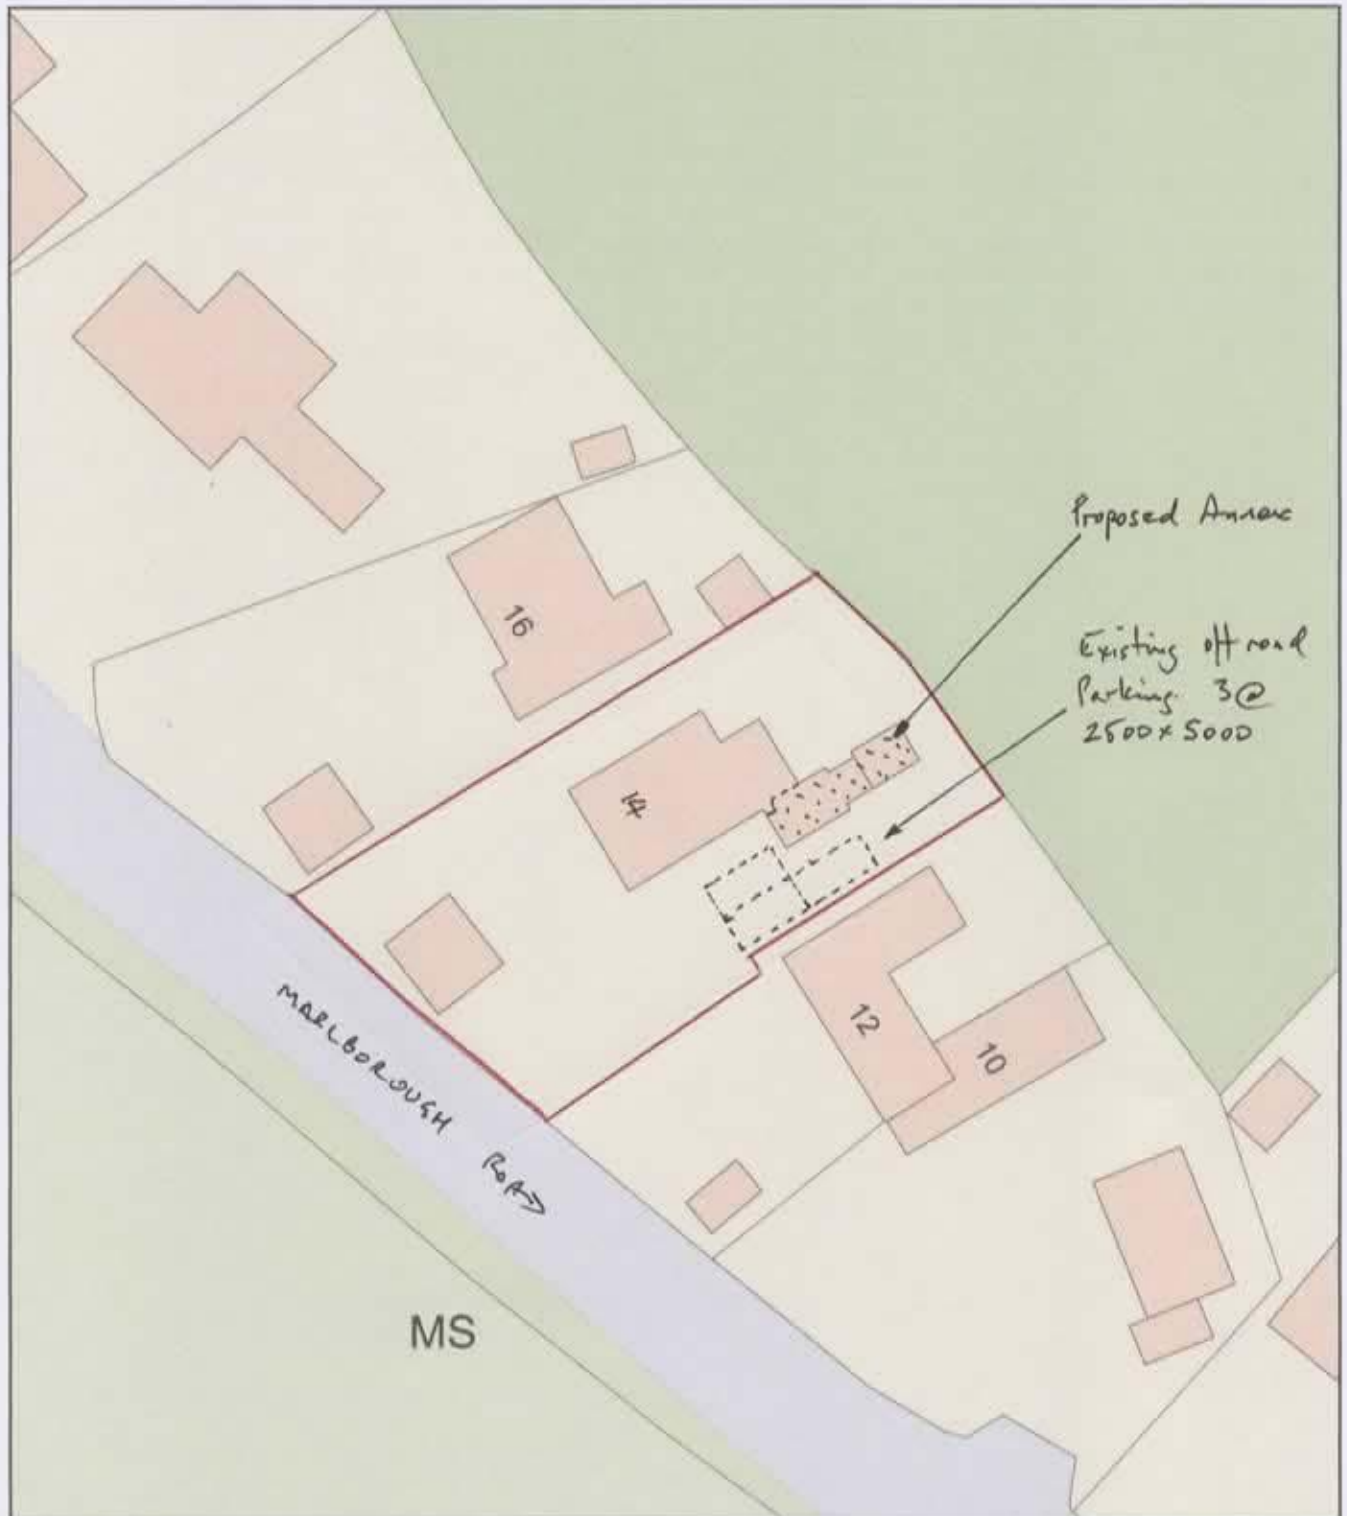

0 20
Metres



Plan Produced for: R Keech

Date Produced: 23 Feb 2026

Plan Reference Number: TQRQM26054193658862

Scale: 1:500 @ A4