
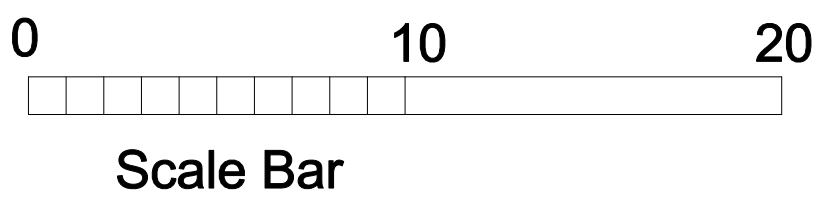
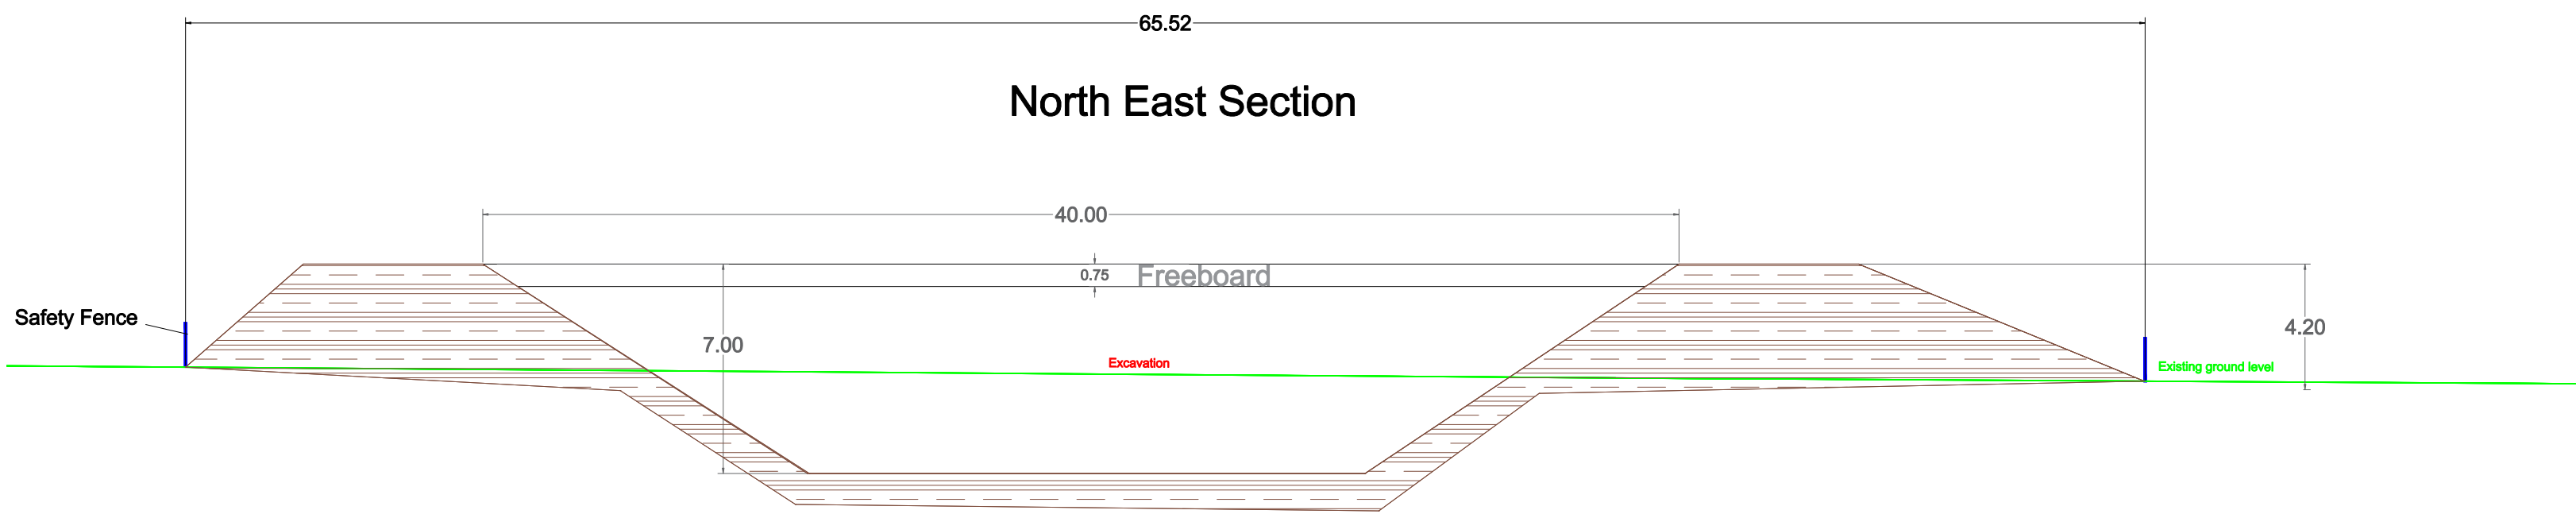


Slurry lagoon sections

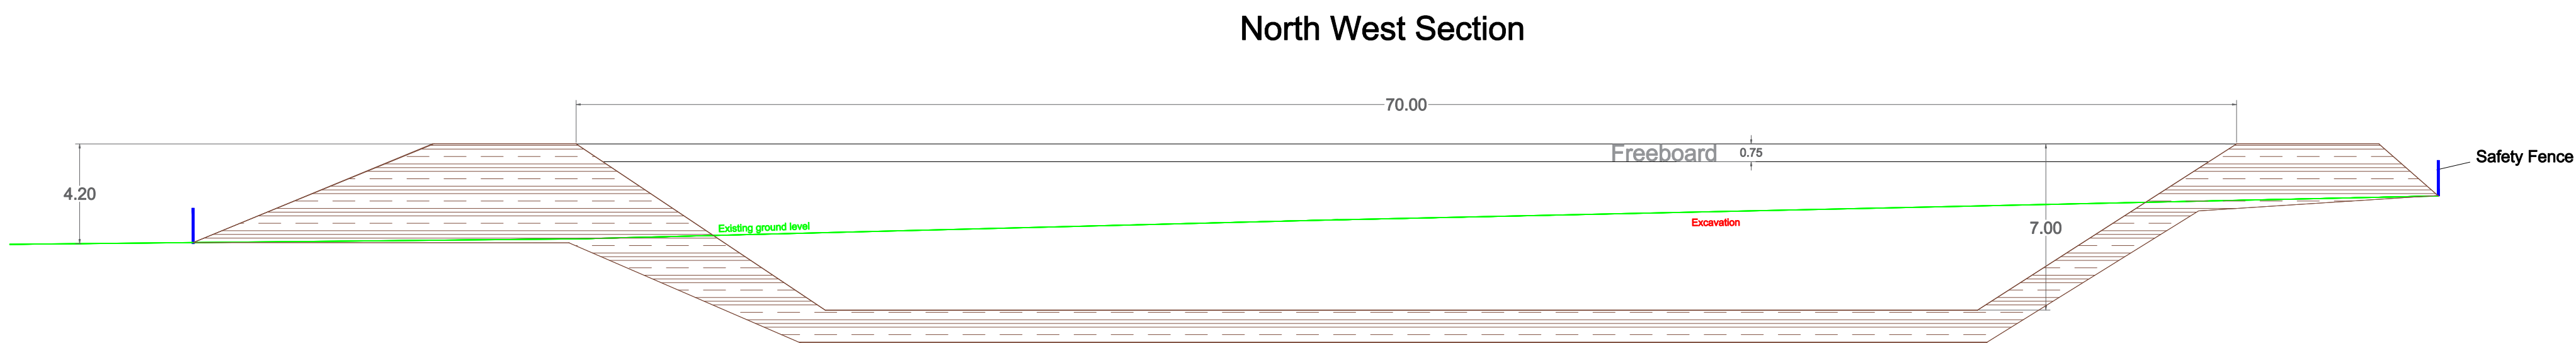

Sections
SCALE 1:200@ A1

Notes:

All Critical Dimensions to be Site Checked Prior
To Design or Fabrication
Site Measurements should be taken for Confirmation.

CONSULTANT
Mr T McKendrick
The Dairy Group Ltd
New Agriculture House
Blackbrook Park Avenue
Taunton
TA1 2PX
Email: tim.mckendrick@the dairygroup.co.uk

CLIENT
NGW &PA Helyer

LOCATION
Little Langford Farm
Little Langford
Salisbury
Wiltshire
SP3 4NP

DRAWING TITLE
Sections

JOB NO.
DRAWING NO.
LLManureStore_003.dwg

SHEET SIZE
A1-Paperspace

SCALE
1:200@A1

DATE
June 2026

DRAWN
June 2026

CHECKED