A3

Front Elevation

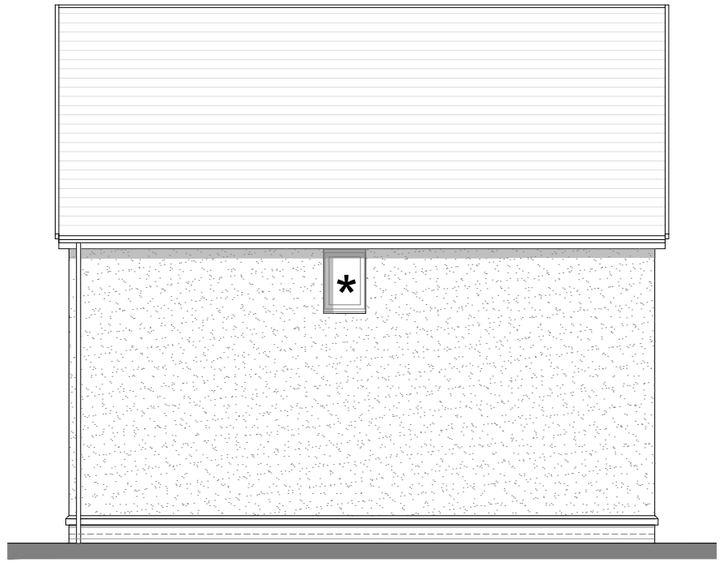

Side Elevation

* Window omitted to plots 49, 50, 52 only.

Rear Elevation

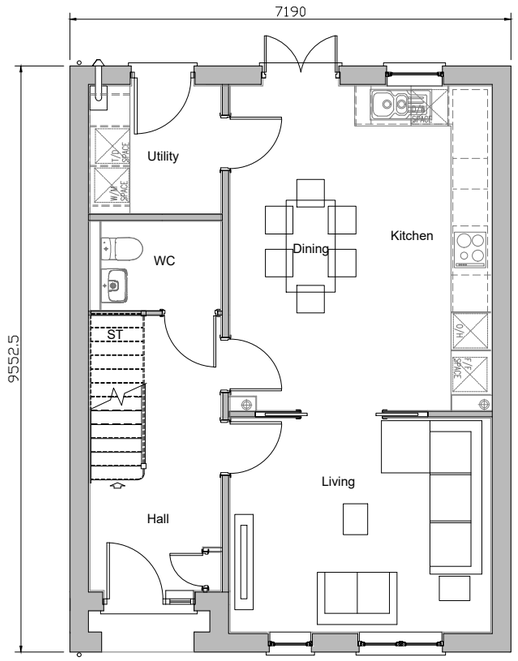

Ground Floor Plan

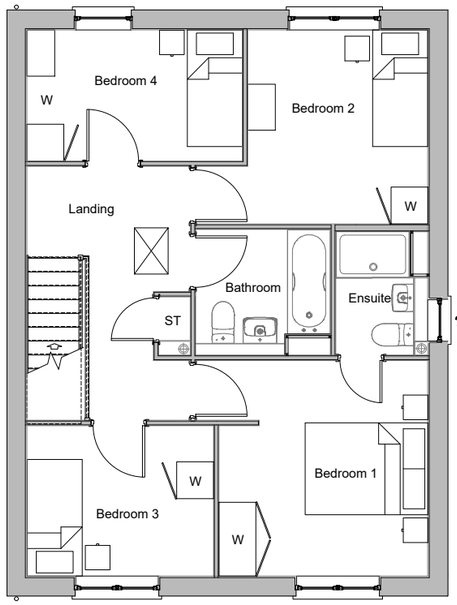

* Window omitted to plots 49, 50, 52 only.

First Floor Plan

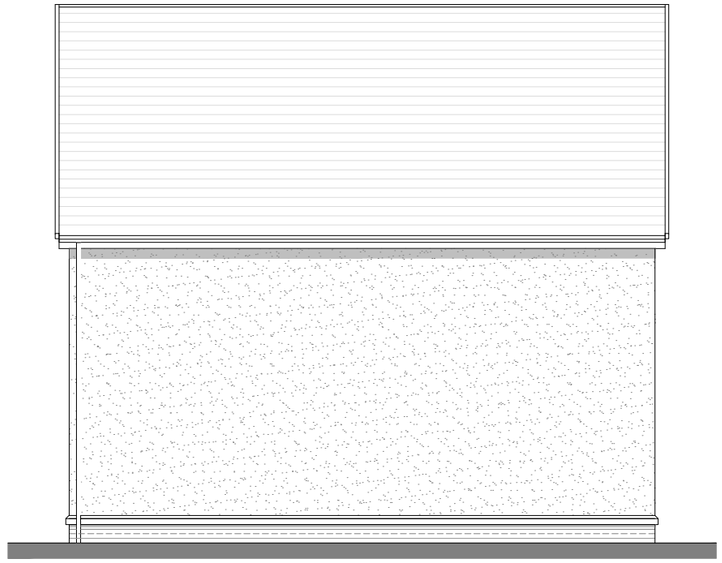

Side Elevation

PLOT No. As Drawn - 46, 49, 50, 52, 99 Handed -	House Type EMA42	Variation	Option 1
	Bedrooms 4	Persons 5	
	Sq.ft 1252	Sq.m 116.3	

Romsey T:01794 367703
Portishead T:01275 407000
London T:01794 367703

www.thrivearchitects.co.uk

Rev	Description	Date	Au	Ch
A	Issue For Planning	19.06.26	EBE	RP

scale 1:100

0 2m 4m 6m

This drawing is the copyright of Thrive Architects Ltd ©. All rights reserved. Ordnance Survey Data © Crown Copyright. All rights reserved. Licence No. 100007359. Permission is granted to scale from this drawing for the purposes of **Local Authority Planning Applications only**. For all other purposes DO NOT scale from this drawing. Contractors, sub-contractors and suppliers are to check all relevant dimensions and levels of the site and building before commencing any shop drawings or building work. Any discrepancies should be recorded to the Architect. Where applicable this drawing is to be read in conjunction with the Consultants' drawings / Clients' Construction Specification.

Project	Rudloe 2, Corsham		
Drawing	House Type EMA42 Plans and Elevations		
Client	TAYLOR WIMPEY BRISTOL		
Job no. Dwg no.	TAYL250329-SW HT.EMA42.pe1	Date Rev.	18.05.26 A
Author	NA Checker RP	Scale	1:100 at A3
Status	PLANNING	Office	Portishead
Client ref.			

thrive. architects