
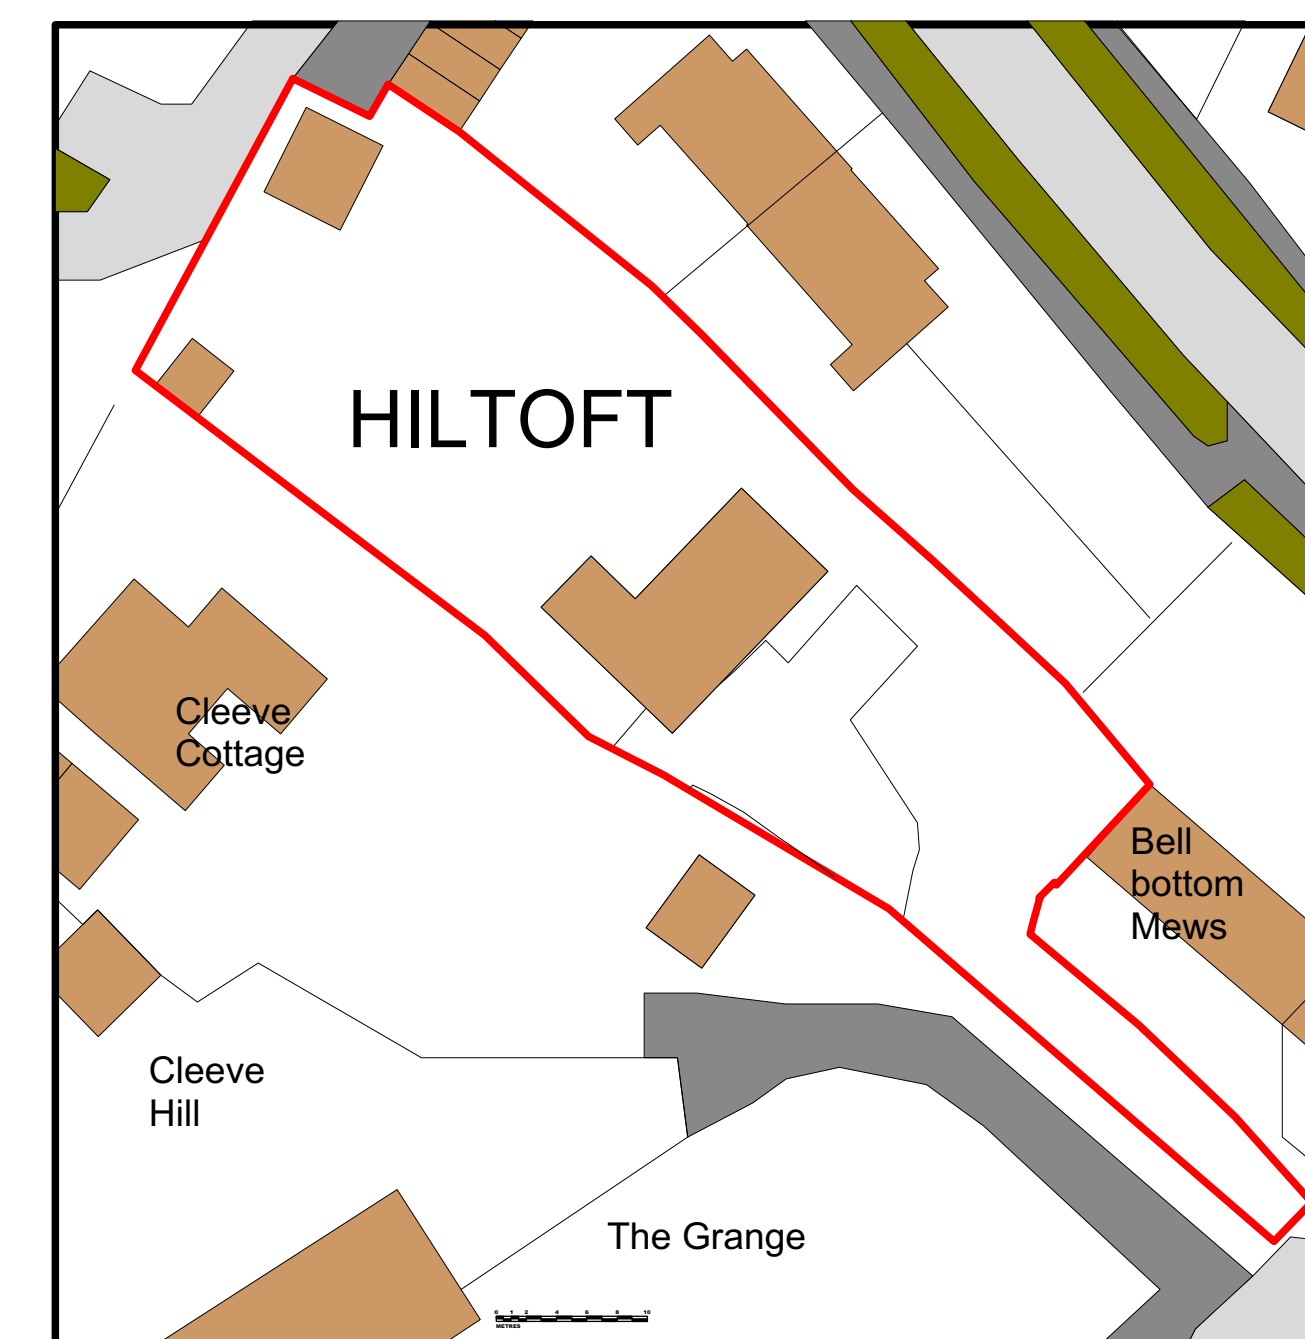
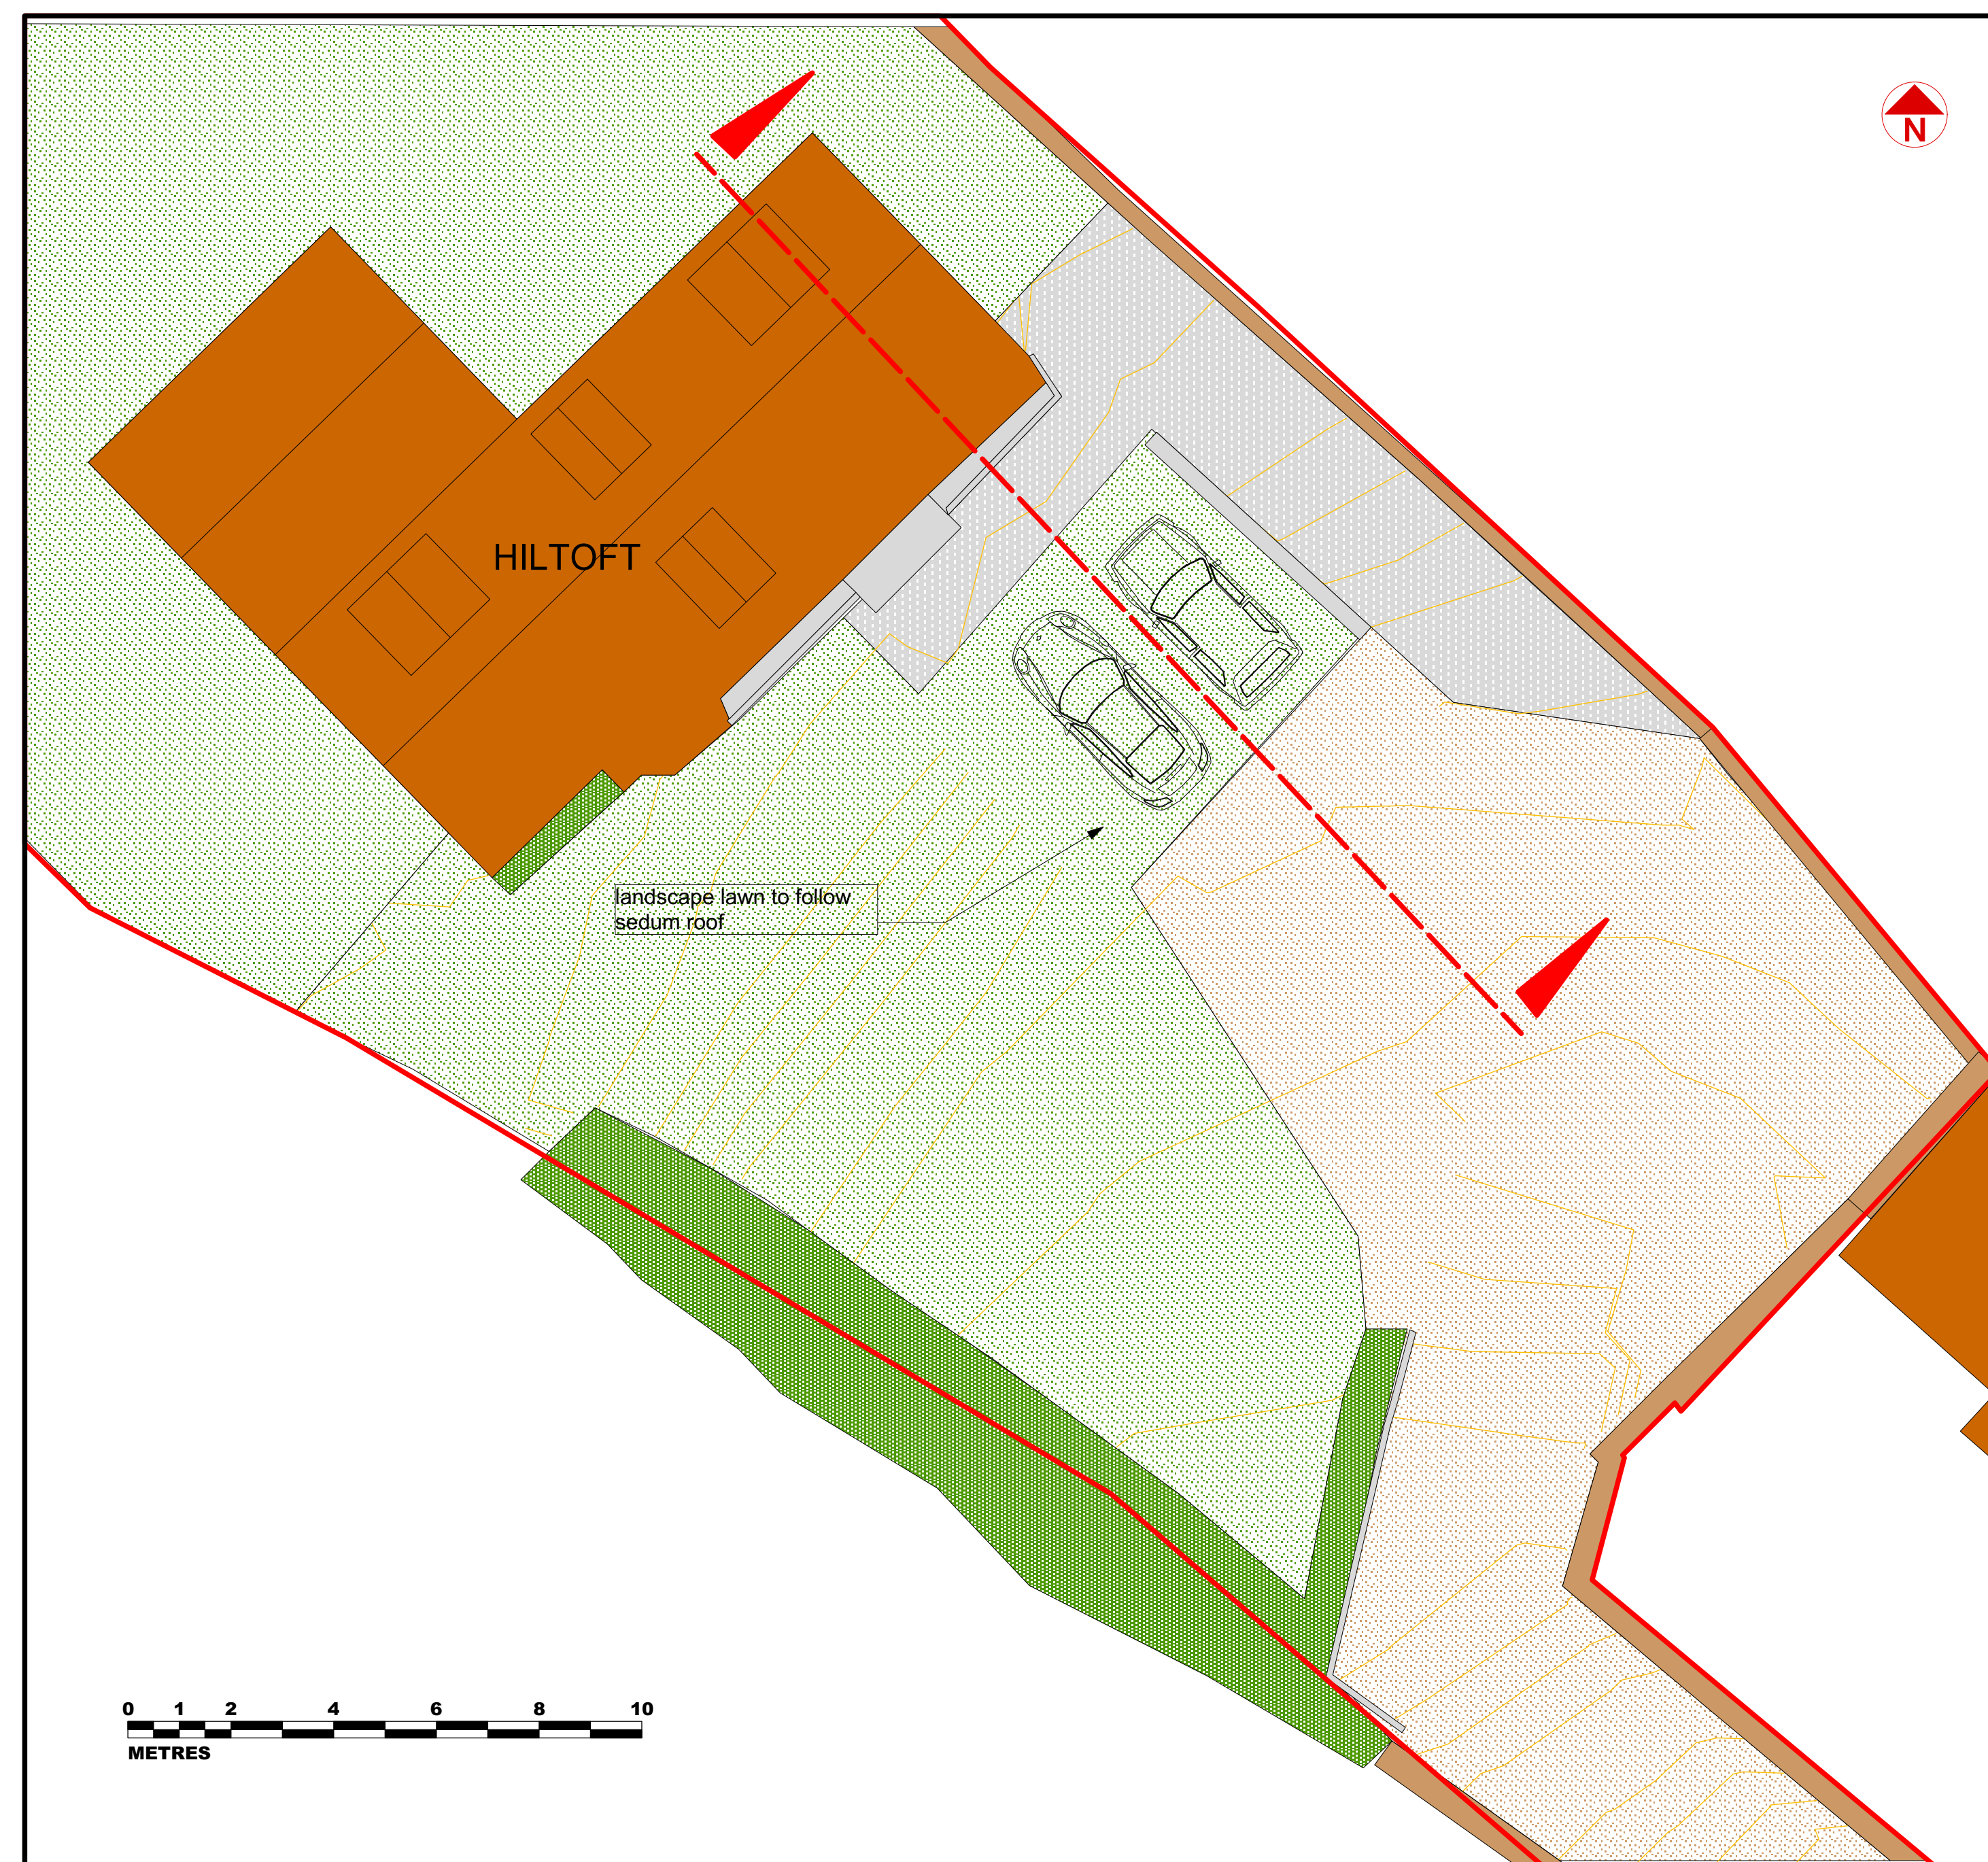
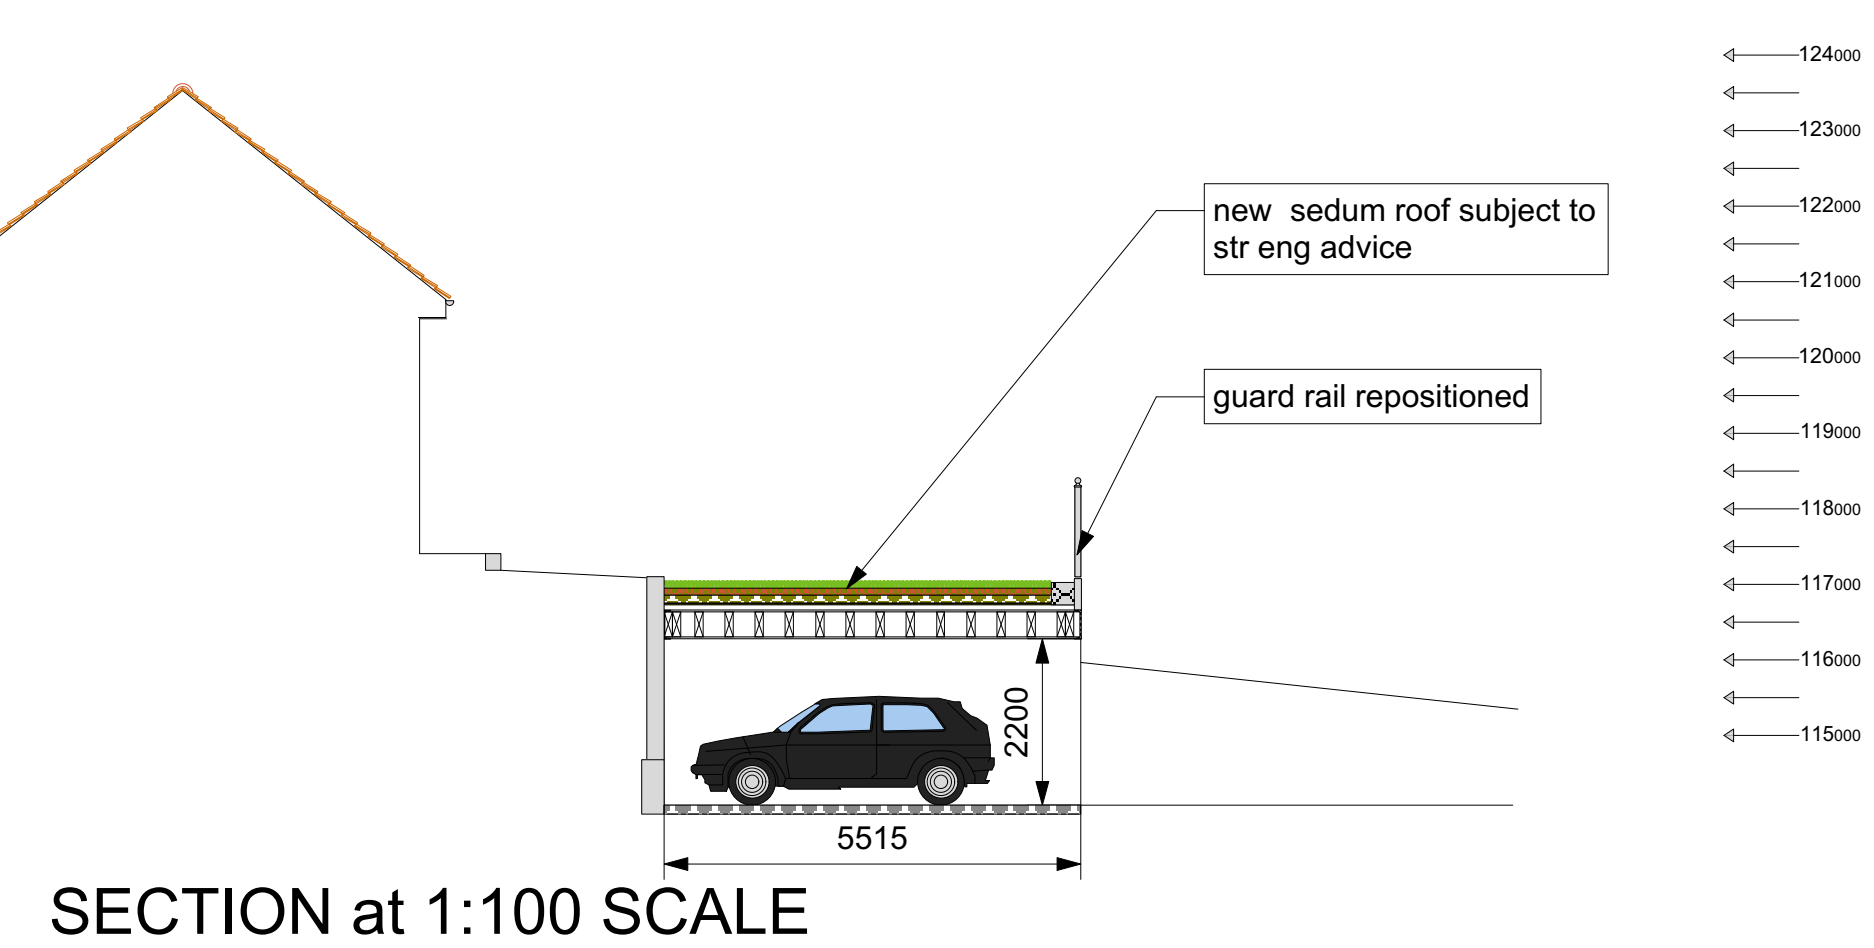


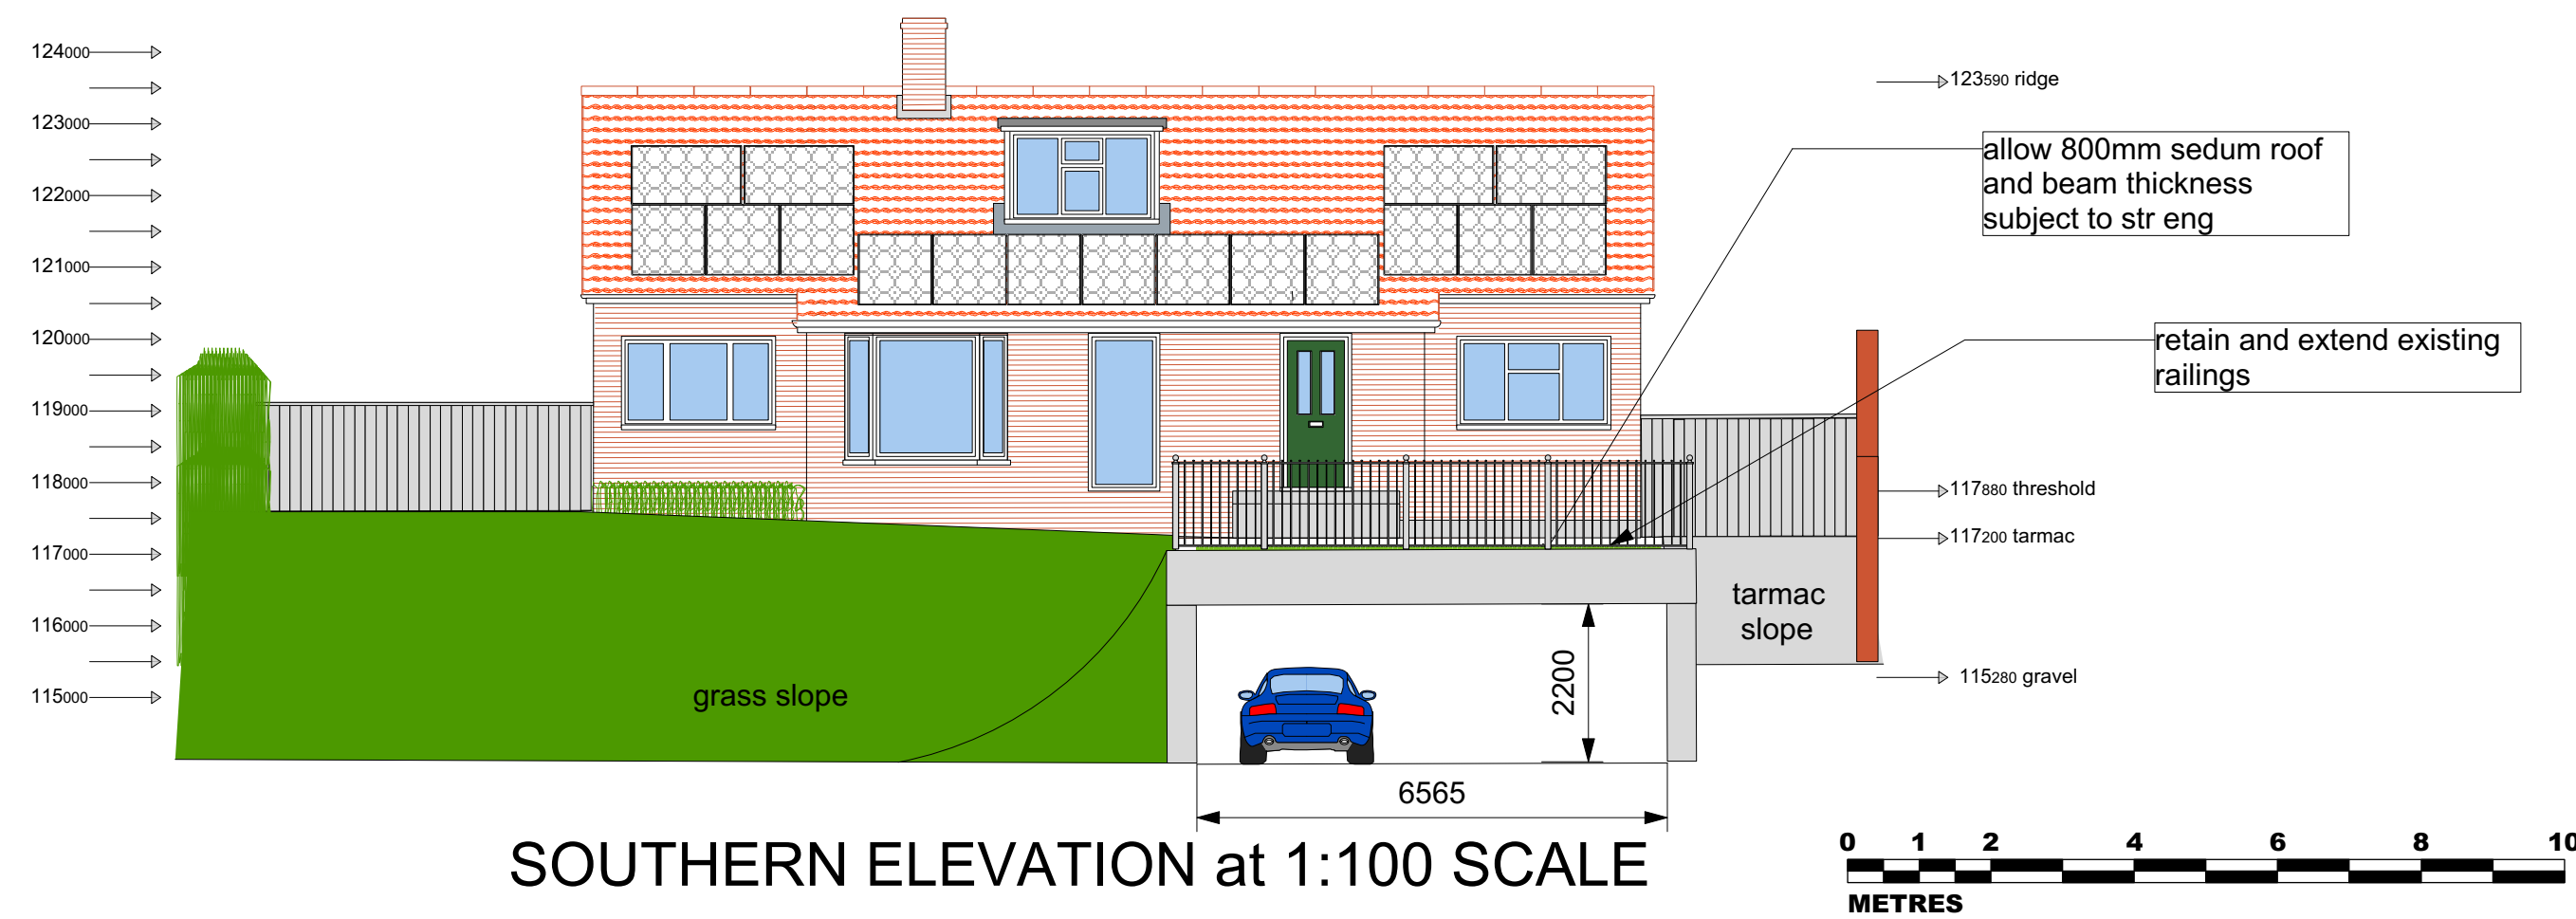

Mr W Bell
Hiltoft
Vicarage Road
Tisbury
SP3 6HZ
Proposed garage
plans and
elevations

30 June 2026

1:100, 1:500,
SCALE at A1

WBP02

Ralph Perry Robinson
Easton Farm House
Berwick St John
Wiltshire
SP7 0HS
ralph@phpp.co.uk