



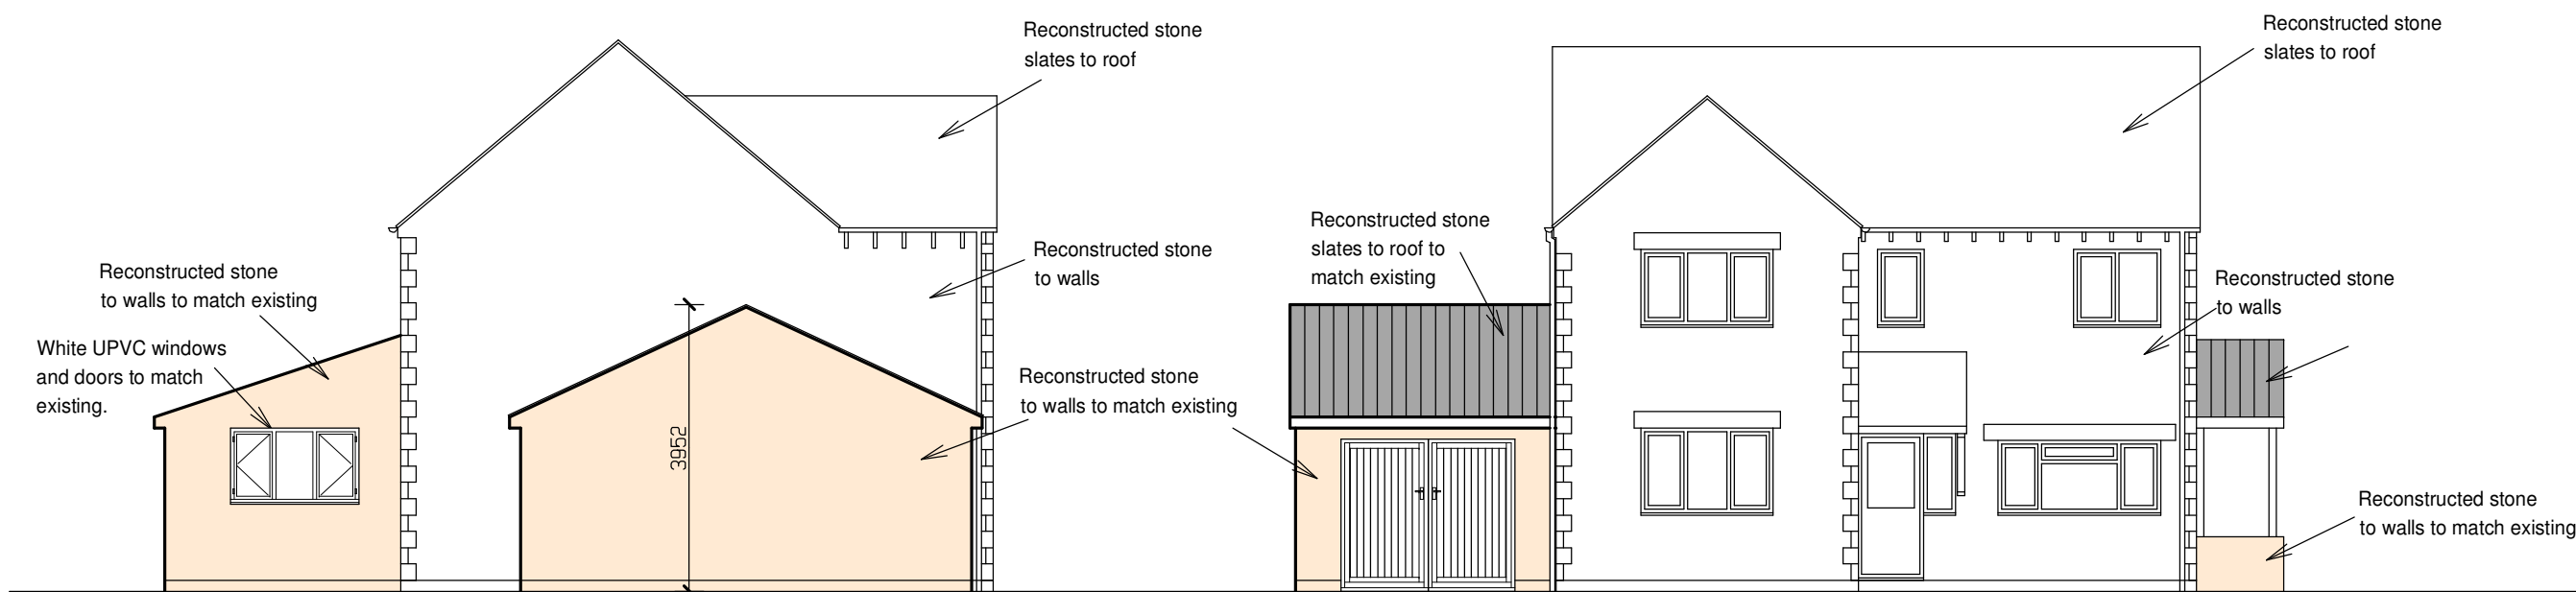


PROPOSED SIDE ELEVATION


PROPOSED FRONT ELEVATION

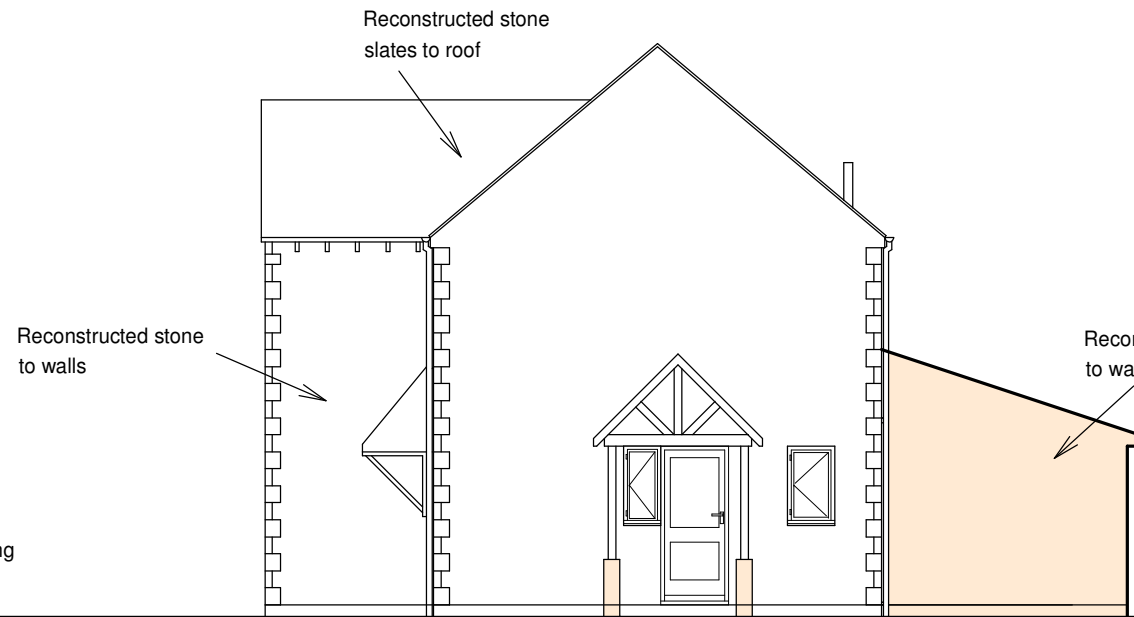


PROPOSED SIDE ELEVATION

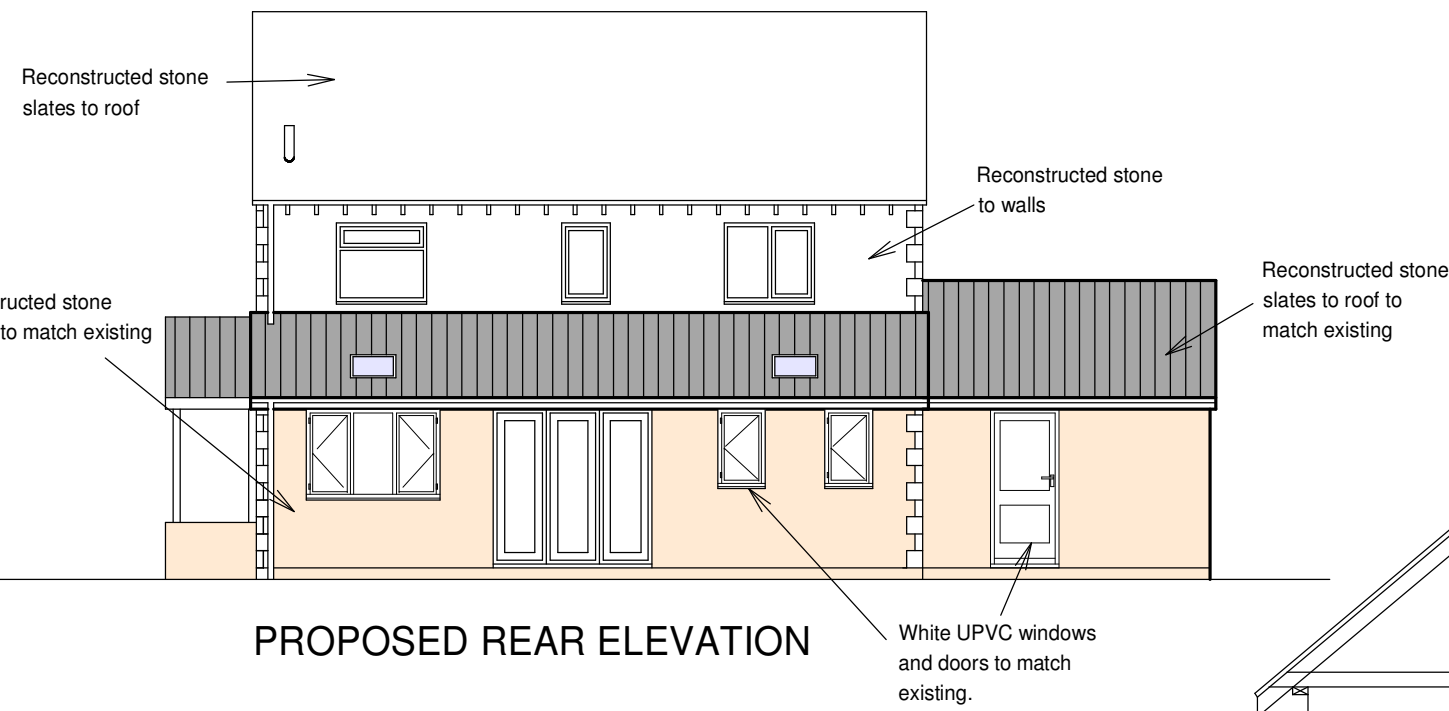


PROPOSED REAR ELEVATION

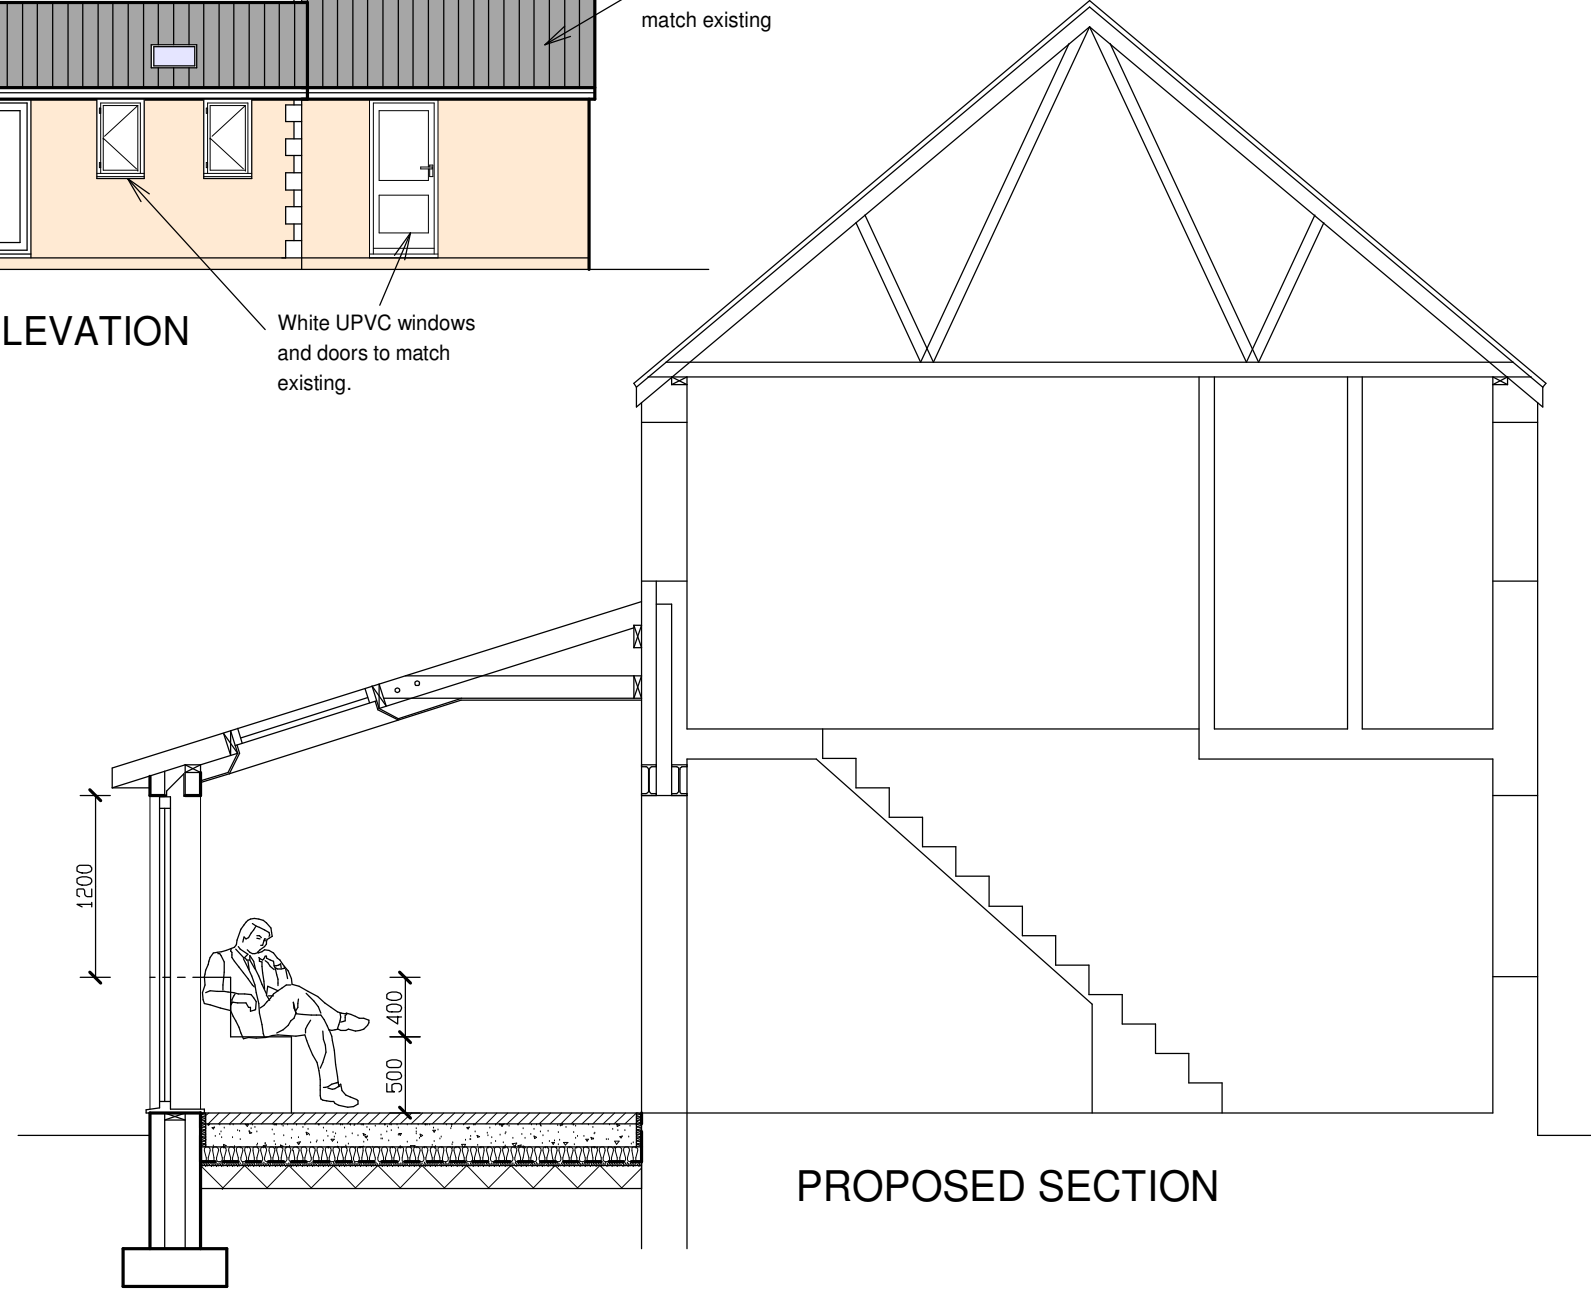

PROPOSED SECTION

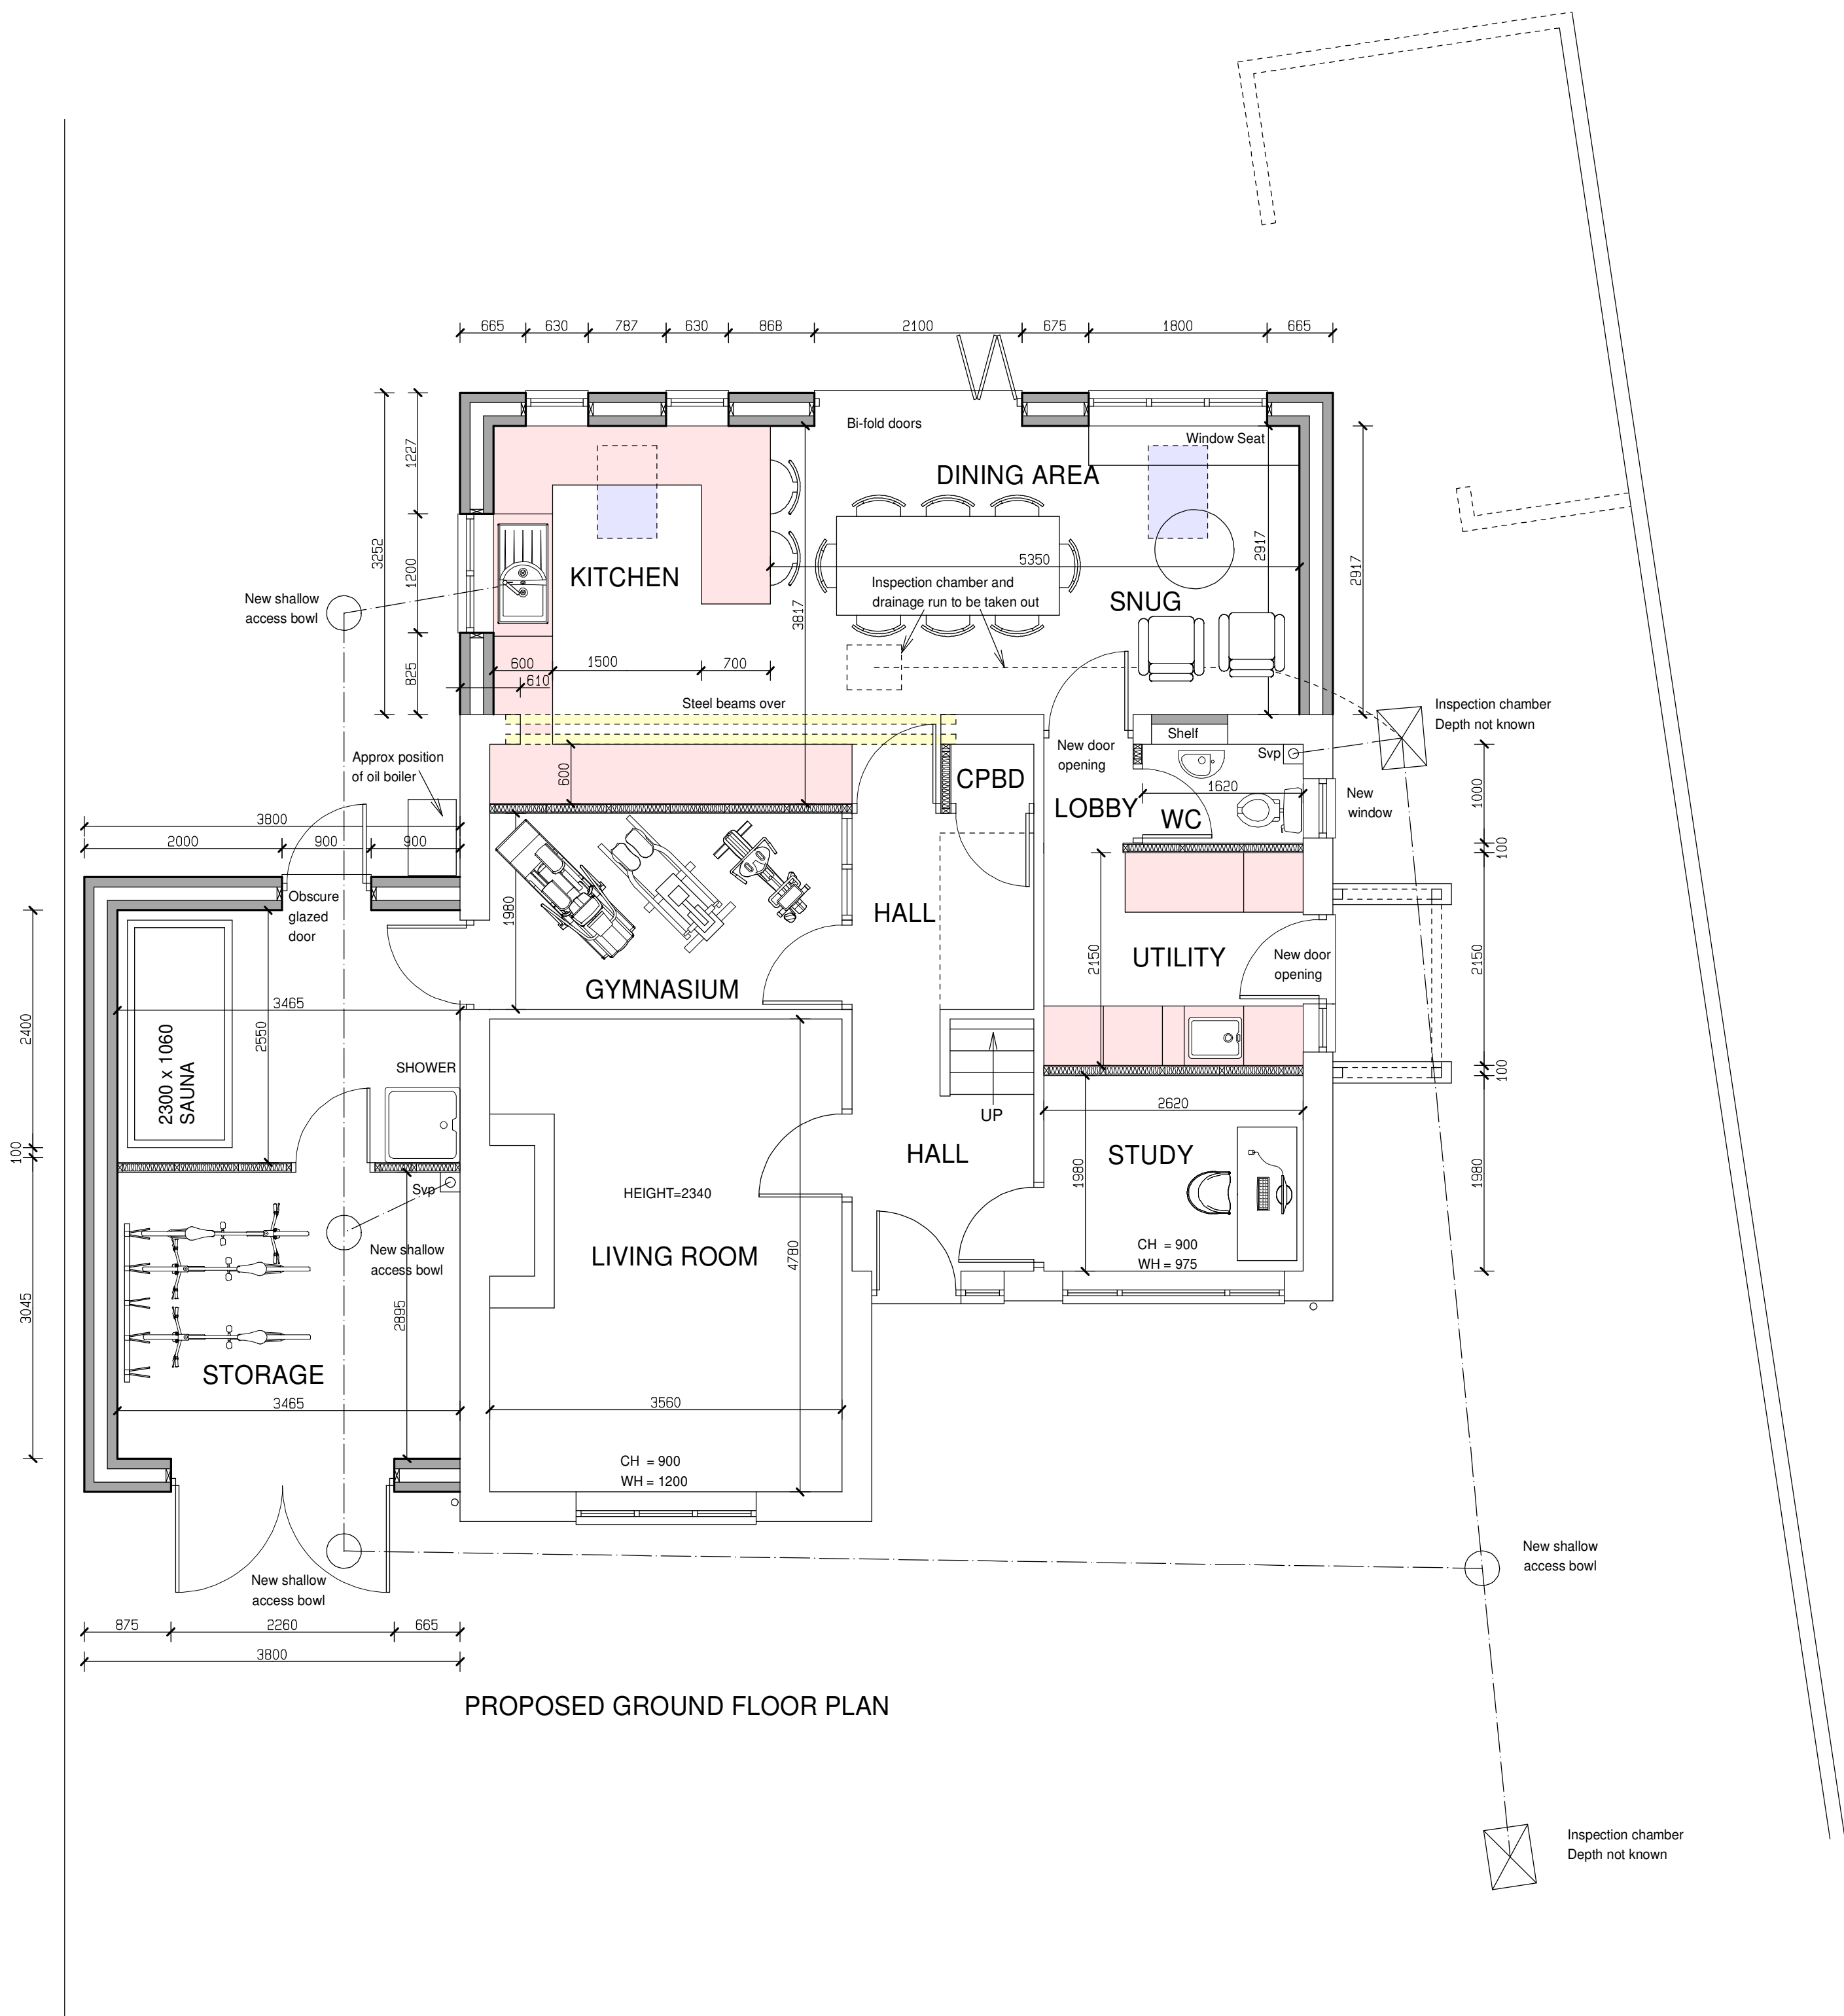

PROPOSED GROUND FLOOR PLAN

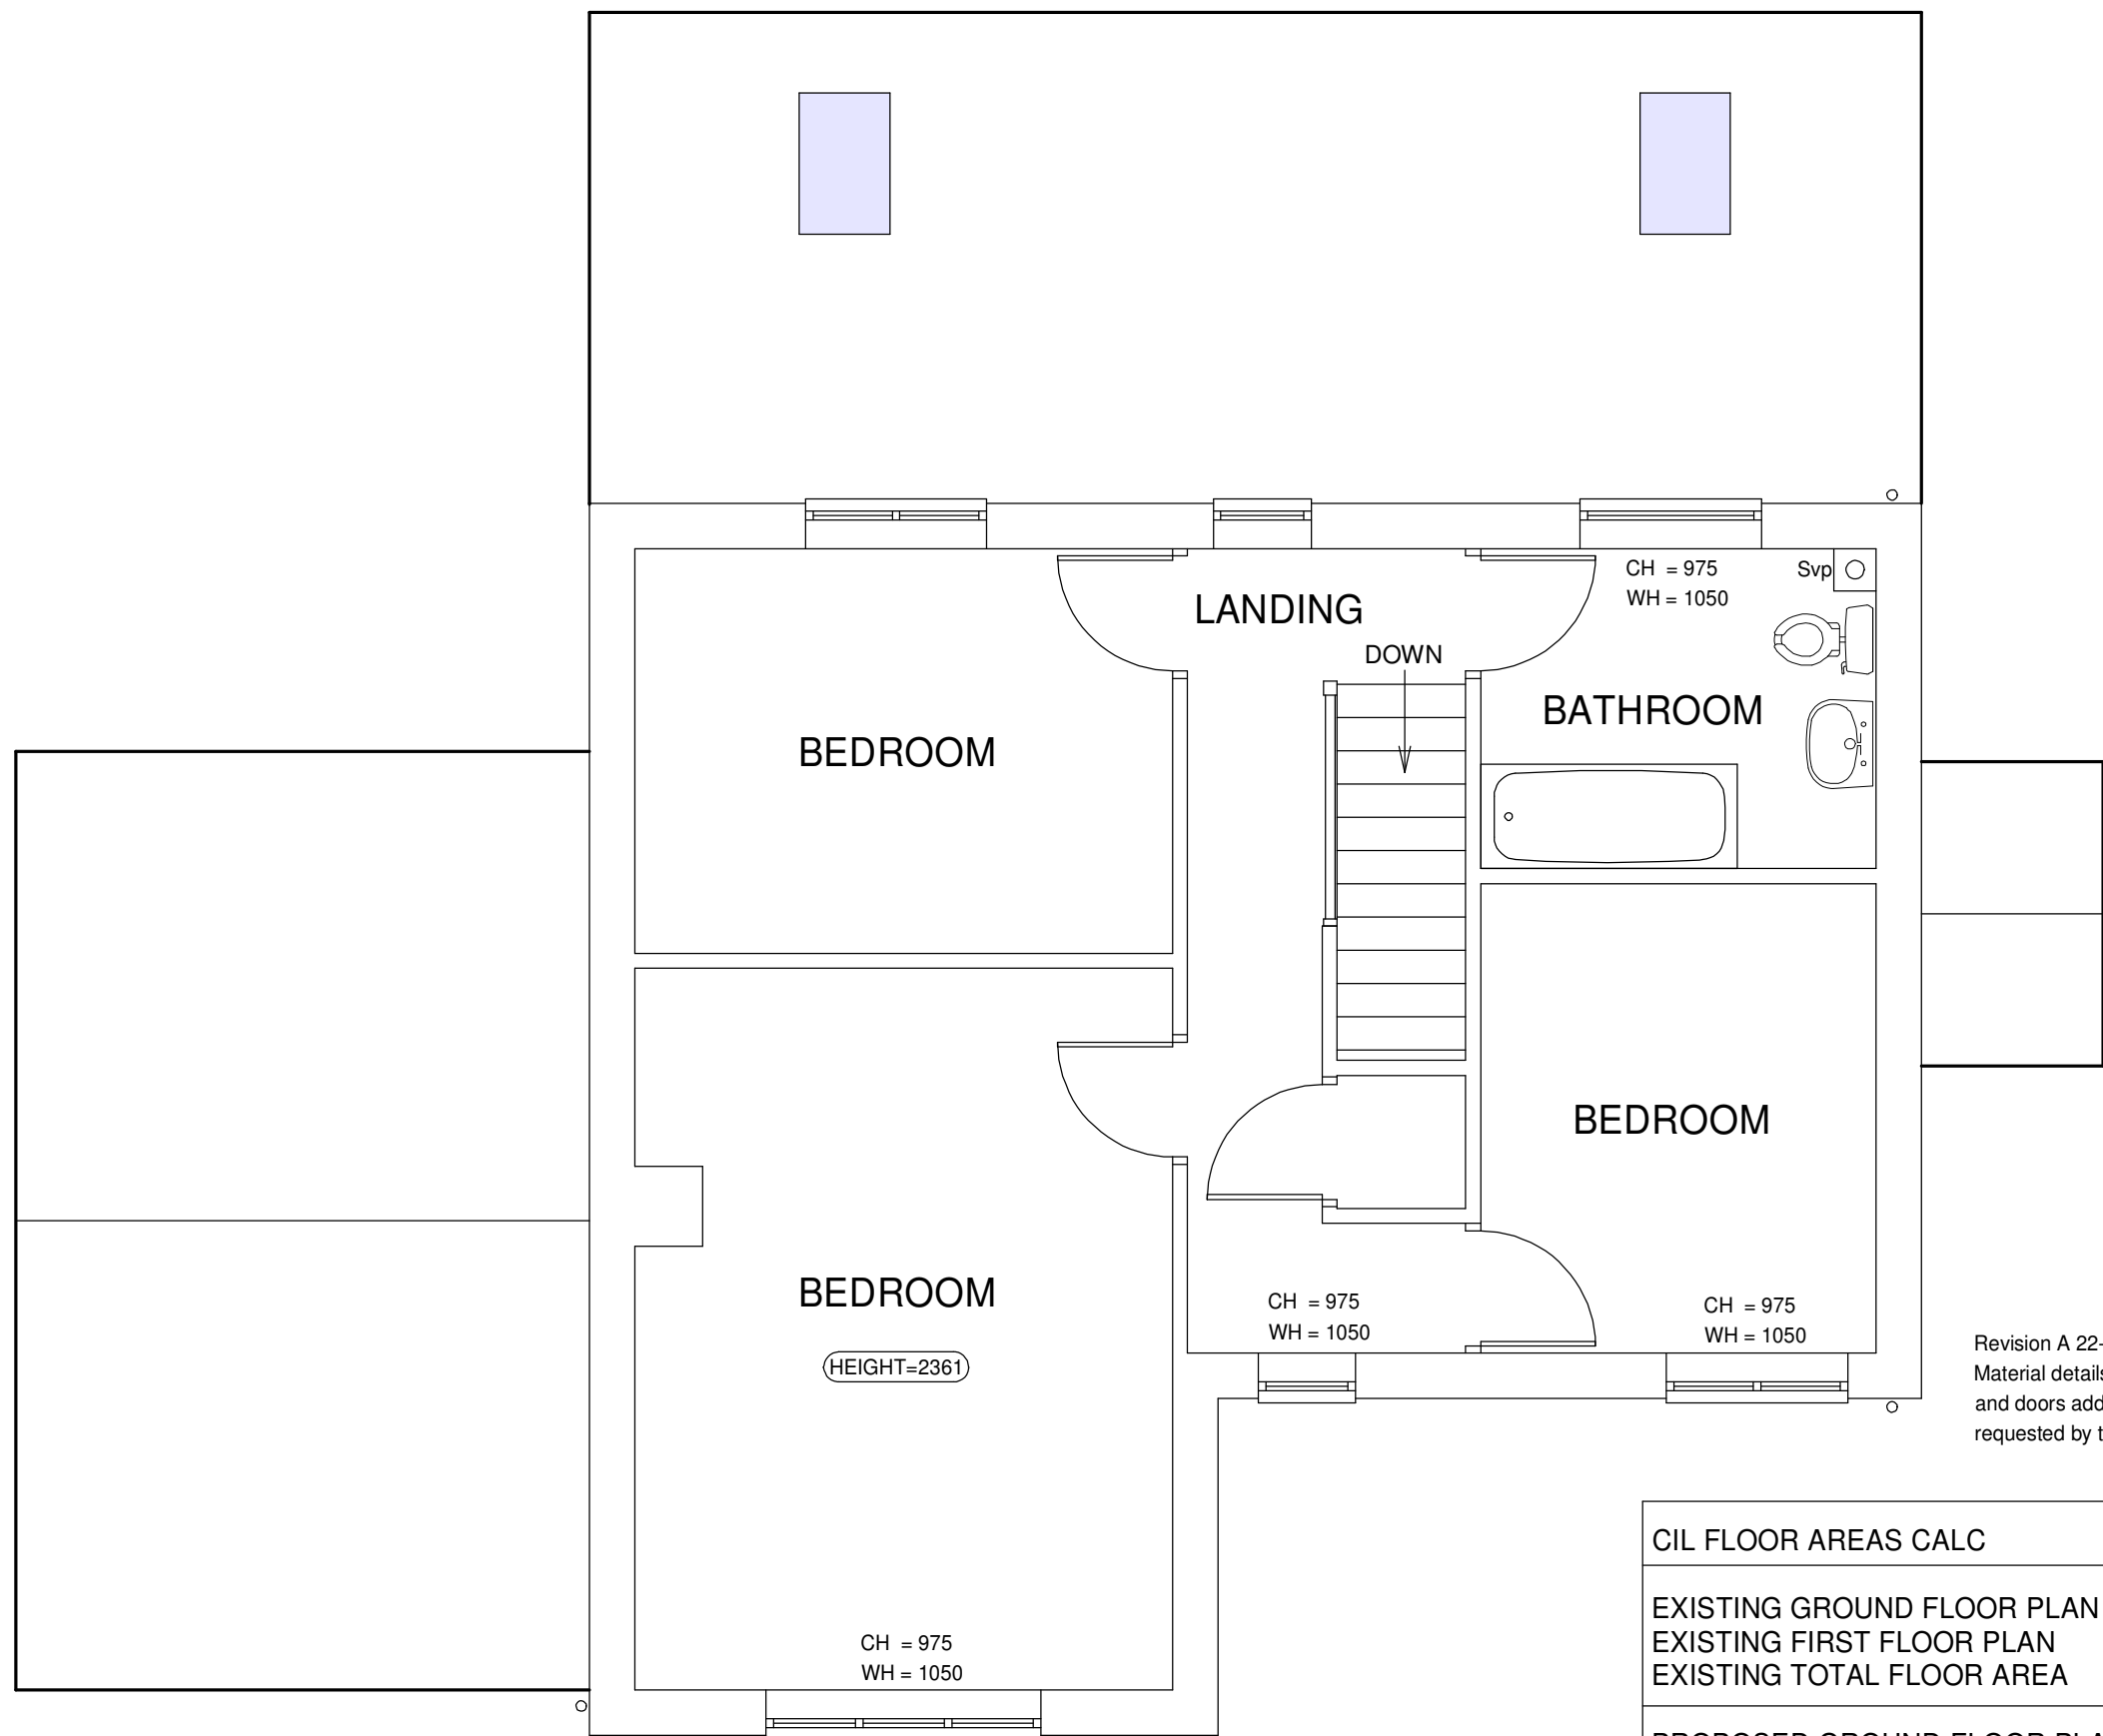


PROPOSED FIRST FLOOR PLAN

NOTE:
THIS DRAWING HAS BEEN PREPARED
TO OBTAIN LDC CONSENT ONLY.
IT IS NOT TO BE USED FOR
CONSTRUCTION PURPOSES.

ALL DIMENSIONS APPROXIMATE.
THESE PLANS CAN BE SCALED FOR
PLANNING PURPOSES ONLY.

Revision A 22-6-2026
Material details of the proposed windows
and doors added to the elevations as
requested by the planning officer.

CIL FLOOR AREAS CALC	
EXISTING GROUND FLOOR PLAN	- 65.1 SQM
EXISTING FIRST FLOOR PLAN	- 51.7 SQM
EXISTING TOTAL FLOOR AREA	-116.8 SQM
PROPOSED GROUND FLOOR PLAN	- 98.7 SQM
PROPOSED FIRST FLOOR PLAN	- 51.7 SQM
PROPOSED TOTAL FLOOR AREA	-150.4 SQM
FLOOR AREA TO BE TAKEN DOWN	- 13.4 SQM
TOTAL ADDITIONAL FLOOR AREA	- 33.6 SQM
PROPOSED NEW EXTENSIONS TOTAL	- 47.0 SQM

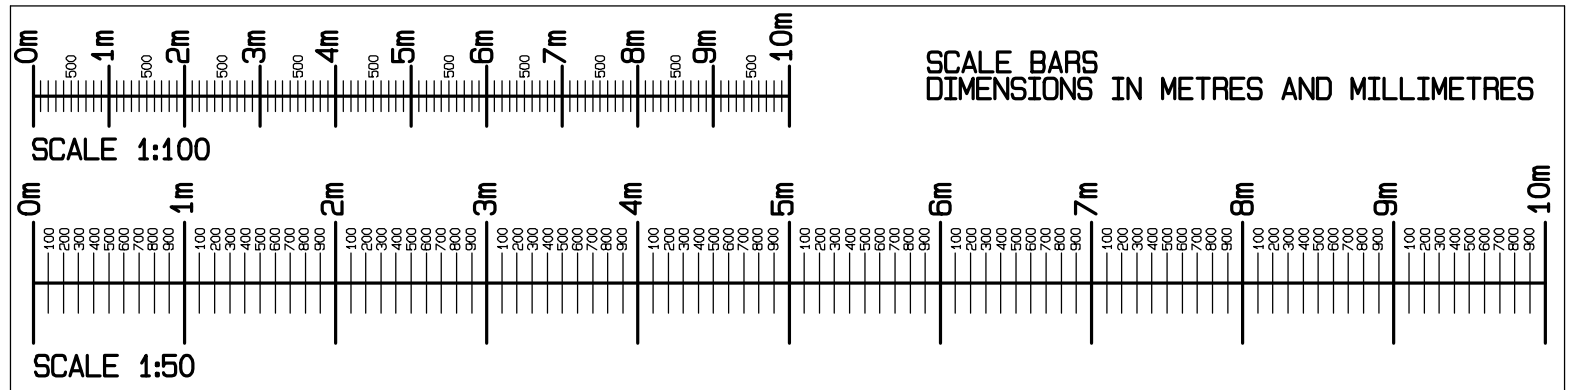

NEIL ARMSTRONG
ARCHITECTURAL SERVICES

31 Church Ground, South Marston,
Swindon, Wilts, SN3 4PL. Tel: 01753 632158
Mobile: 07971 881165

client **MR AND MRS A LEVERIDGE**
18 THE GREEN
OAKSEY
WILTS
SN16 9TL

project **18 THE GREEN**
OAKSEY
WILTS
SN16 9TL

title **PROPOSED SINGLE STOREY**
SIDE AND REAR EXTENSIONS.
SIDE CANOPY AND INTERNAL
ALTERATIONS.

scale	date	drawn
1:100	10-5-2026	NBA
1:50		paper
revision	no.	
A	Y26-102-2	A1

Work to figured dimensions only.
Any queries should be
referred to the address shown above.
This drawing is the Copyright of
Neil Armstrong Architectural Services
and shall not be altered, copied or reproduced
in anyway without prior written consent.