




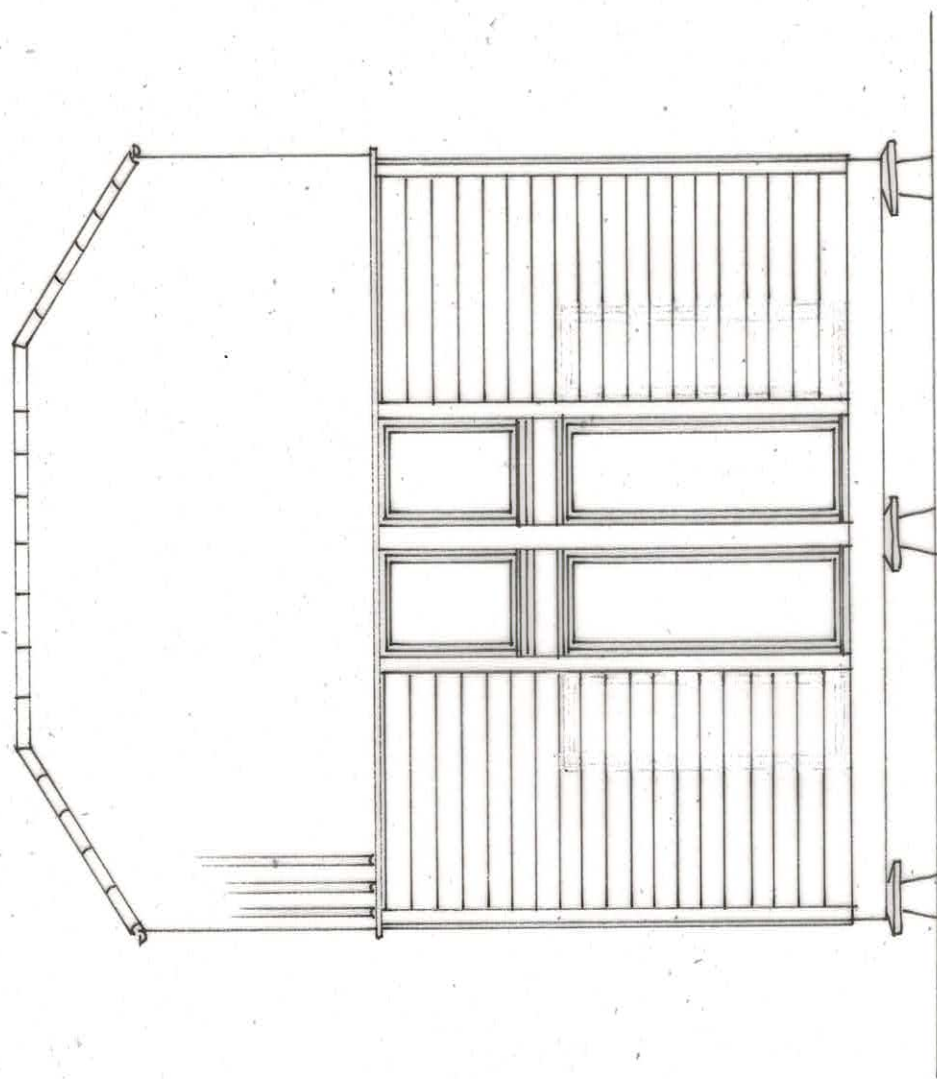


South.

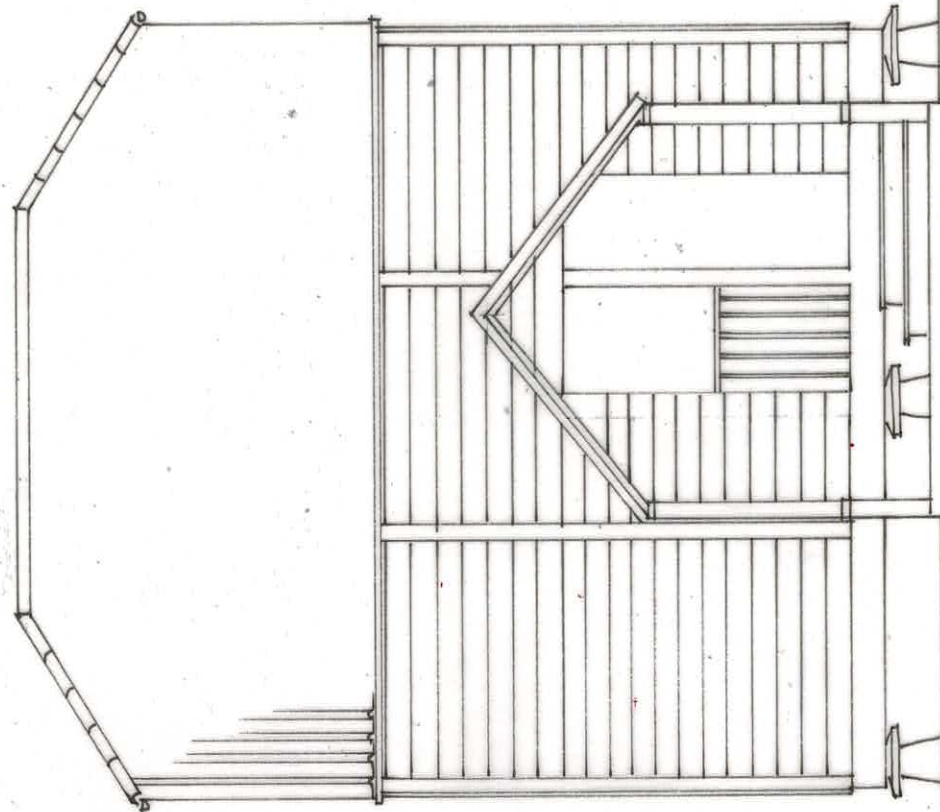

North.

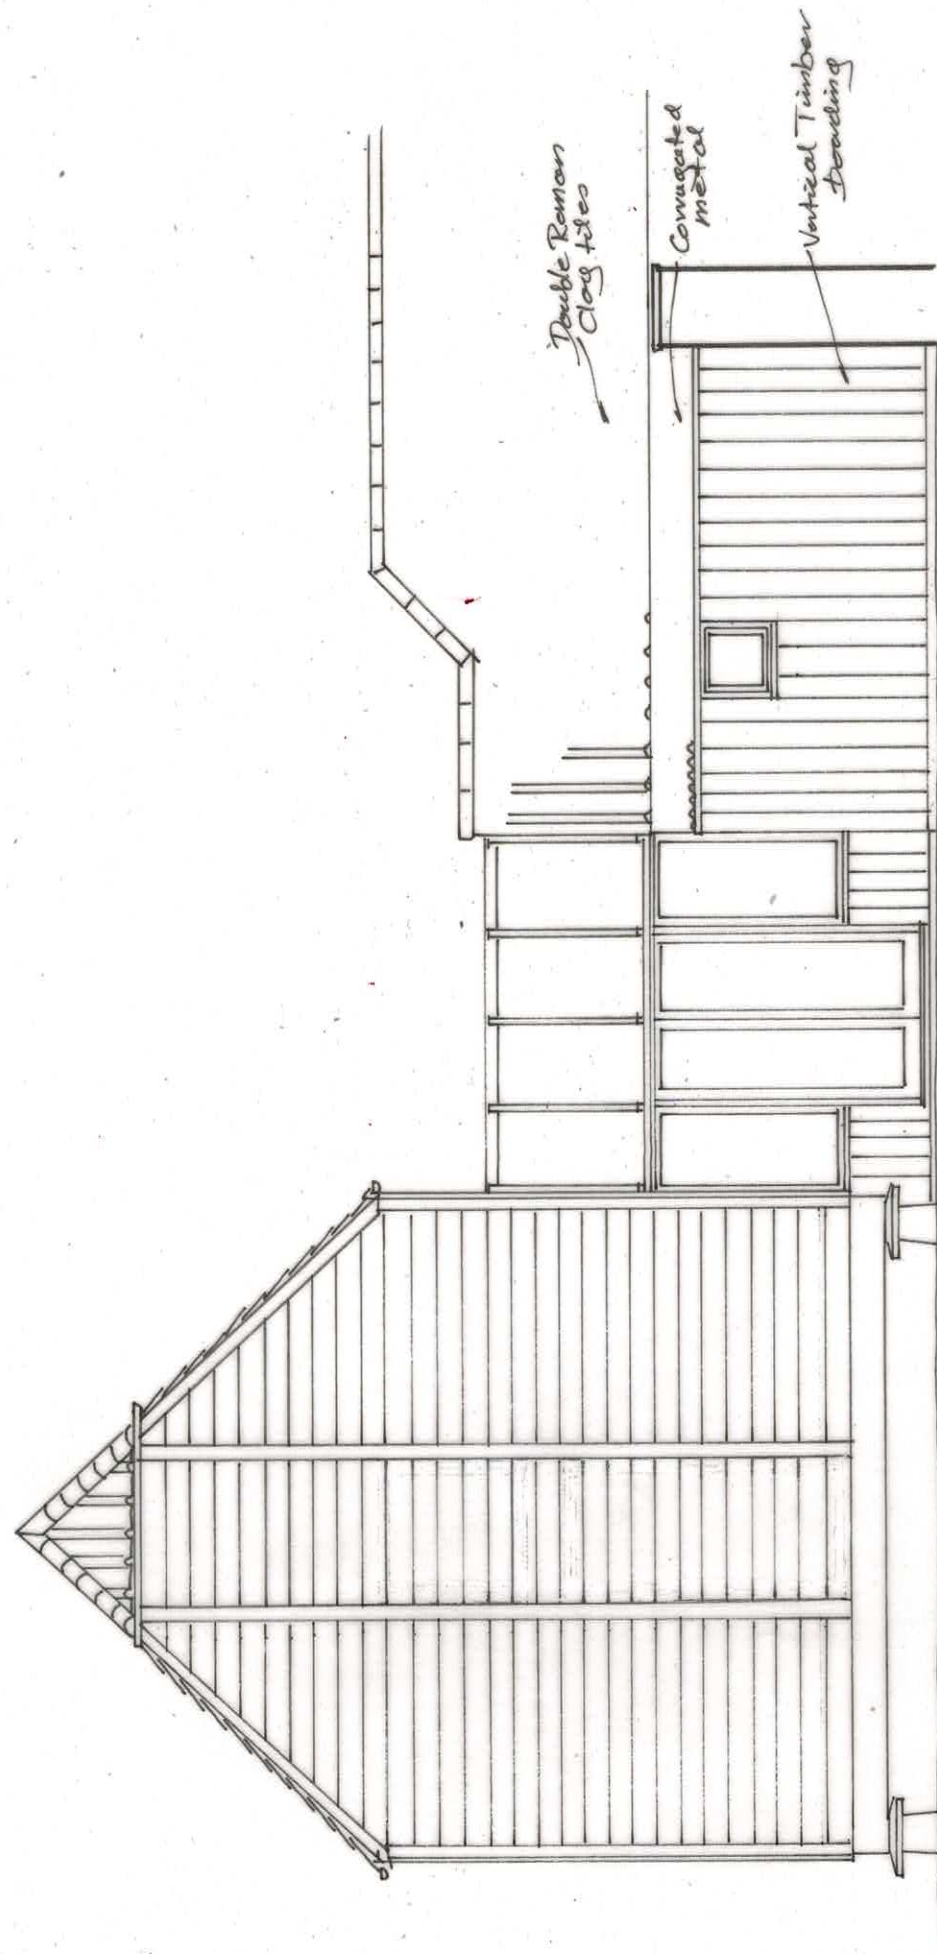

East.

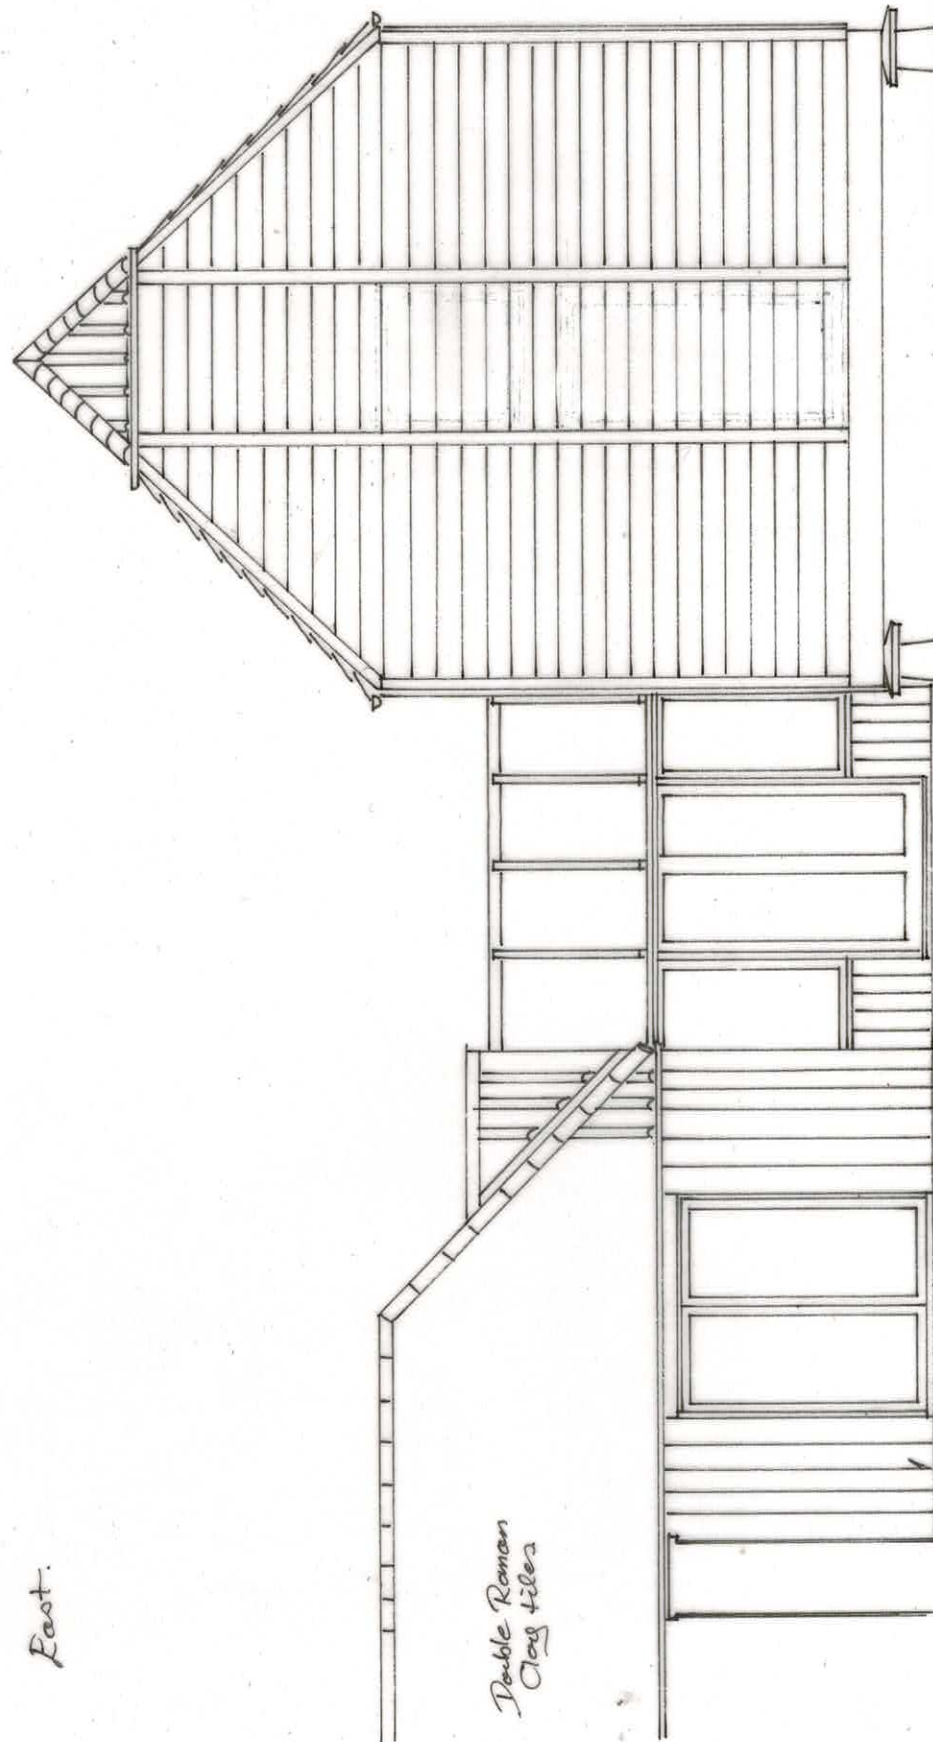

West.

A Number of openings
in walls of Elevation
reduced



3 Potley Lane
Corsham, Wilt
SN13 9RY
01225811057

Project: Shawell Farm
Chippenham
SN15 2NU

Drawing: The Arvanans
Elevations
Proposed

Scale: 1:50
Date: Oct 2025
Drawn: Chris Hyde

A3

