




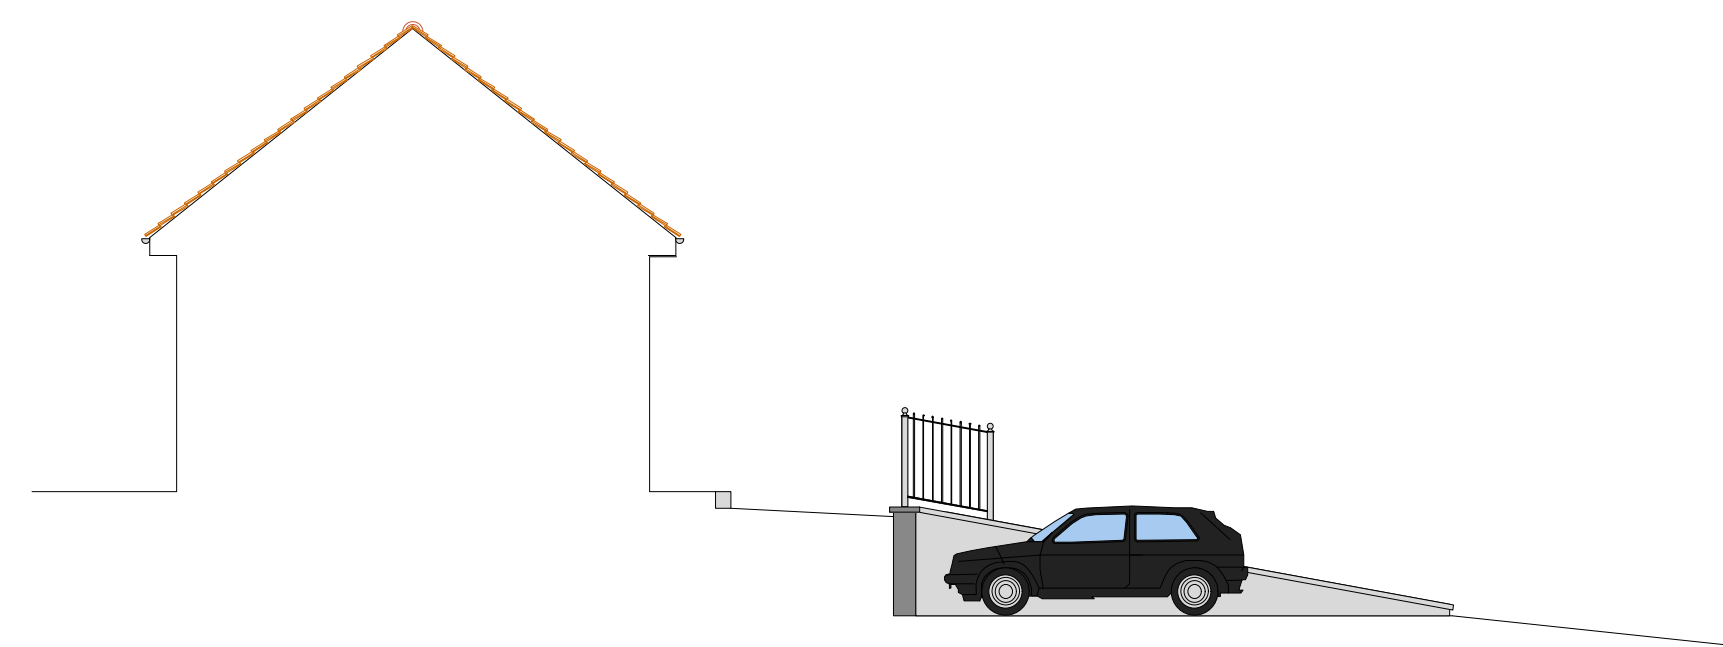


SOUTHERN ELEVATION at 1:100 SCALE

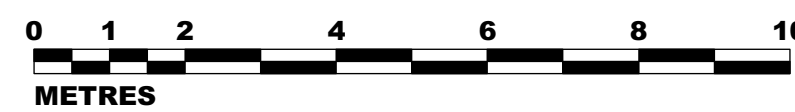


EXISTING SECTION at 1:100 SCALE

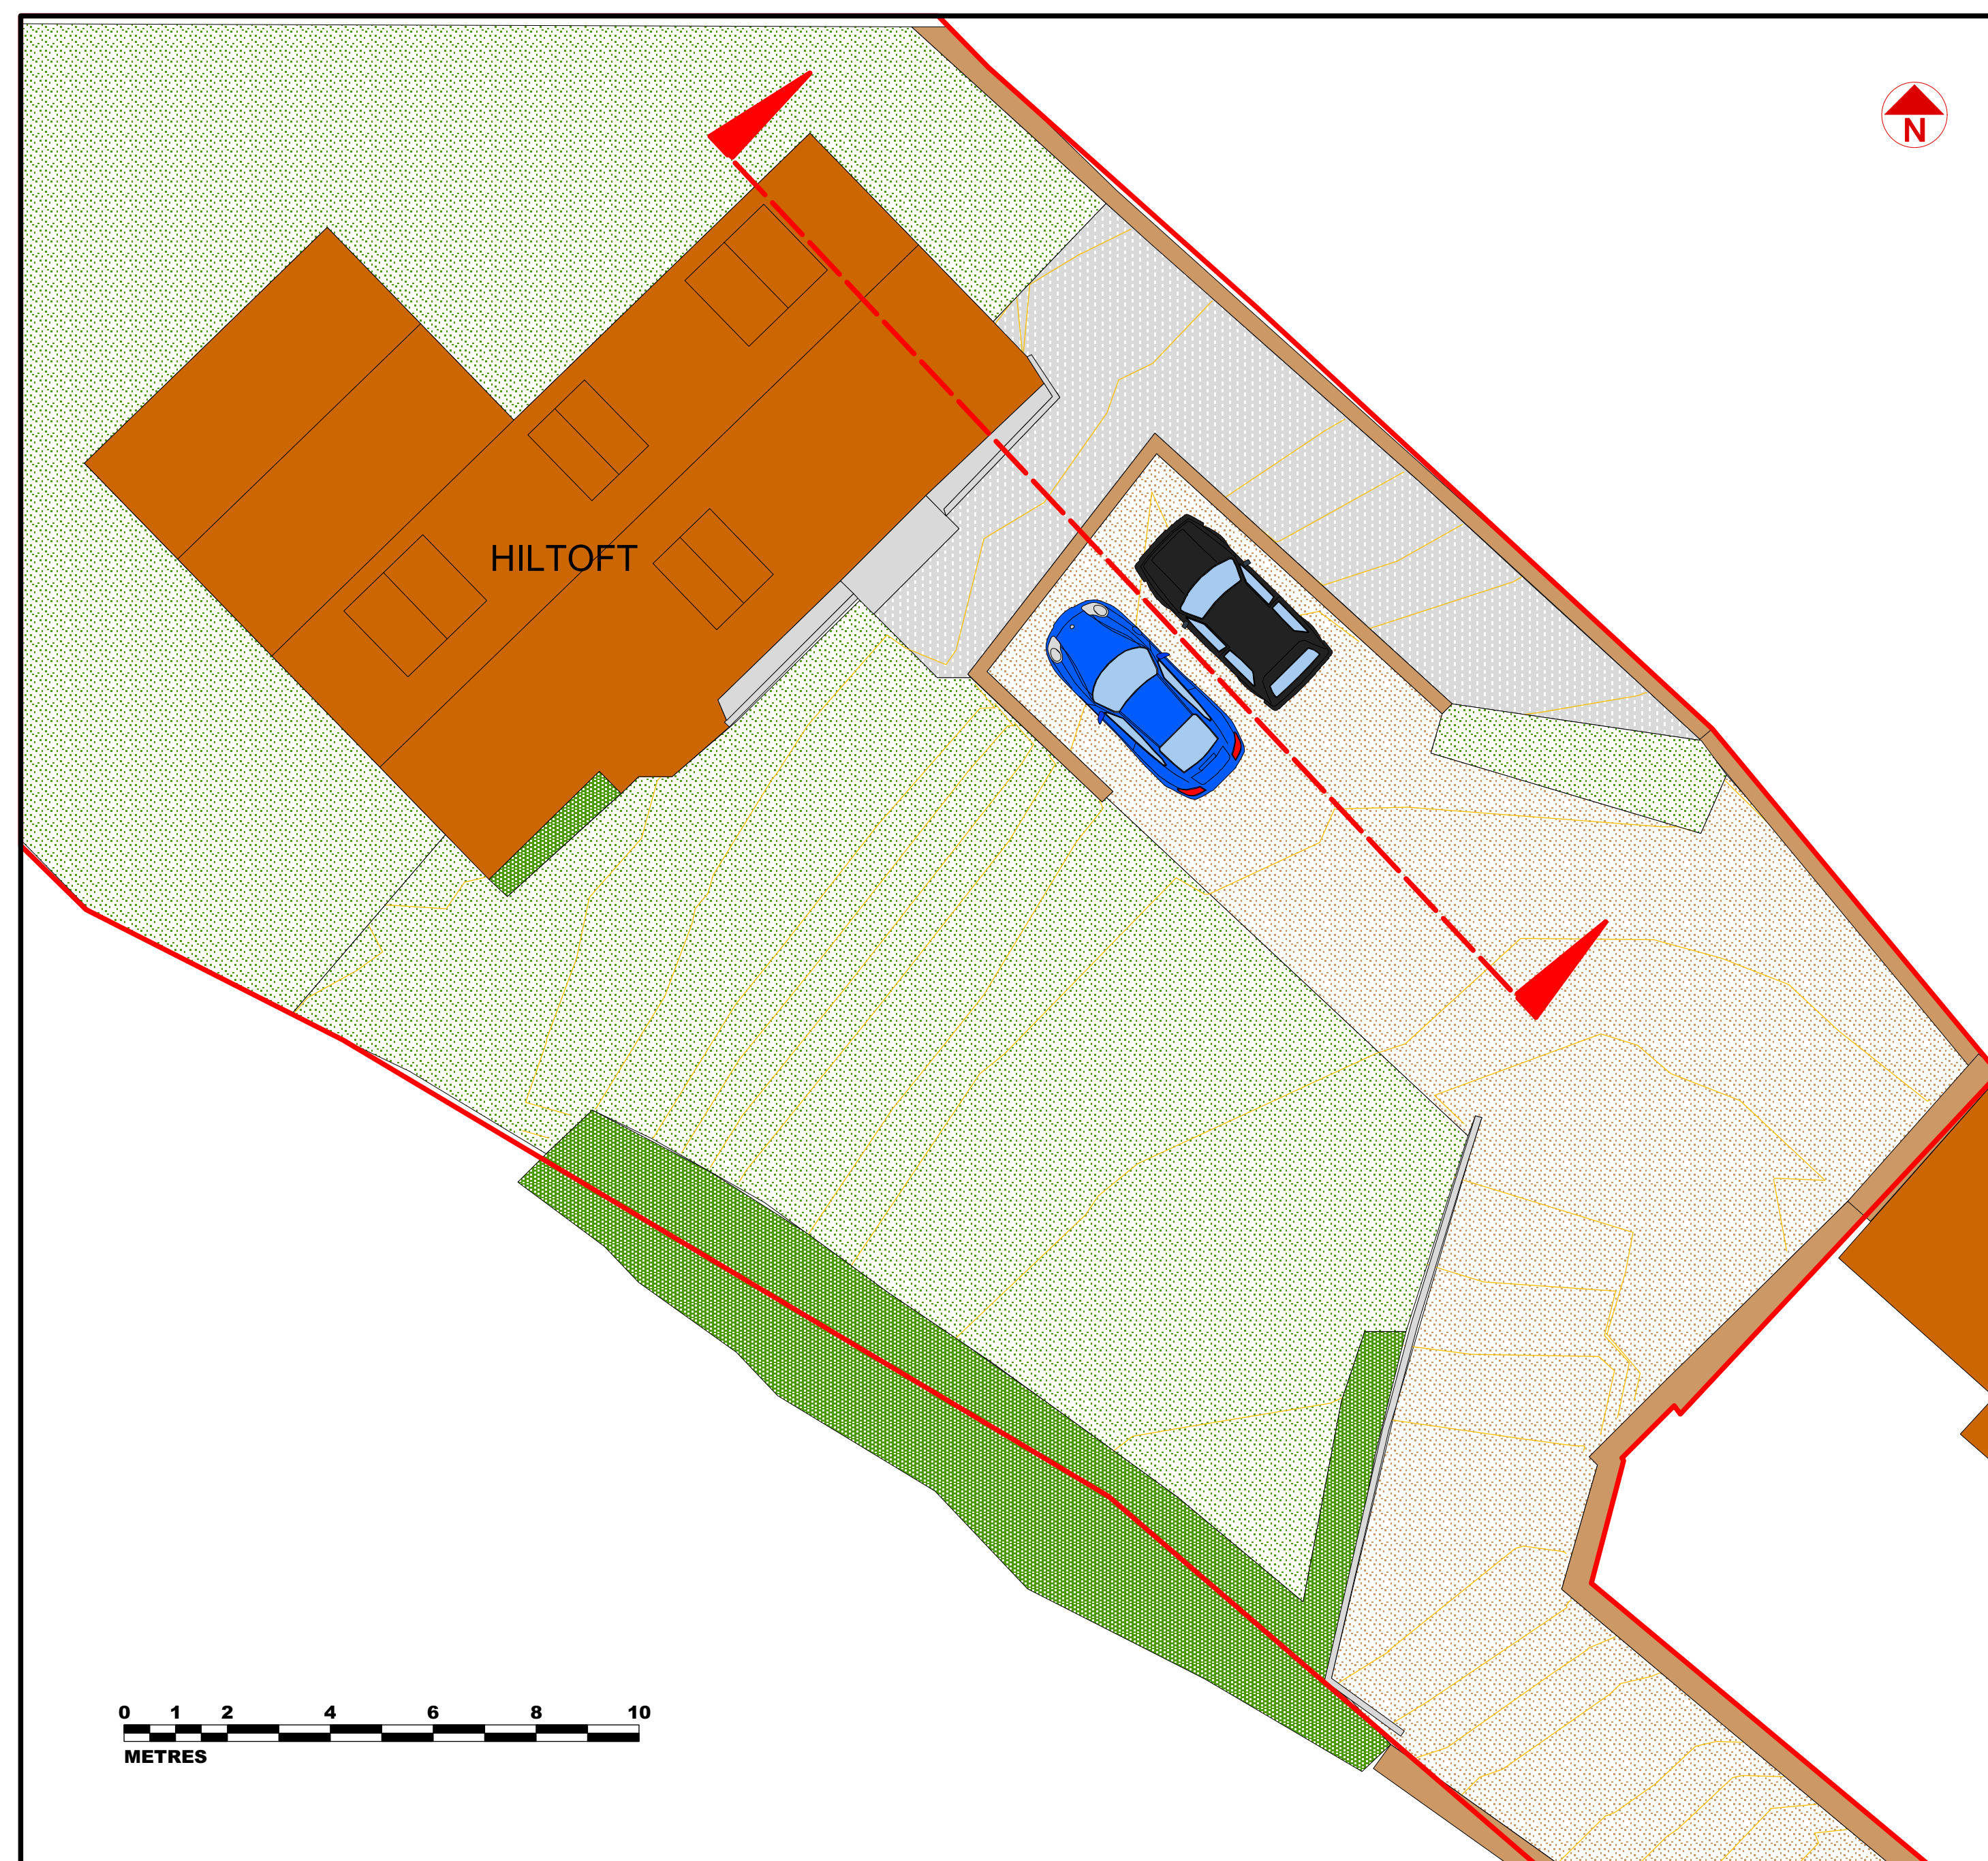

EXISTING PLAN at 1:100 SCALE

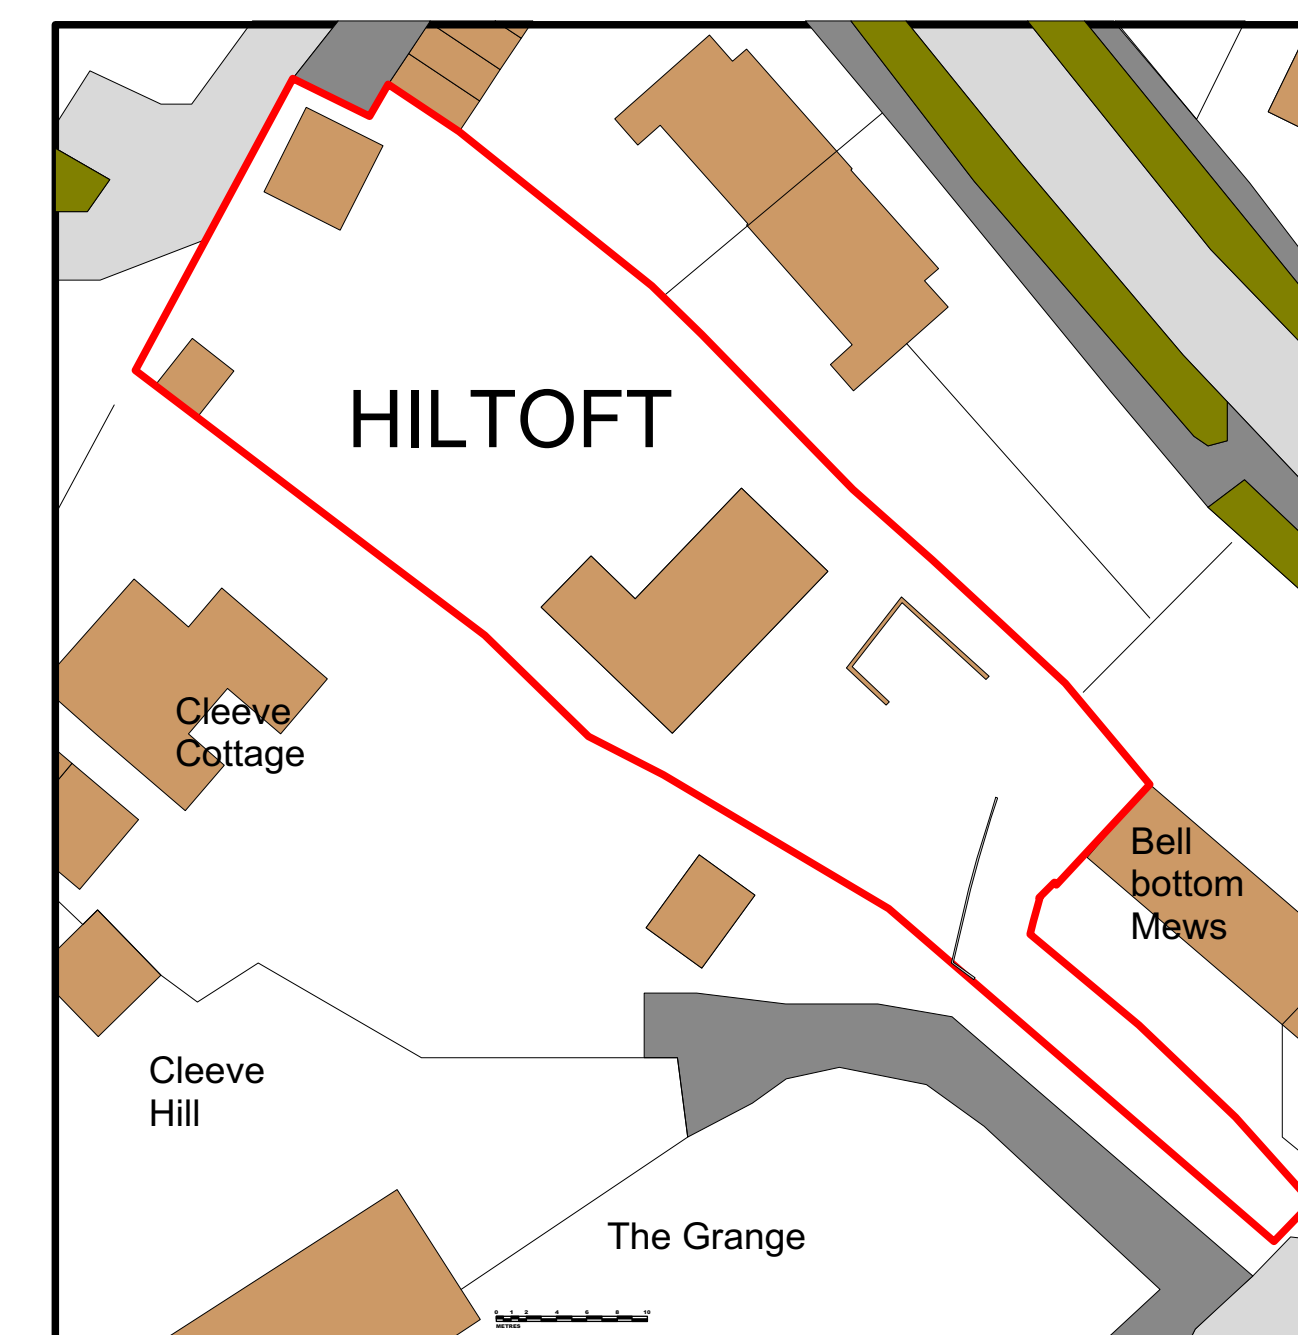

EXISTING SITE PLAN at 1:500 SCALE

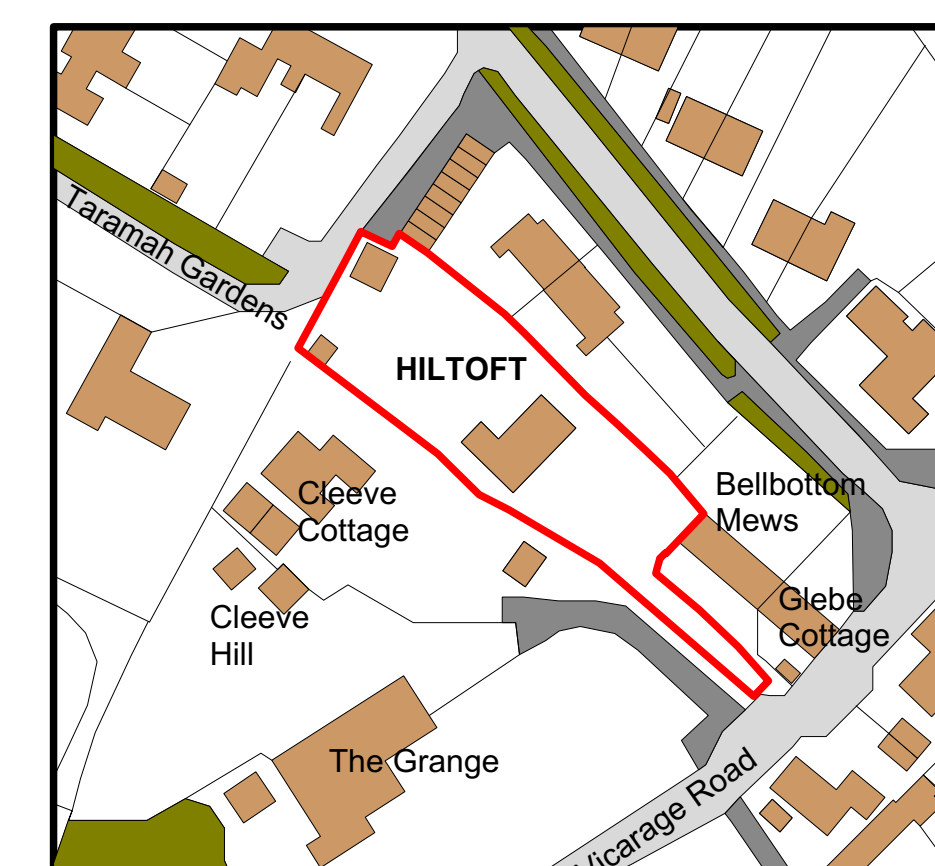

LOCATION PLAN at 1:1250 SCALE

Mr W Bell
Hiltoft
Vicarage Road
Tisbury
SP3 6HZ
Existing garage
plans and
elevations

19 June 2026

1:100, 1:500,
1:1250
SCALE at A1

WBP01

Ralph Perry Robinson
Easton Farm House
Berwick St John
Wiltshire
SP7 0HS

ralph@phpp.co.uk

