



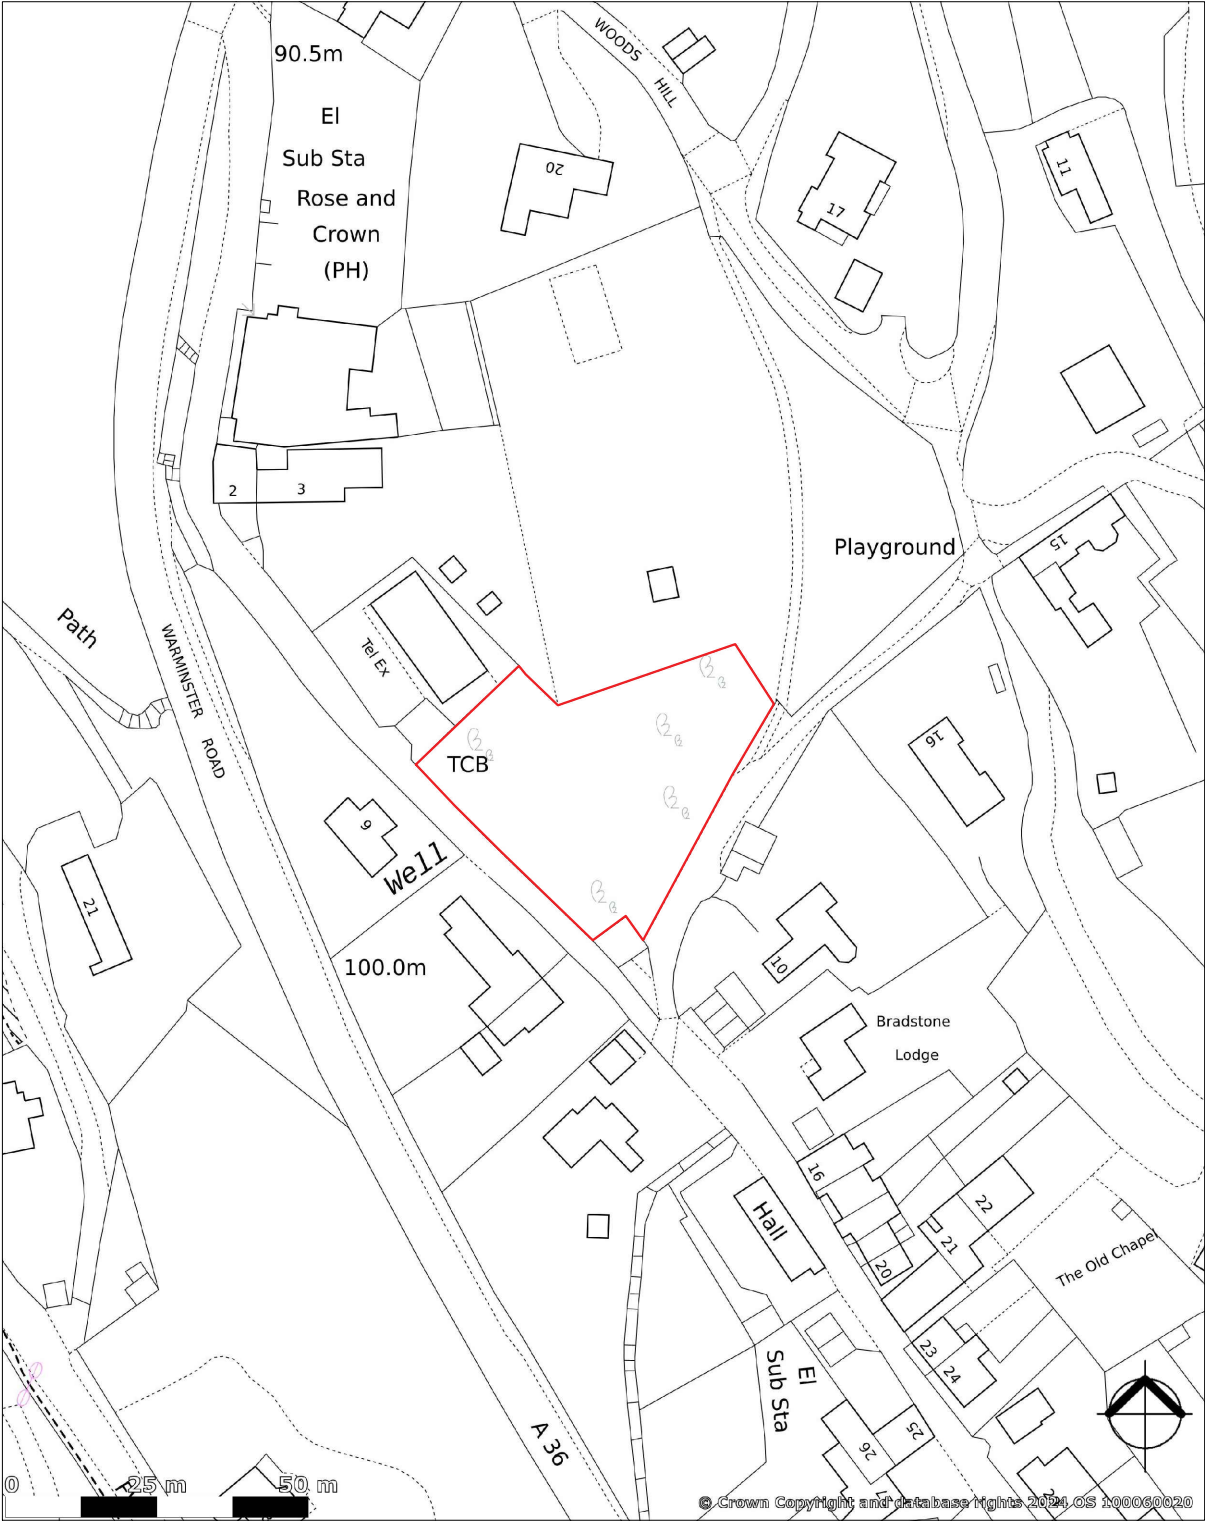

Site Location Plan

Any dimensions shown should be checked on site and discrepancies reported to the Architect prior to construction. Designs are not coordinated with engineer projects. Do not scale for construction purposes.

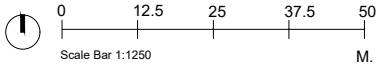

Block Plans are scaled from the Ordnance Survey Location Maps. Please see the licence number for the OS Maps in the Location Plans

Site area : 1600 m²
Total gross new total area proposed (dwelling house): 157 m²
Total gross new total area proposed (garage): 36 m²

Drawing Name	Site Location Plan
Project Address	Land Adjacent Telephone Exchange, Middle Stoke, Limpley Stoke, Wiltshire (closest postcode BA2 7GF)
Drawing Ref.	LandAdjacentTelephoneExchange_SiteLocationPlan_V9

Scale	1/1250 at A3	Drawing No.	01
Designer	EC	Revision	V9
Date	29.06.2026		



Planning By Design Ltd
www.planning-by-design.co.uk
hello@planning-by-design.co.uk