




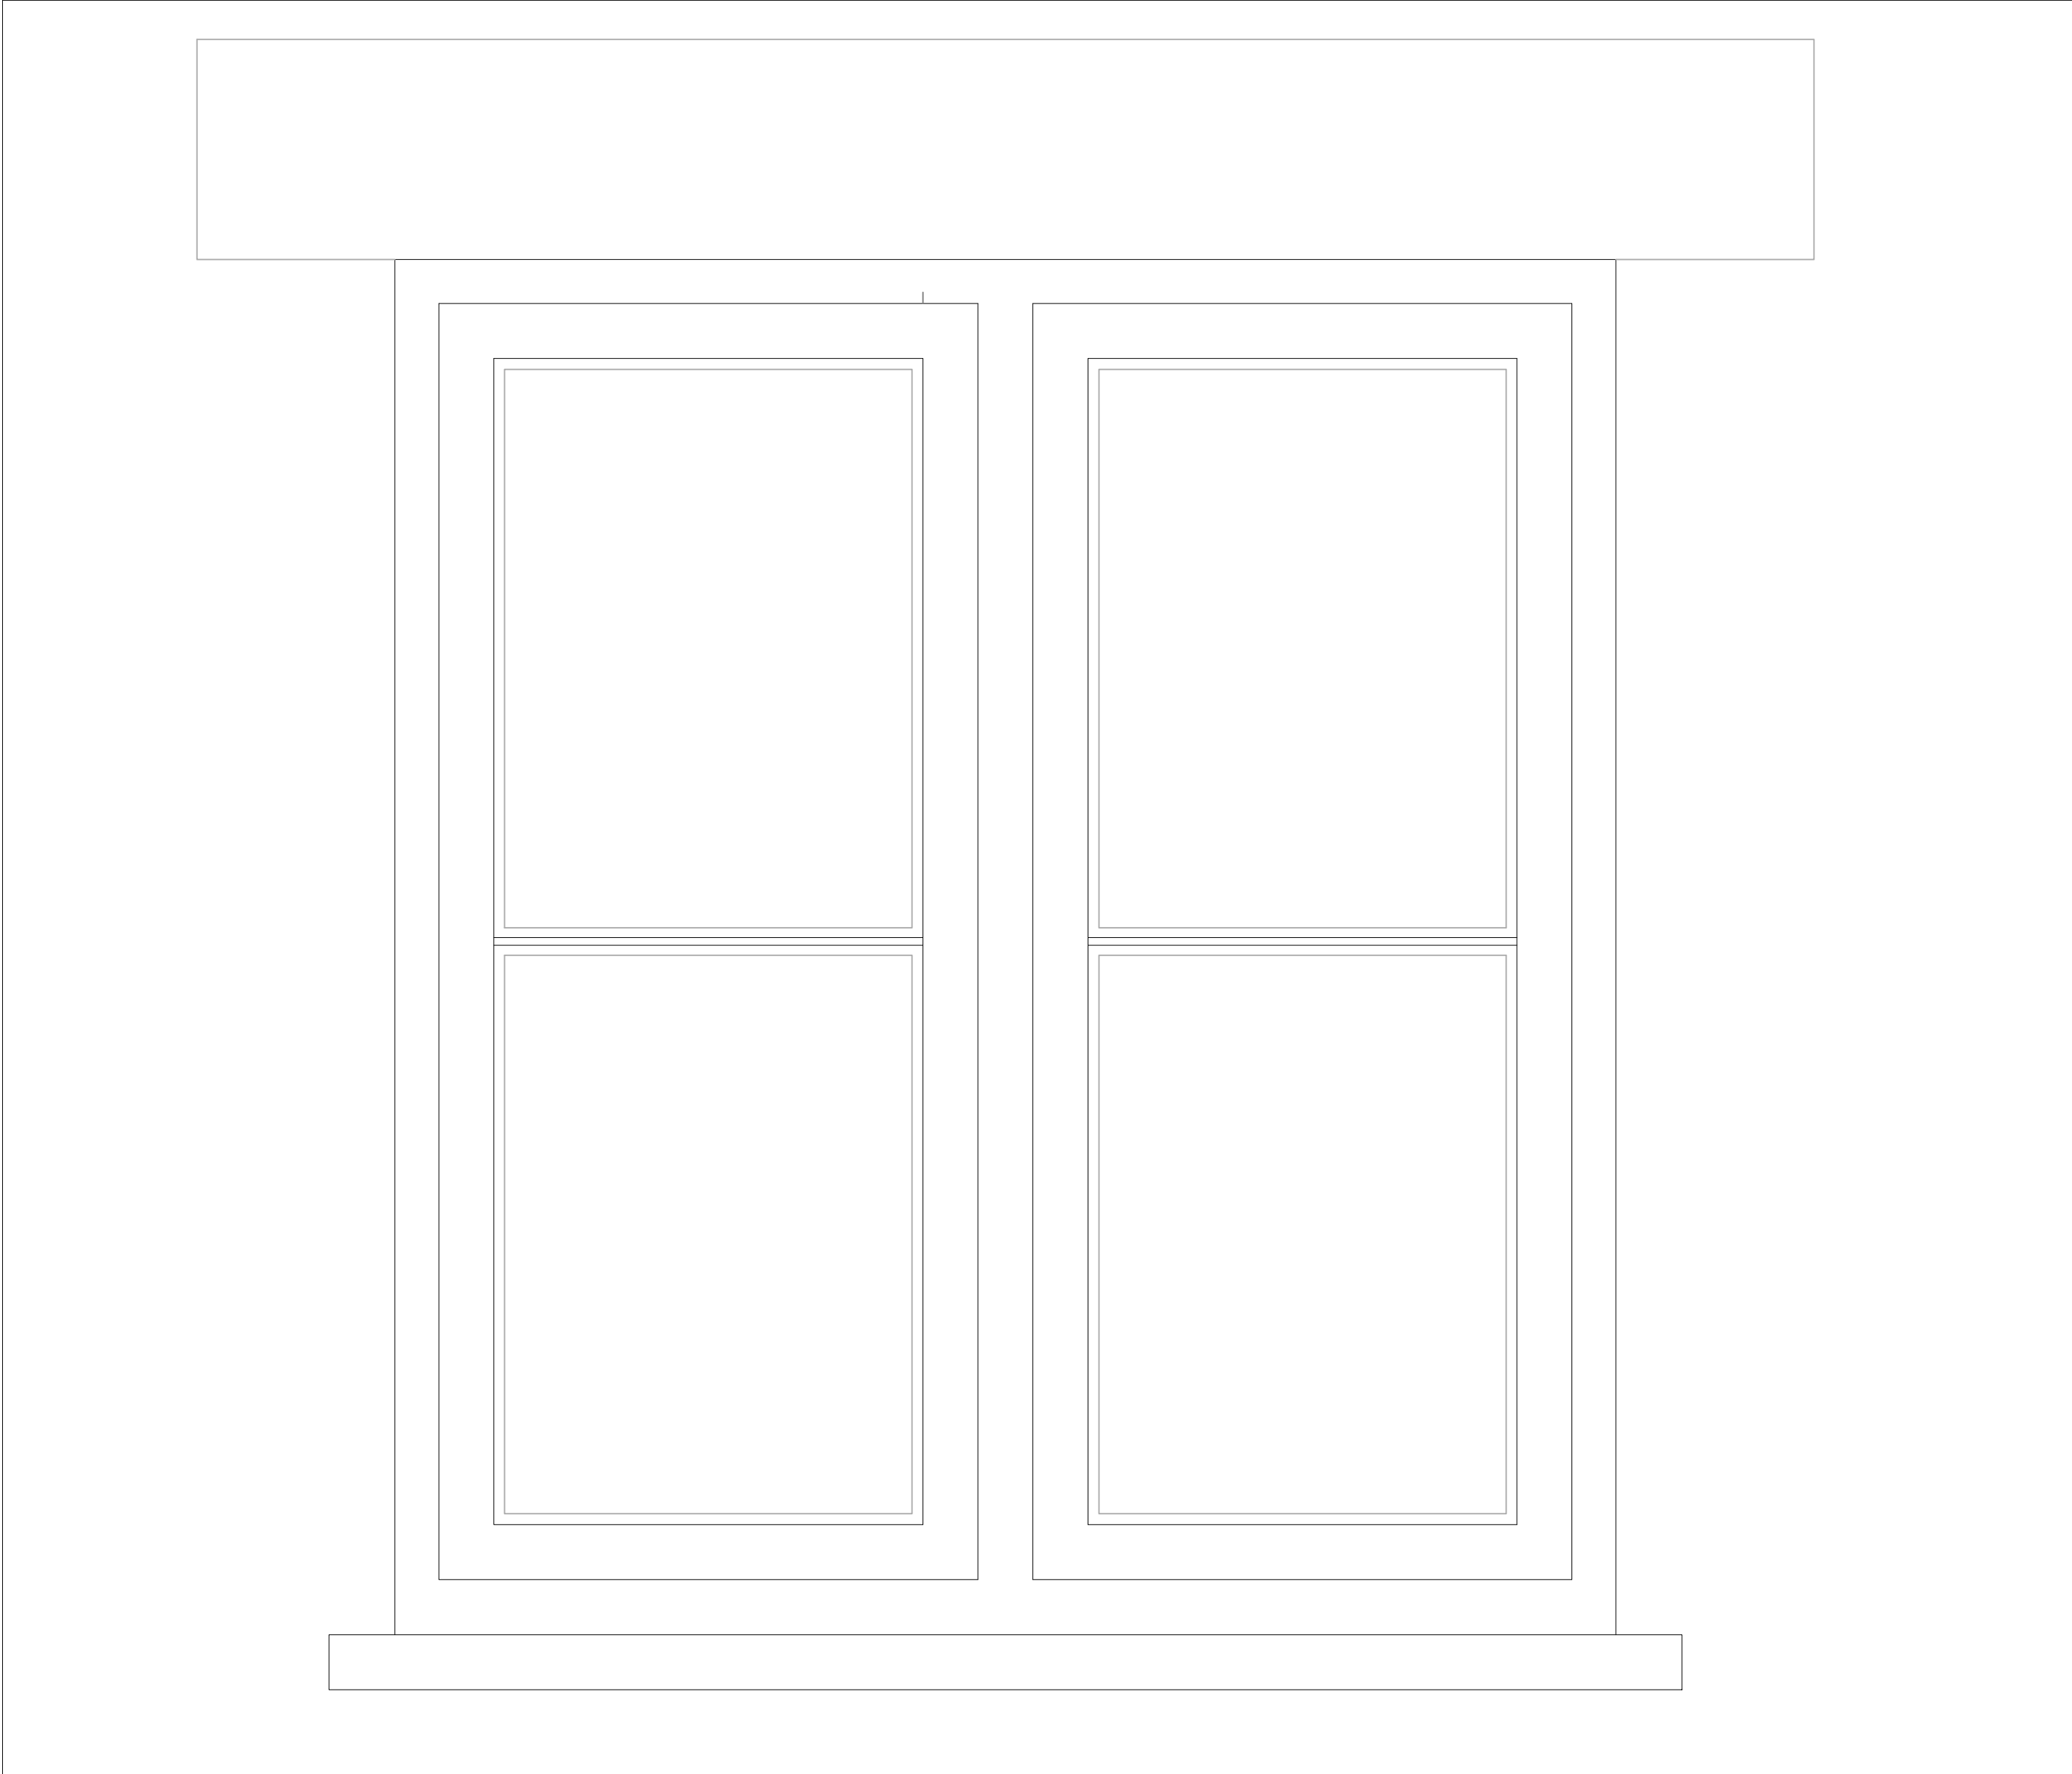

01 External Elevation

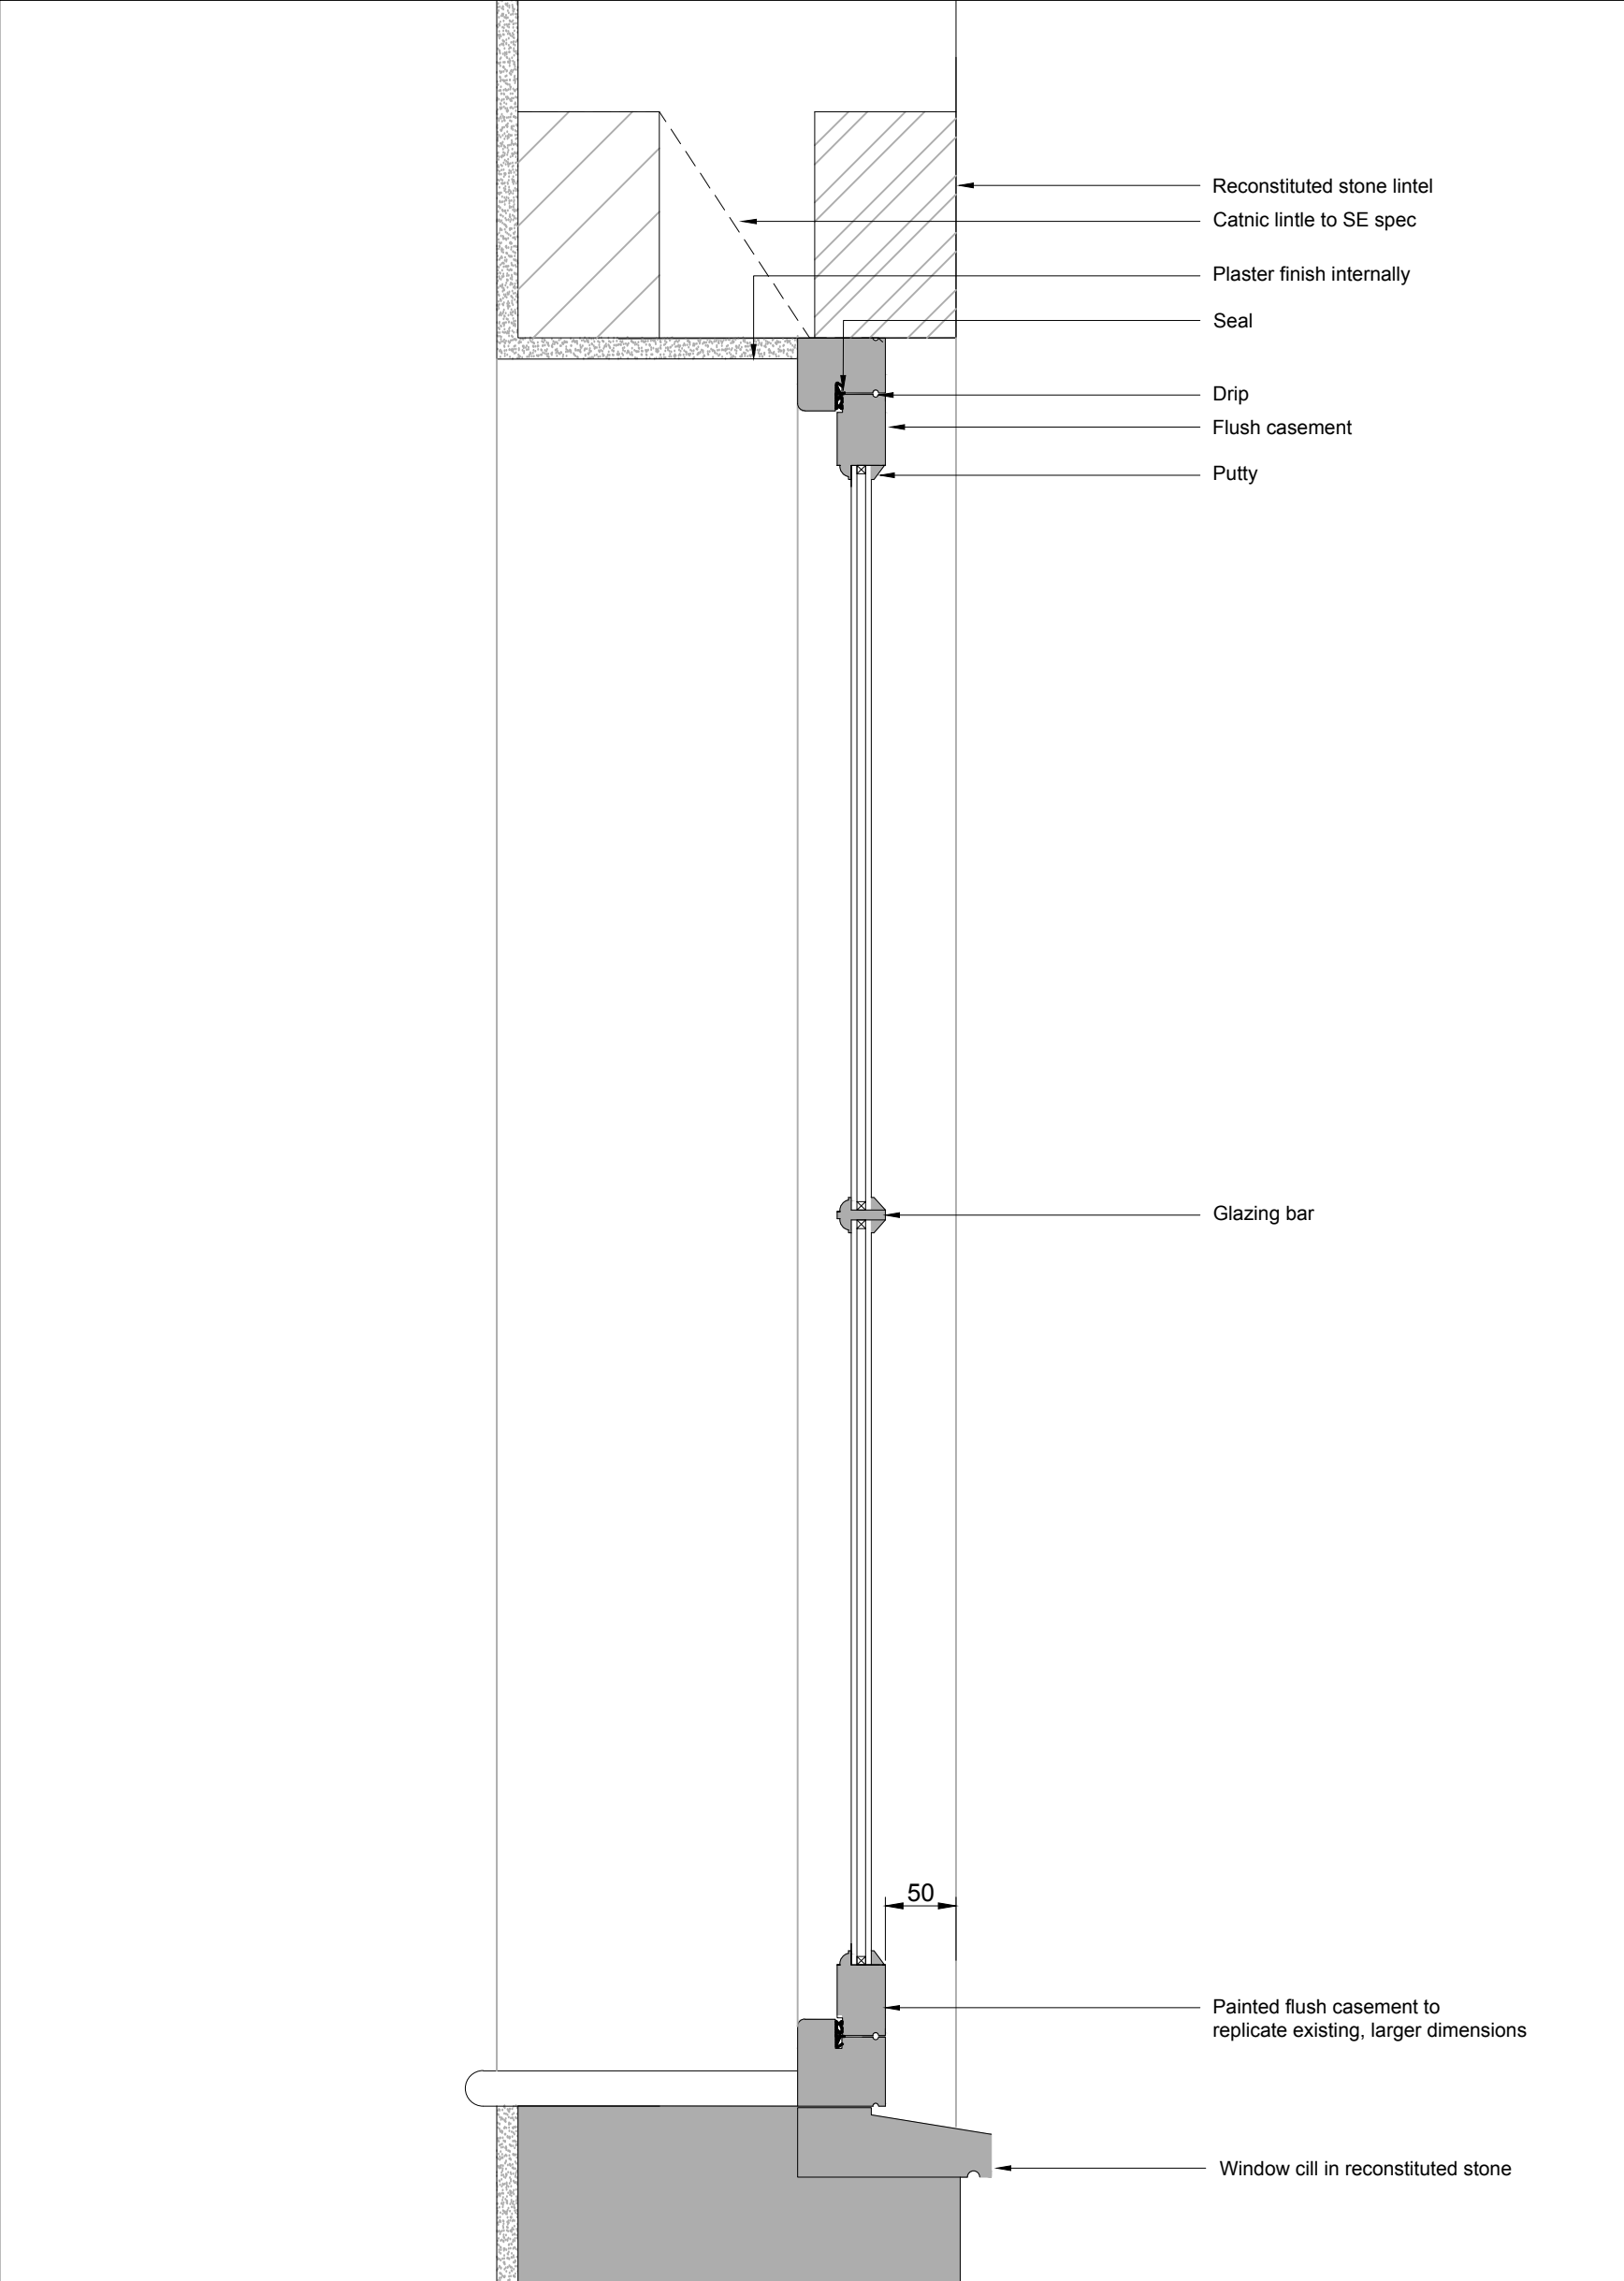

02 Section

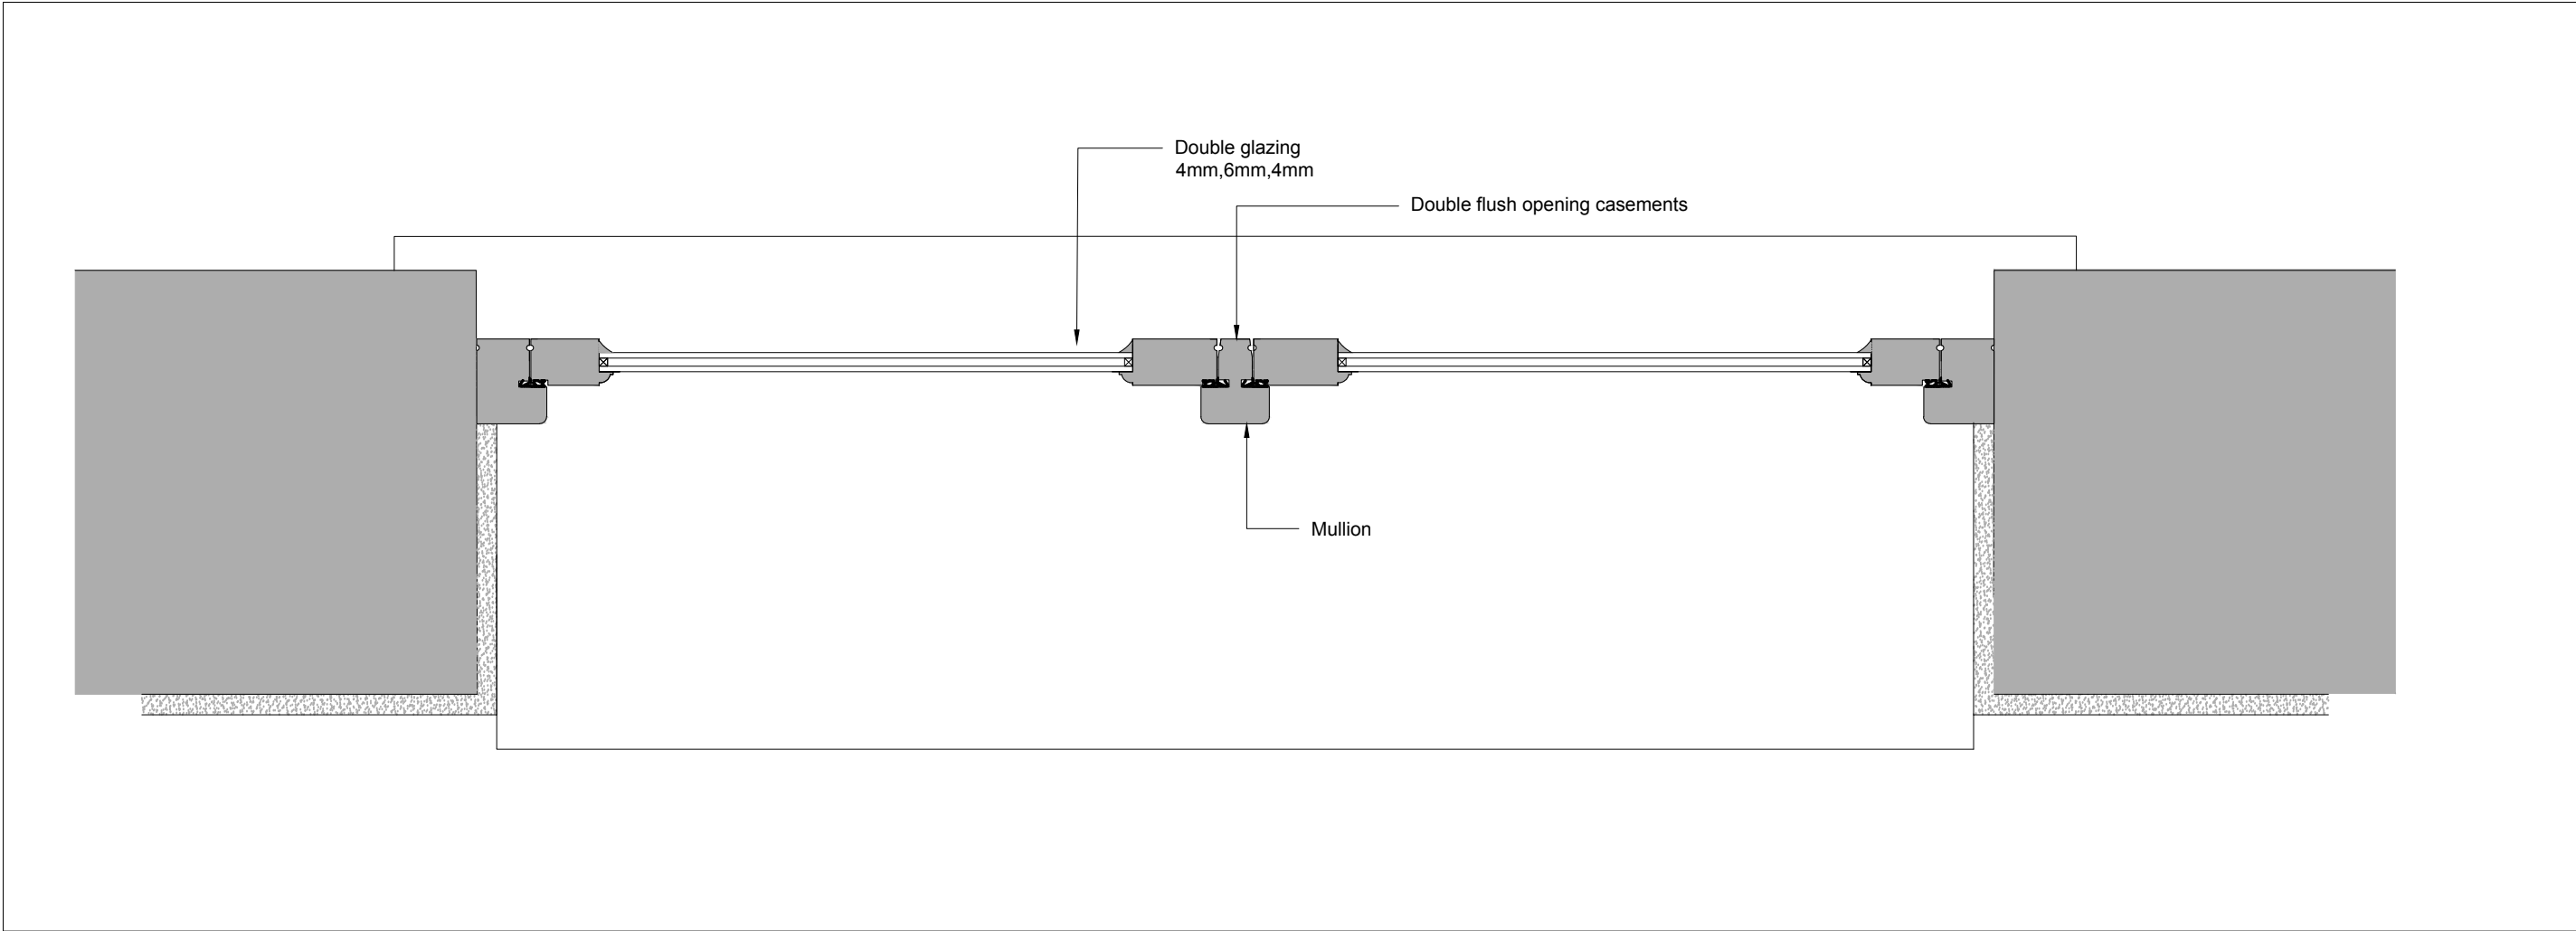

03 Plan



CDM Regulations and Building Safety Act Rixon Architects Ltd is not responsible for Principal Designer roles under the Construction (Design and Management) Regulations 2015 or Building Safety Act 2022 during Construction. Our level of involvement and time allocating works is not sufficient during construction to satisfactorily carry out the role. The Principal Contractor should be appointed to carry out the role of Principal Designer on both pieces of legislation (and their subsequent variations) refer to drawing number 05	Key		rev	description	date	Watermoor Point, Watermoor Road Cirencester, GL7 1LF	RIXON ARCHITECTS	drawing title / location Proposed Typical Window Details		drawn by LH
	-	Planning			17.06.26	t: 01285 323454 e: info@rixonarchitects.com		status PLANNING	scale 1:5@A1	checked by JR
						job title		project number 2510	drawing number 28	revision -
						Water's Edge, Ashton Keynes				