

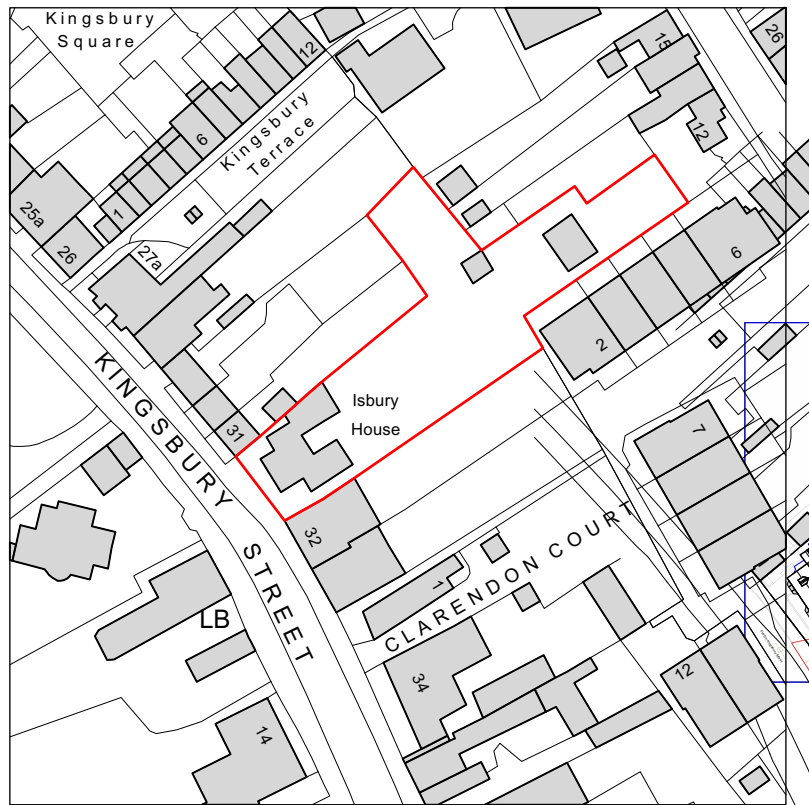


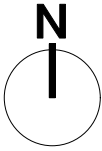

Ordnance Survey, (c) Crown Copyright 2026. All rights reserved. Licence number 100022432

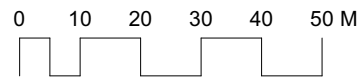

Rosamund Leverett Architects Ltd.
18 Queens Road, Salisbury SP1 3AJ
Reg No. 11092843 in England & Wales
t : 07879007946
e : ros@leverettarchitects.co.uk

Project : Isbury House
Marlborough
Re-roofing
Sheet Title : Location Plan

Scale : 1:1250 @ A4
Date : June 2026
Drawing : 2611/01_001

Rev : _