



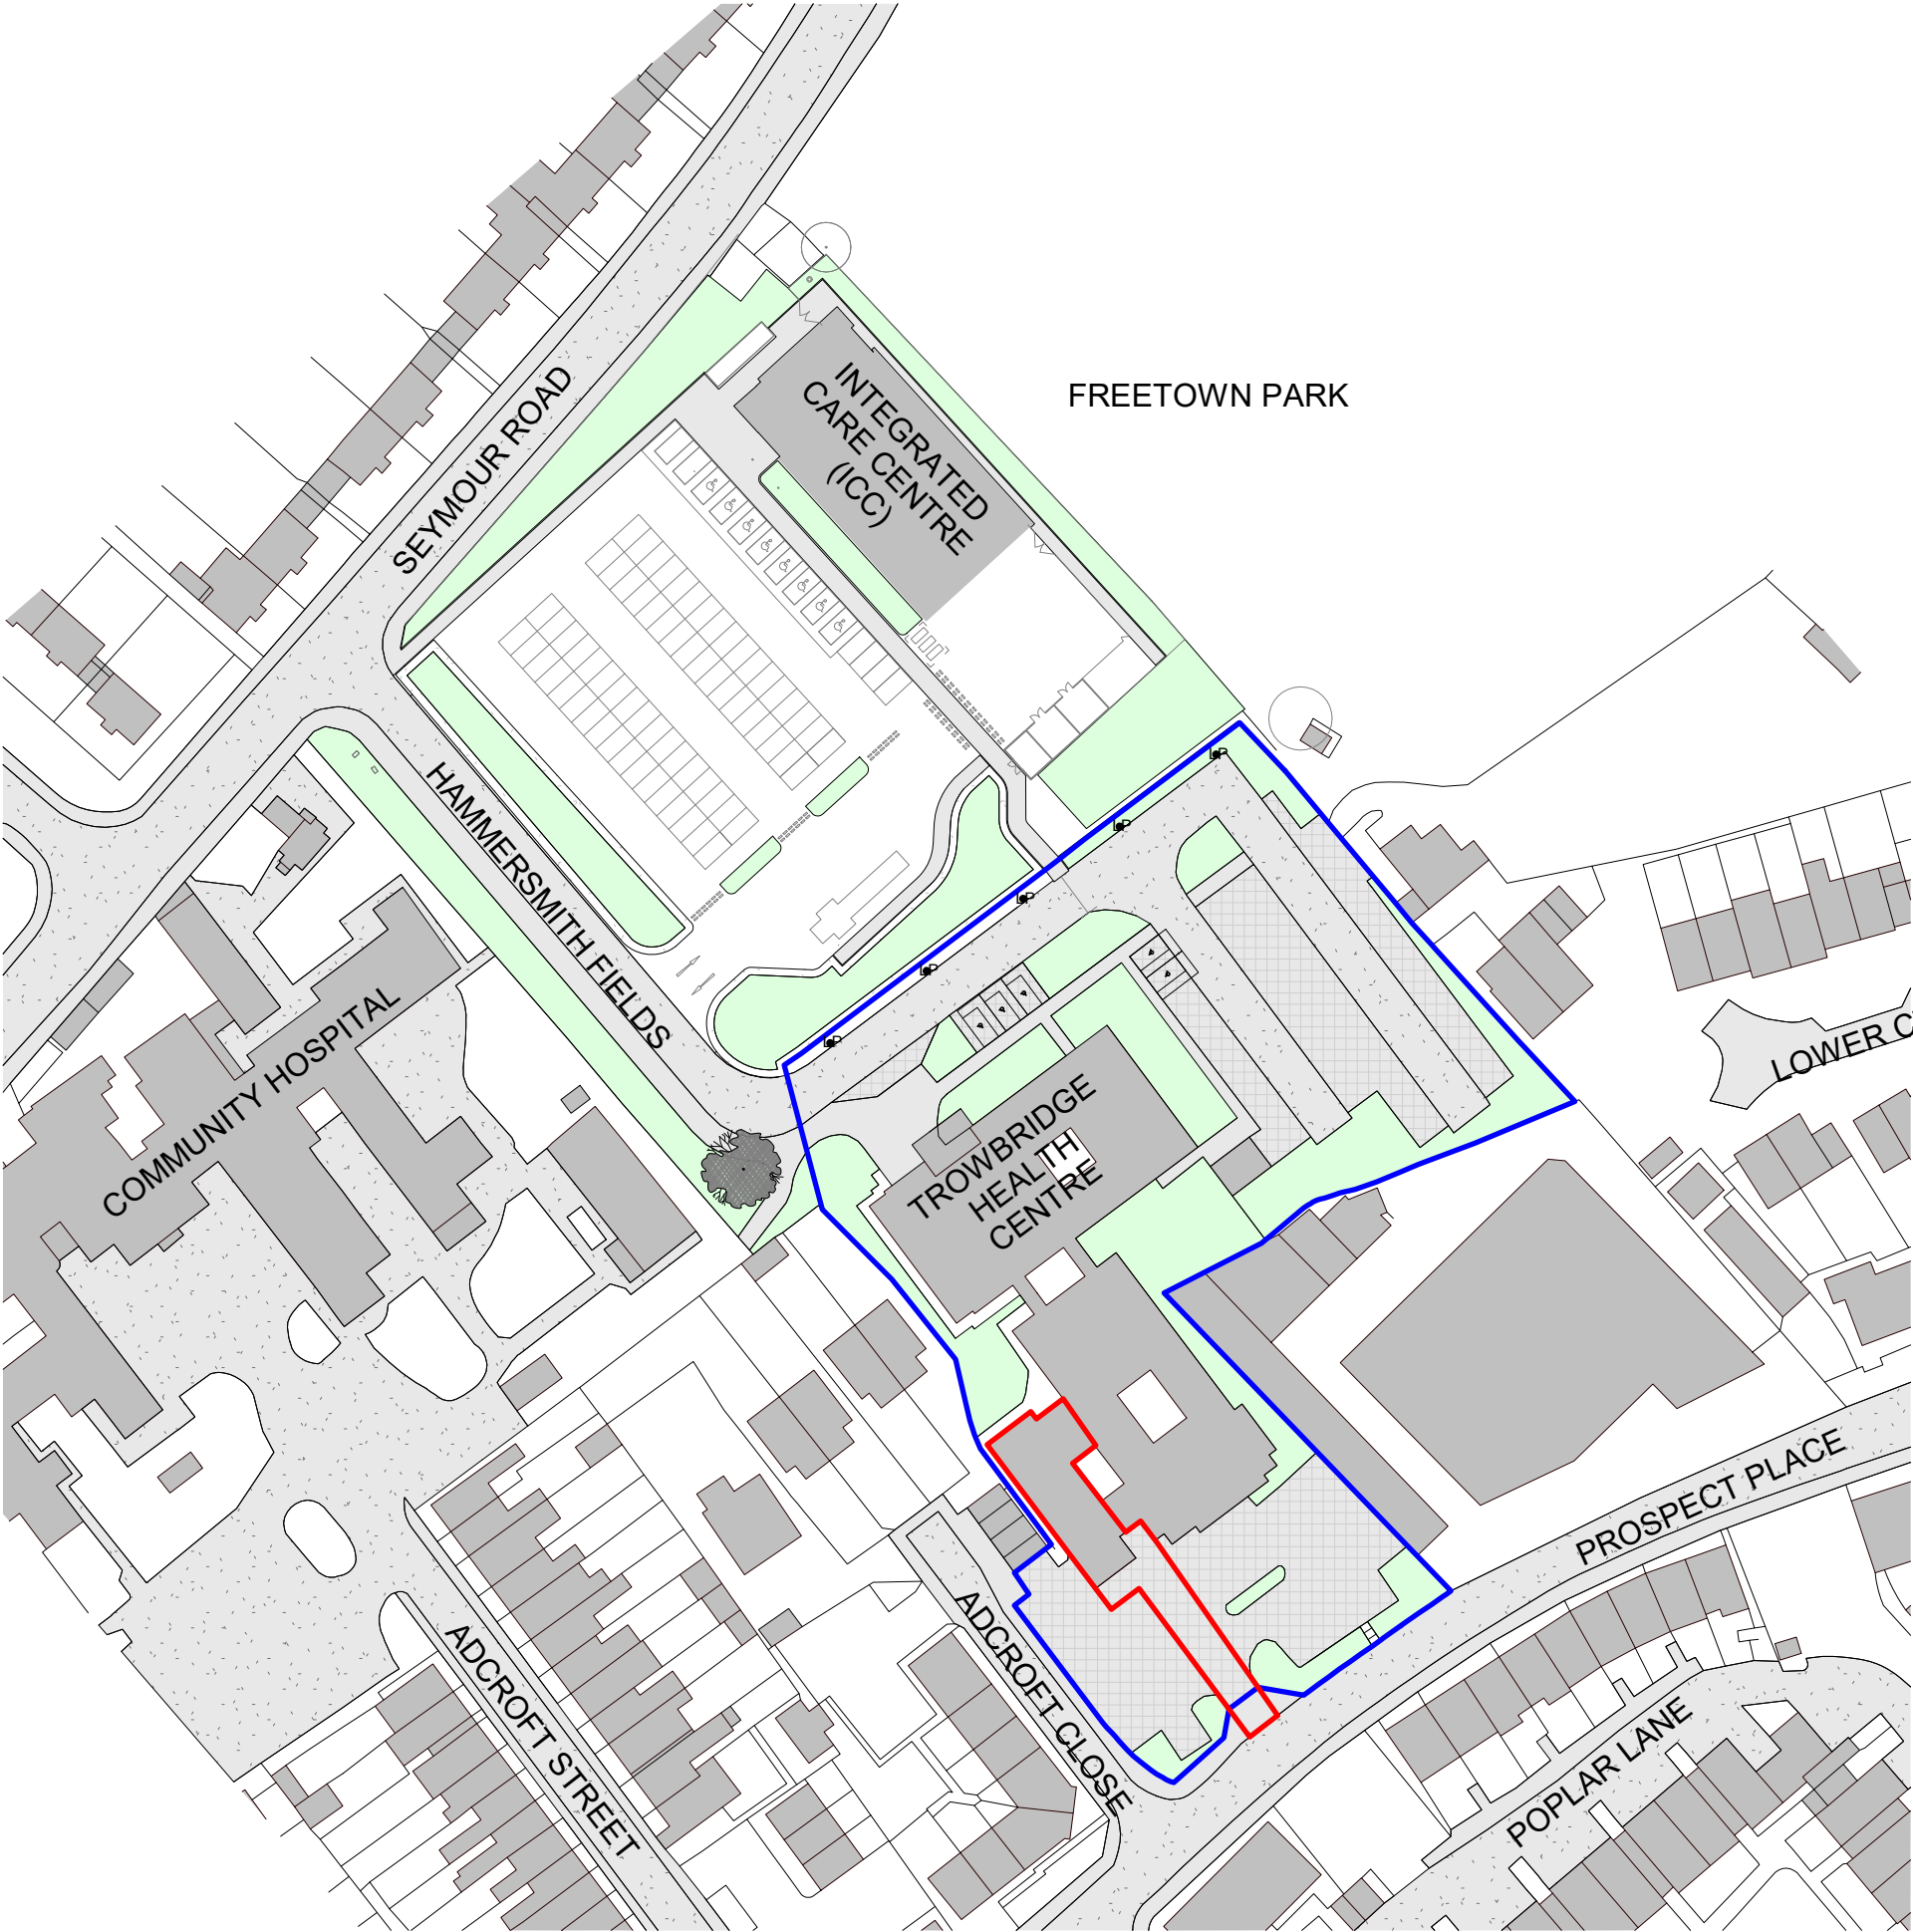

Drawing is for planning purposes only, not for construction.
This drawing is copyright ©

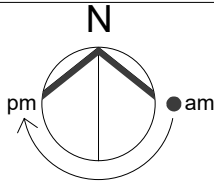

© Crown Copyright and database rights 2026. OS AC0000813445

- Planning Red Line Boundary
- Planning Blue Line Boundary

P01	15.06.26	Issued for Planning	HK	AA
Issue	Date	Revision notes	Drm	Chk'd

DKA

DKA The Malt House 17-20 Sydney Buildings Bath BA2 6BZ
T 01225 465701 E info@dka.co.uk W www.dka.co.uk

Client
NHS BSW ICB

Project
DKA Project No. | 304809
Trowbridge CDC

Drawing Title
Planning Location Plan

Project | Originator | Volume | Level | Type | Role | Number
304809 - DKA - 01 - XX - DR - A - 8009

Description
Authorised for Planning

Status | Revision
A3 - P01

Scale
1 : 1250 @A3

0 62.5m