



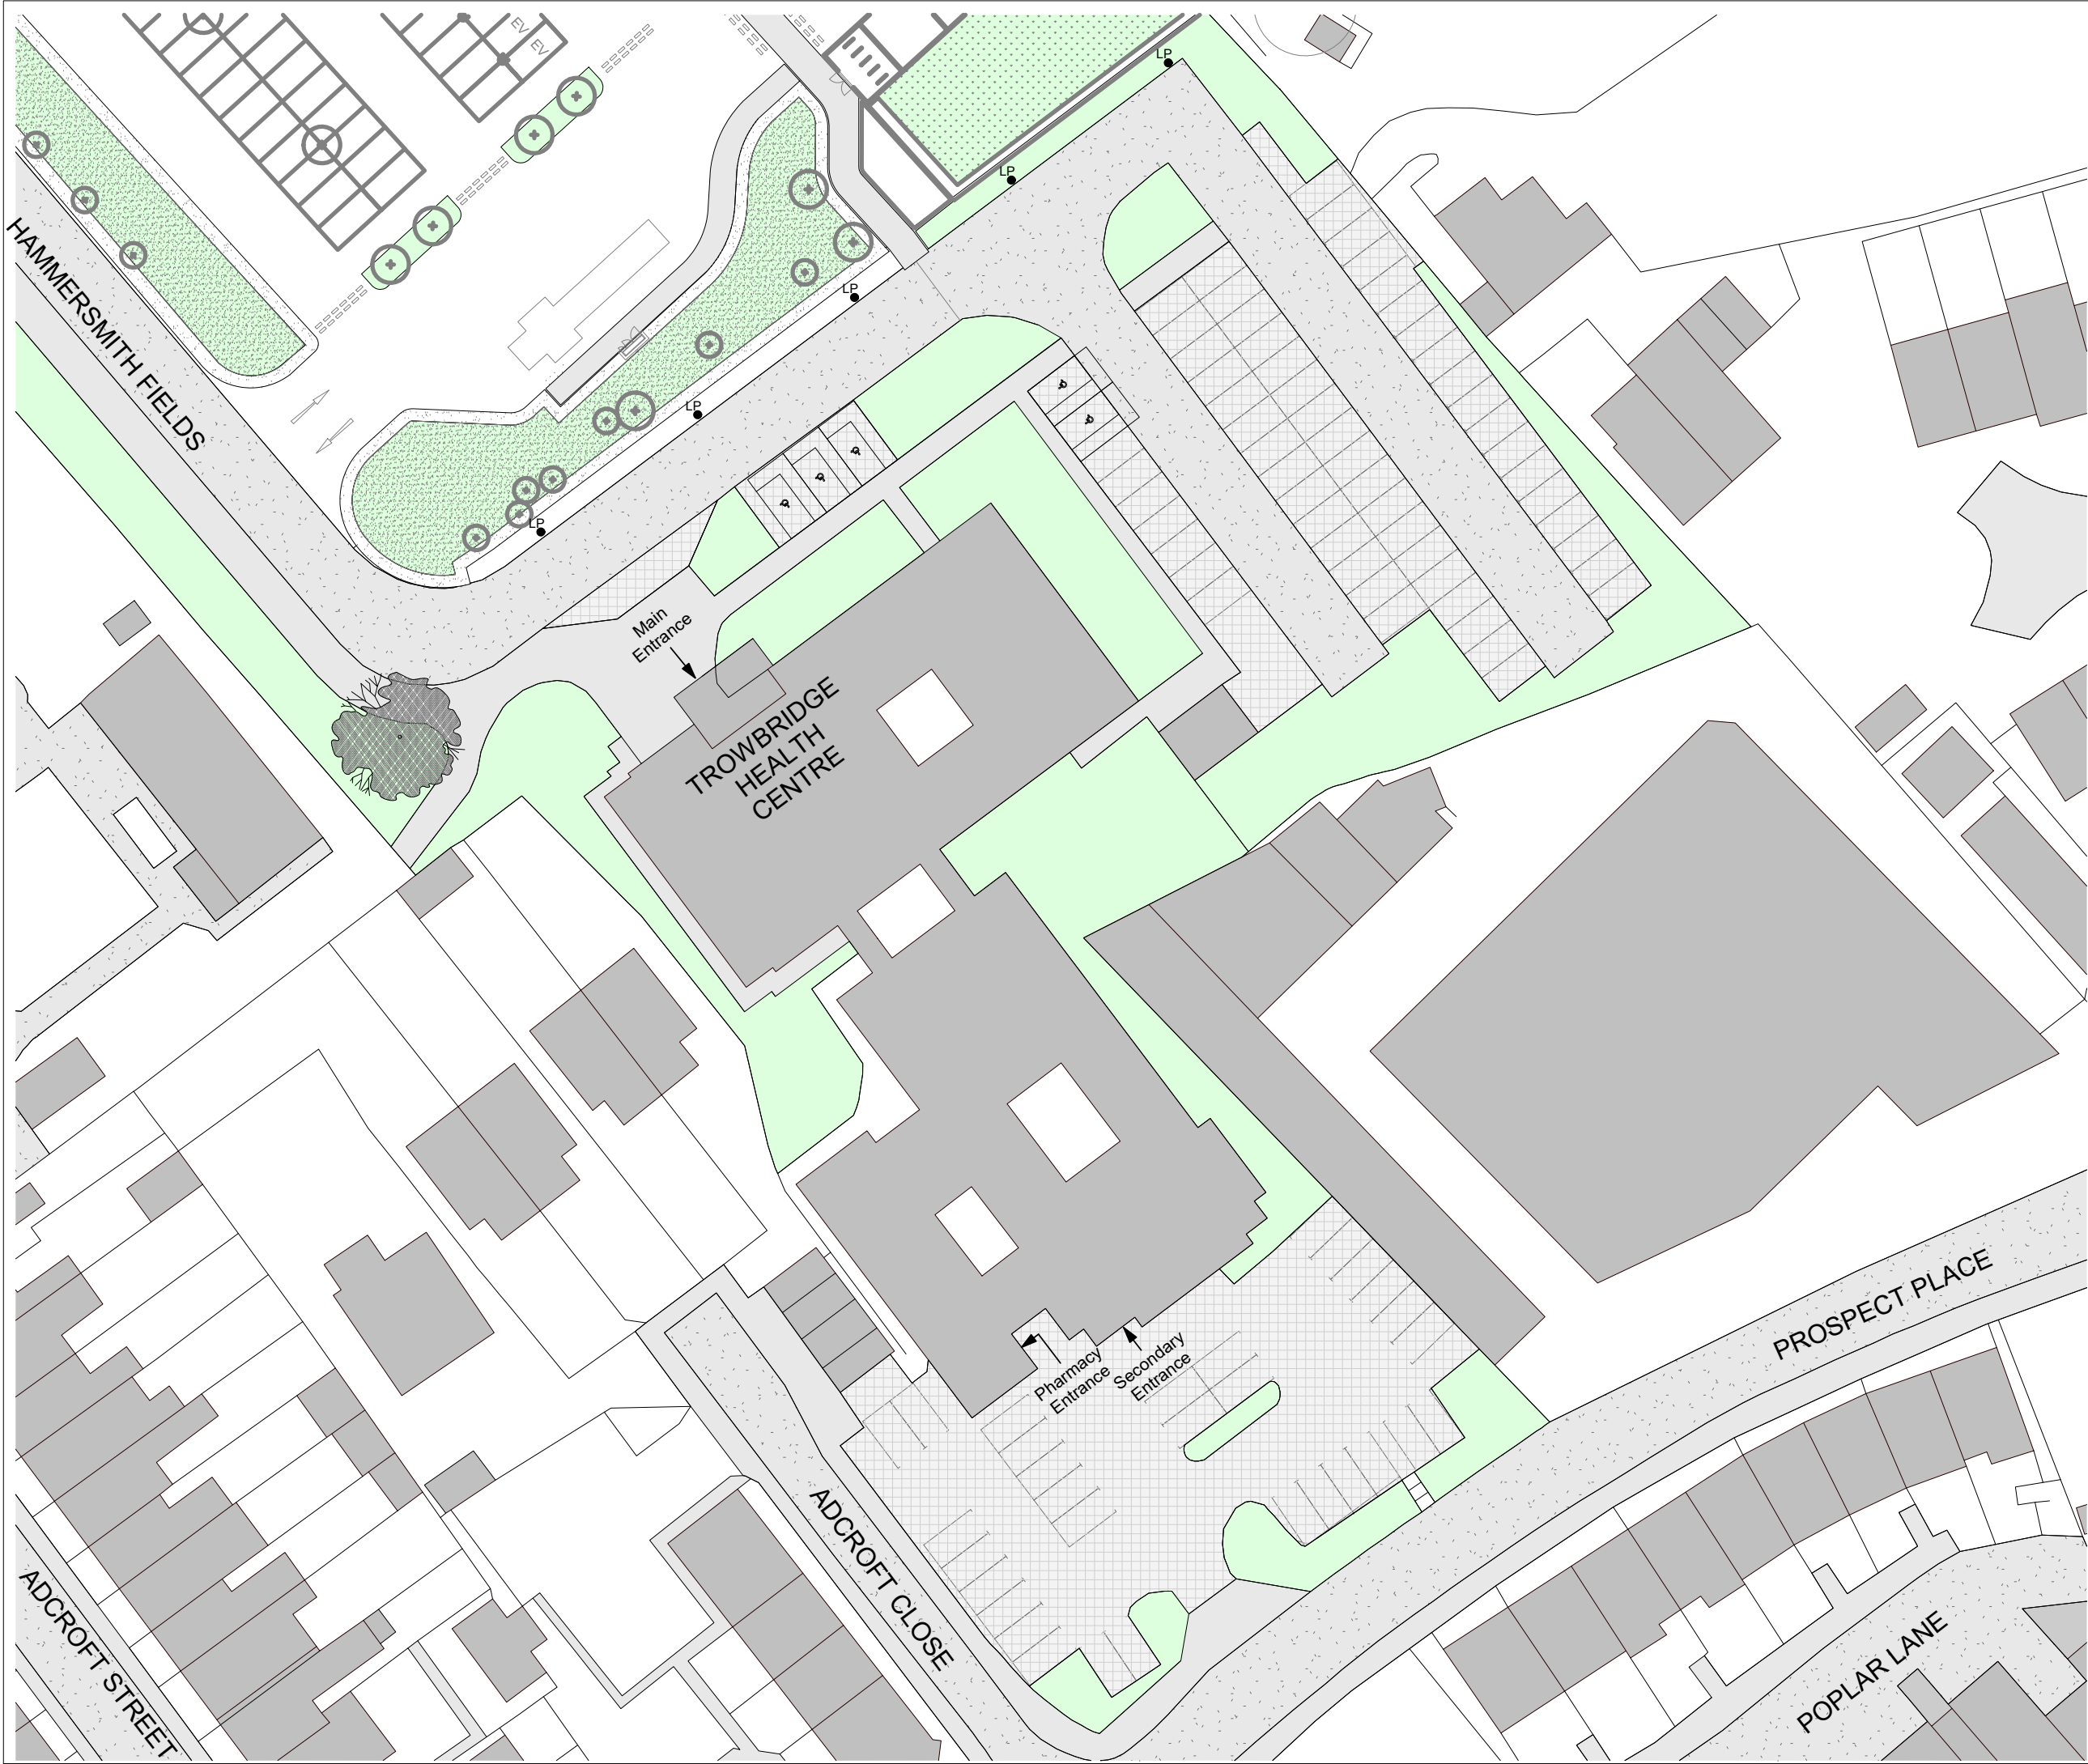

Drawing is for planning purposes only, not for construction.  
This drawing is copyright ©

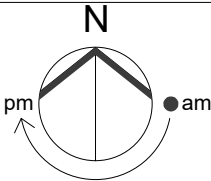

© Crown Copyright and database rights 2026. OS AC0000813445

|       |          |                     |     |       |
|-------|----------|---------------------|-----|-------|
| P01   | 15.06.26 | Issued for Planning | HK  | AA    |
| Issue | Date     | Revision notes      | Drn | Chk'd |

**DKA**

**DKA** The Malt House 17-20 Sydney Buildings Bath BA2 6BZ  
T 01225 465701 E info@dka.co.uk W www.dka.co.uk

Client

**NHS BSW ICB**

Project DKA Project No. | 304809

**Trowbridge CDC**

Drawing Title

**Planning Site Existing**

Project | Originator | Volume | Level | Type | Role | Number  
**304809 - DKA - 01 - XX - DR - A - 8000**

Description Status | Revision  
**Authorised for Planning A3 - P01**

Scale

**1 : 500 @A3**

