

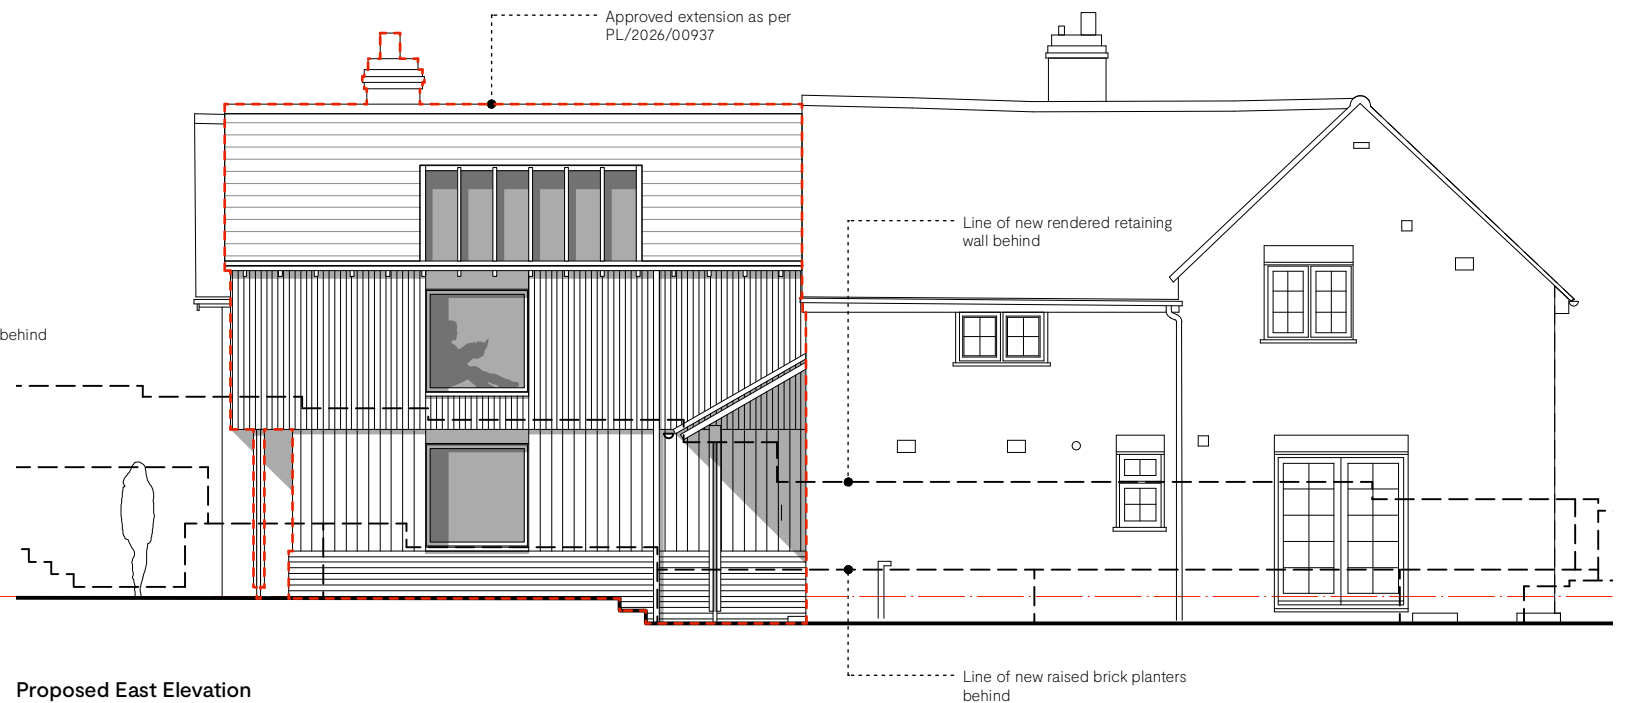
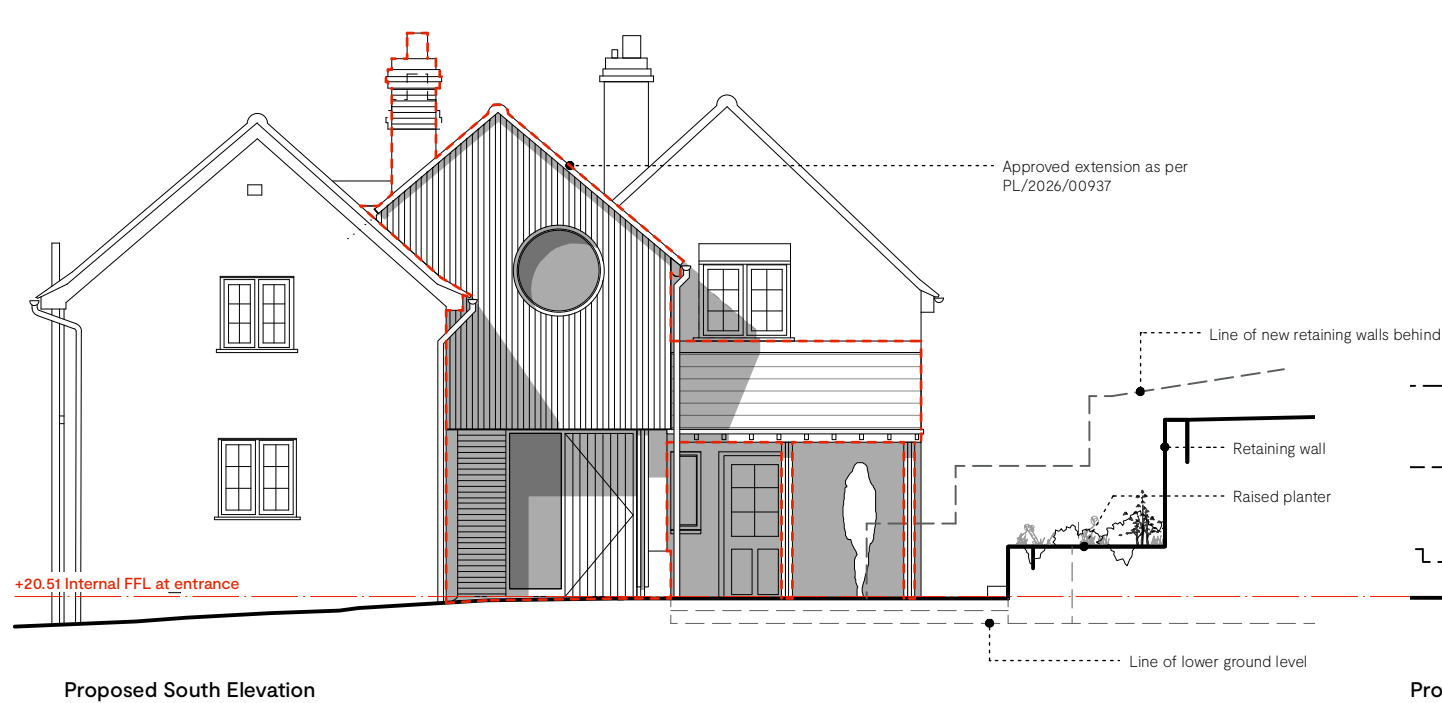


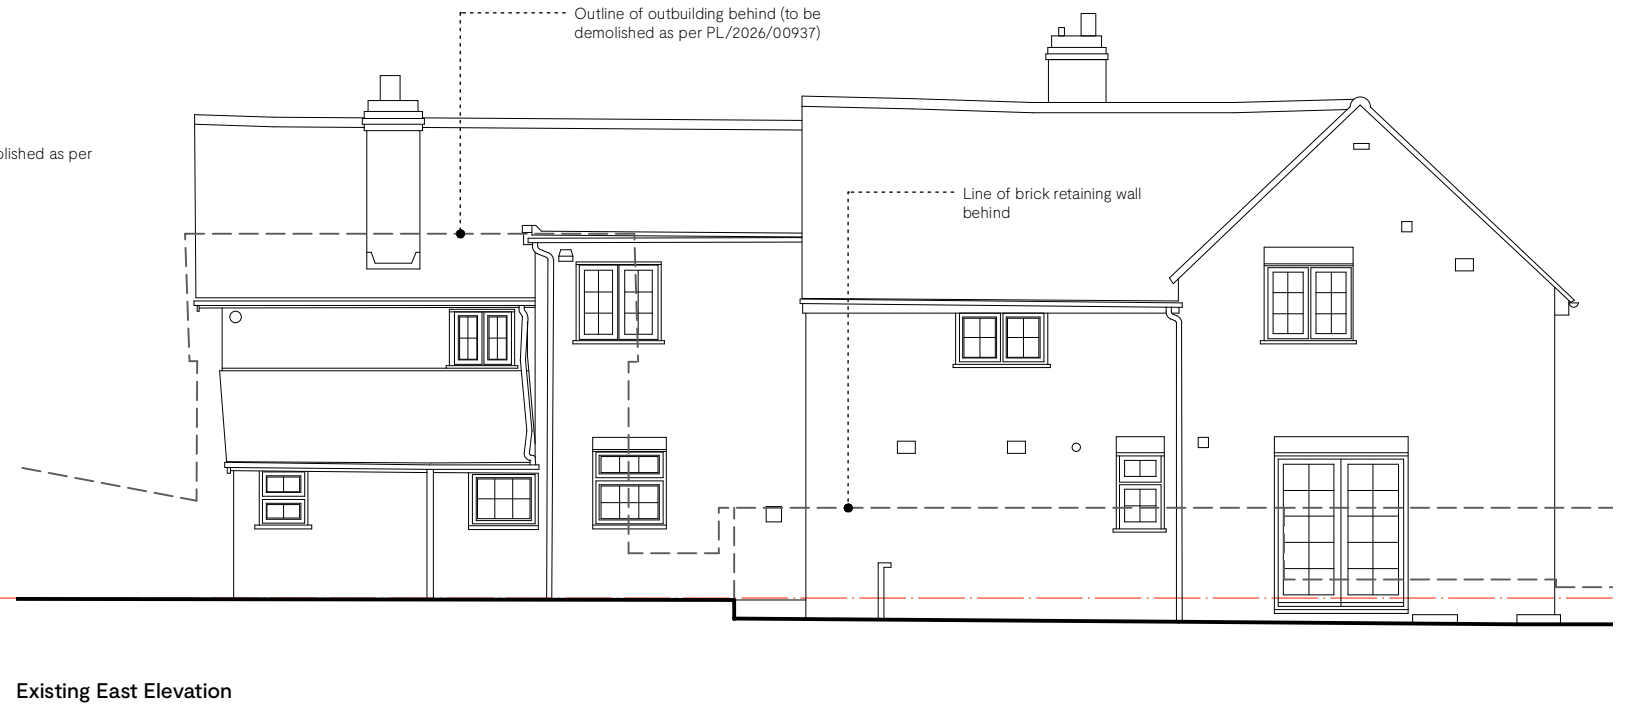

RIBA STAGE 3 Notes

- Do not scale from this drawing use figured dimensions only. All dimensions are to be checked on site.
- Contractor to report any discrepancies, drawing errors and omissions to Chalk Architects immediatley
- All structural elements to Structural Engineer's details and specifications
- All work subject to planning approval and conditions issued by Local Planning Authority
- All work to comply with guidance within relevant UK Building Regulations Approved Documents
- All work subject to the Party Wall Act etc 1996.

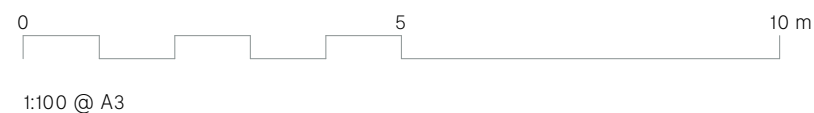

Revision: Date: Reason:

RS3 – PLANNING

Holly Cottage [SN10 4LQ]

25-10-P03

Site Sections/Elevations

Scale:	Paper size:	Date:	Drawn by:	Checked by:
1:100	A3	01/07/2026	EB	JM



Chalk.