Notes:
All dimensions must be checked on site and not scaled from this drawing.

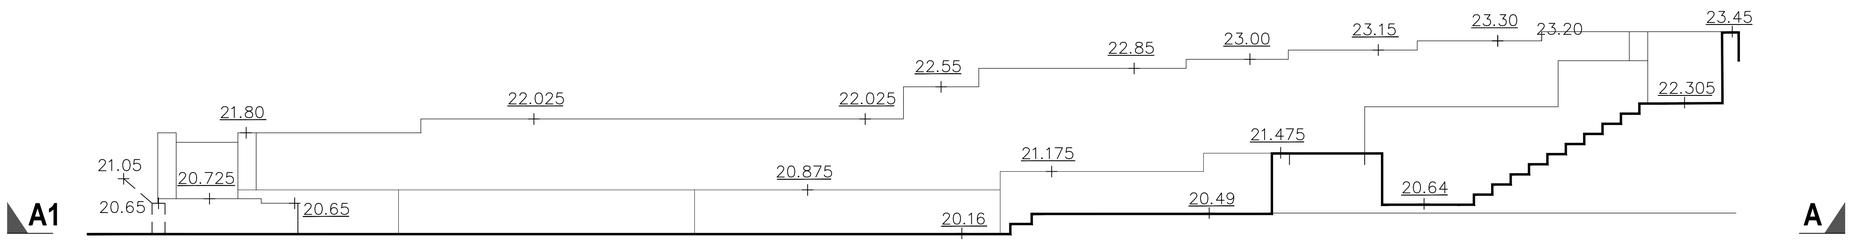

Typical Section Through A1- A
Scale 1:50

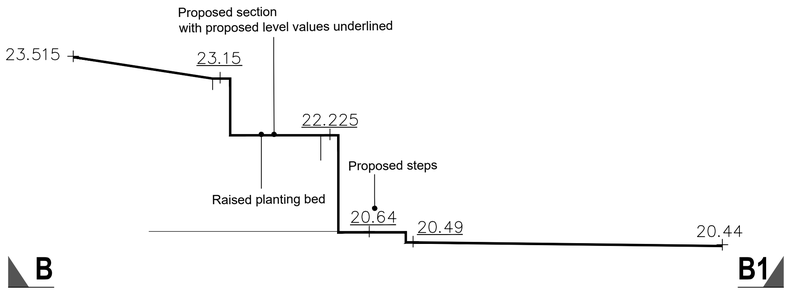

Typical Section Through B- B1
Scale 1:50

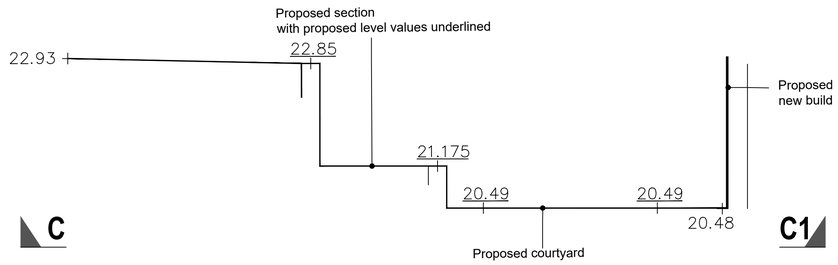

Typical Section Through C- C1
Scale 1:50

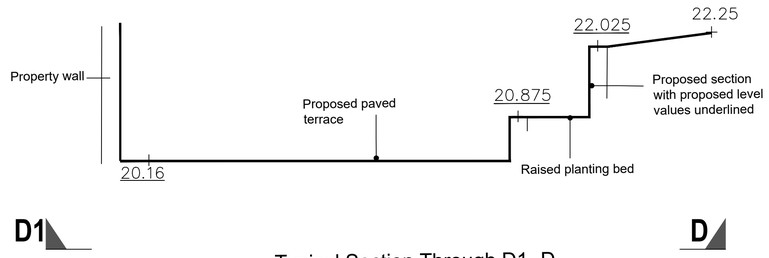

Typical Section Through D1- D
Scale 1:50

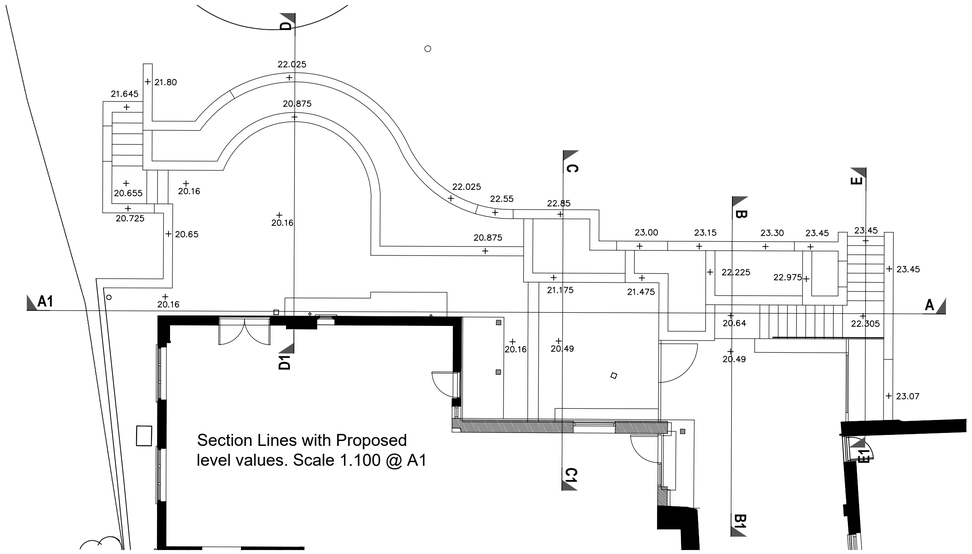

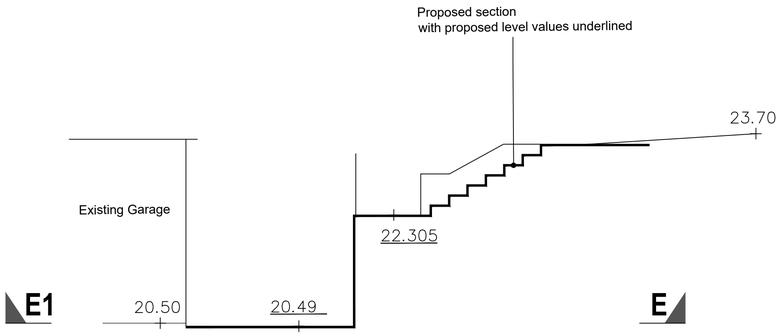

Typical Section Through E1- E
Scale 1:50

0 3m

Scale 1 : 50 @ A1

A	14.04.26	Revise raised bed length
	Date	

c. copyright

ROBIN WILLIAMS AND ASSOCIATES
GARDEN AND LANDSCAPE DESIGNERS

12 The Mews
Newman Rd
Devizes
Wilts SN10 5LU
TEL: 01380 728999

EMAIL: enquiries@robinwilliams.co.uk

WEBSITE: www.robinwilliams.co.uk

Client
Mr J and Mrs S Illingworth

Job Title
Holly Cottage
Stibb Hill
West Lavington
Devizes Wilts
SN10 1AT

Drawing Title
Site Sections
Proposed Profiles

Scale
1:100@A1

Date
March 2026

Drawn by
RTW

Drg.no
T2759.W.2026 Prop Sections

Rev
A