

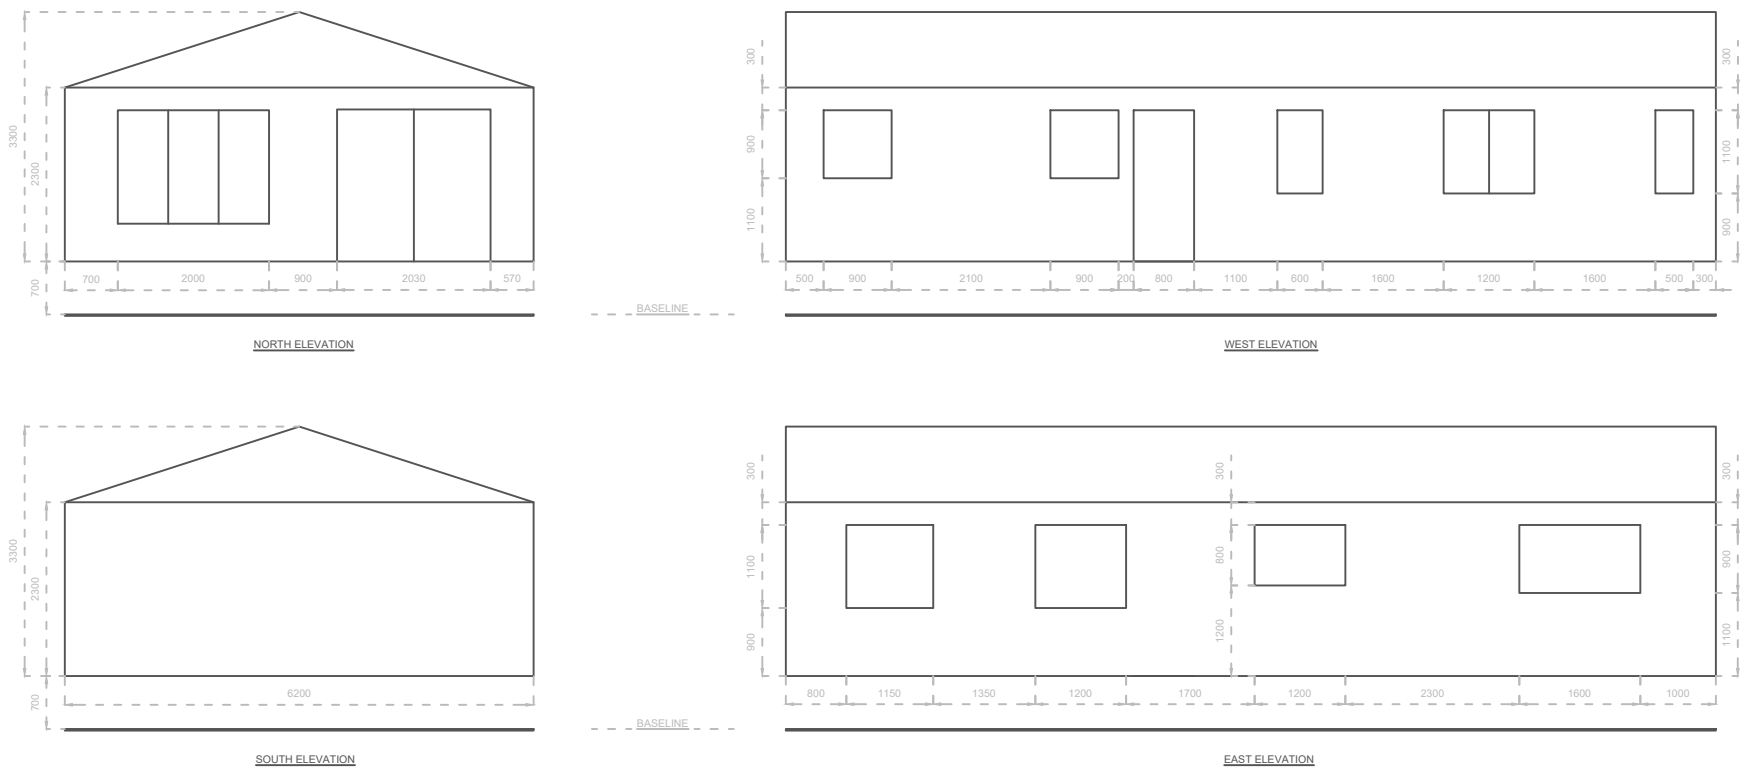


EXTERIOR CARAVAN LAYOUT

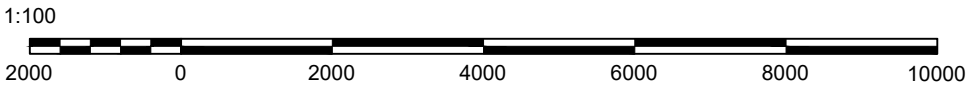

INTERIOR CARAVAN LAYOUT

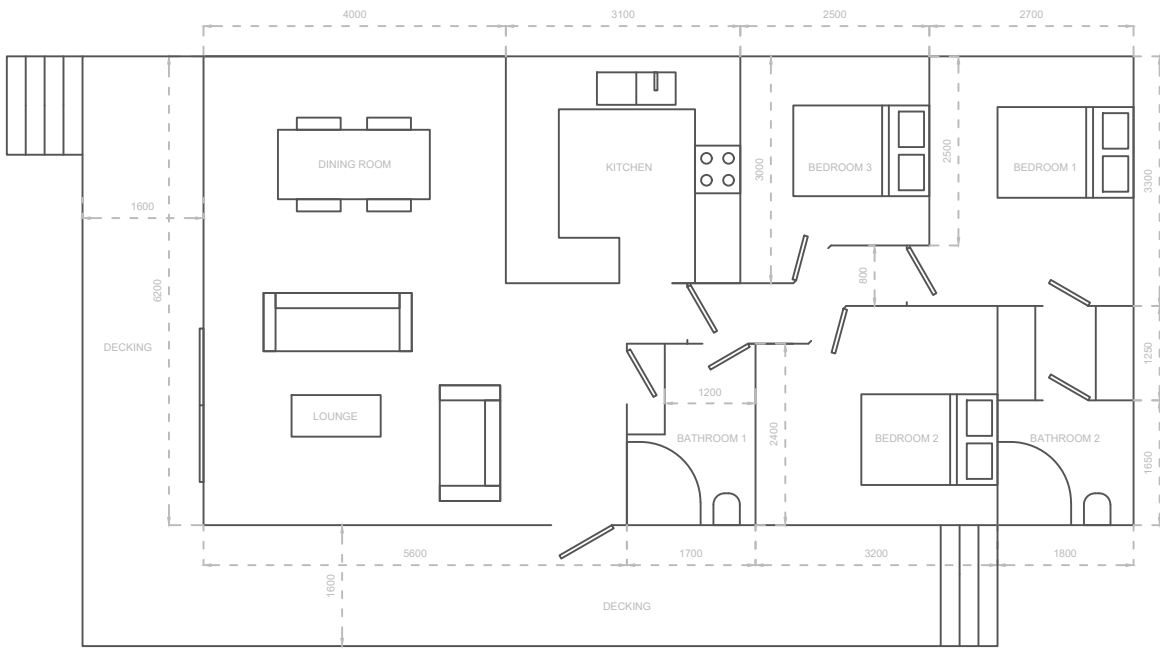

Client: Charles Fielder
Site address: Field, Pitton, Salisbury, SP5 1DY
Drawing title: Caravan Elevations and Plan
Issue date: 21/04/2026
Drawn by: Sophie Wilmot
Drawn number: 1
Sheet: 1 of 1
Drawing size: A3
Scale: 1:100
Units: mm