
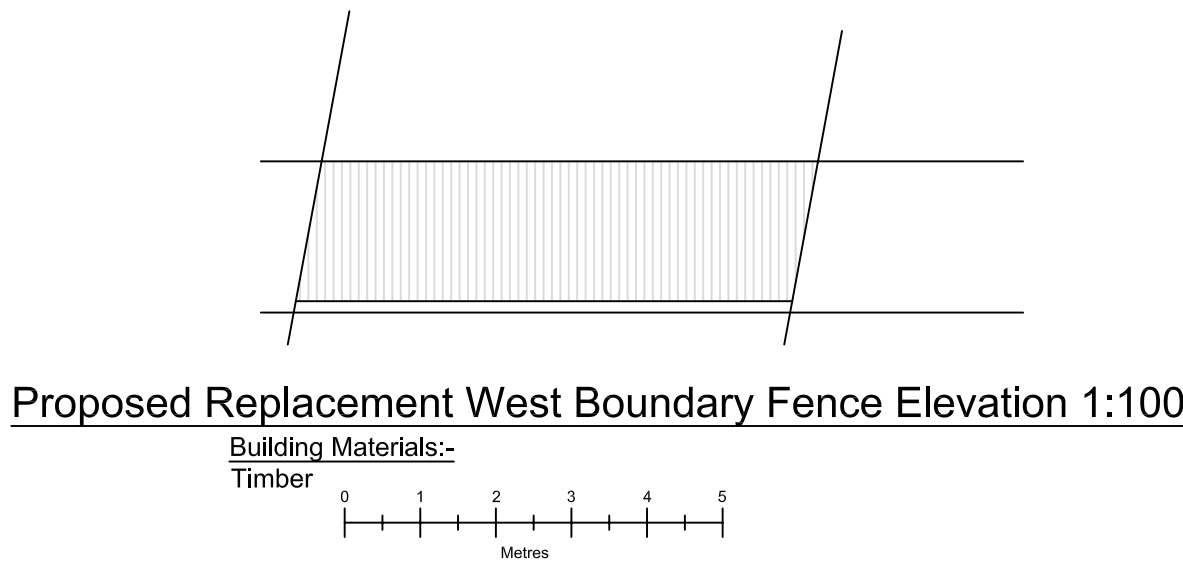
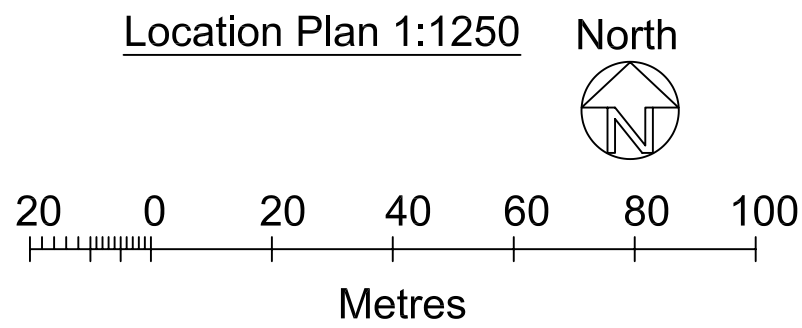
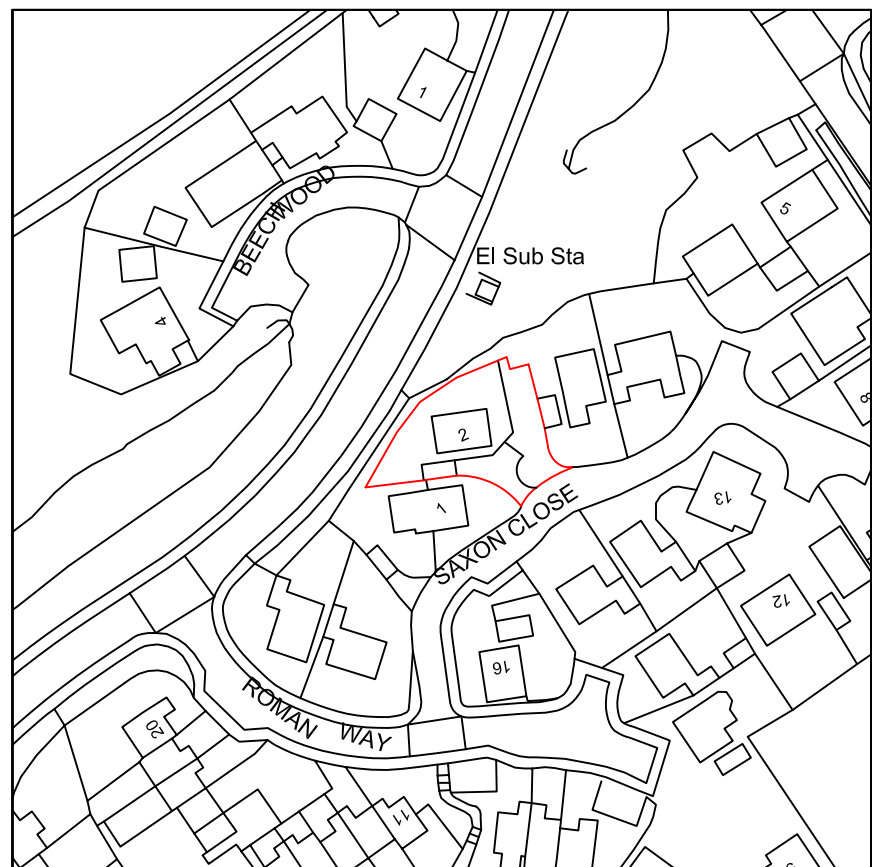
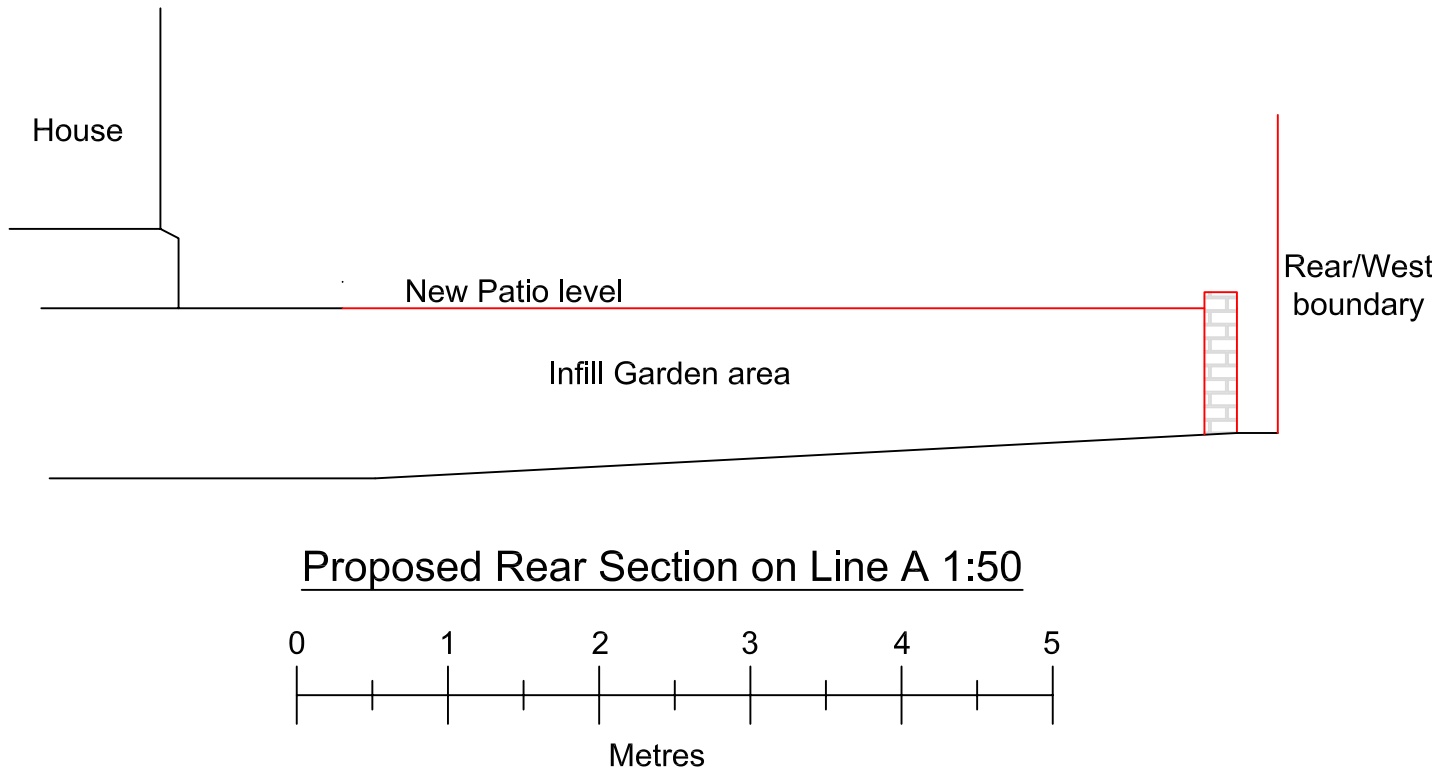
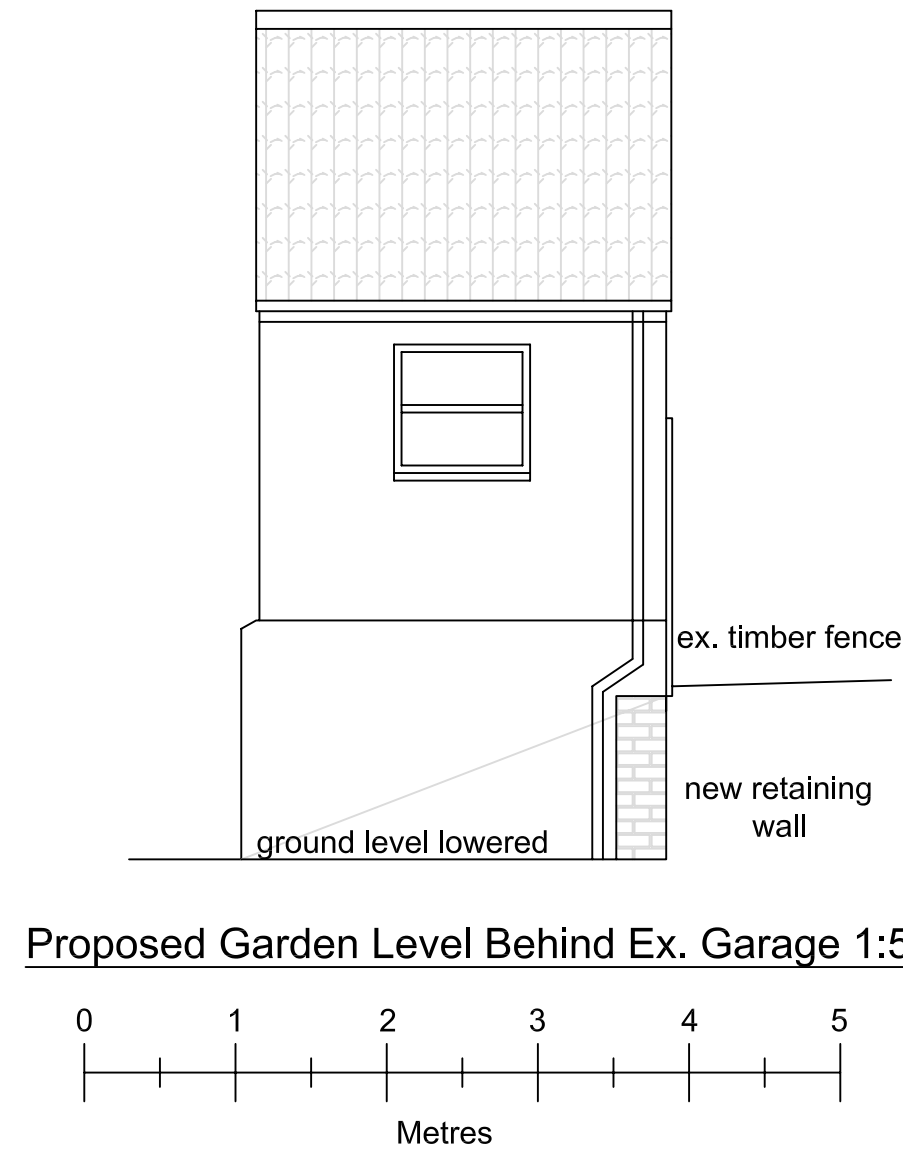
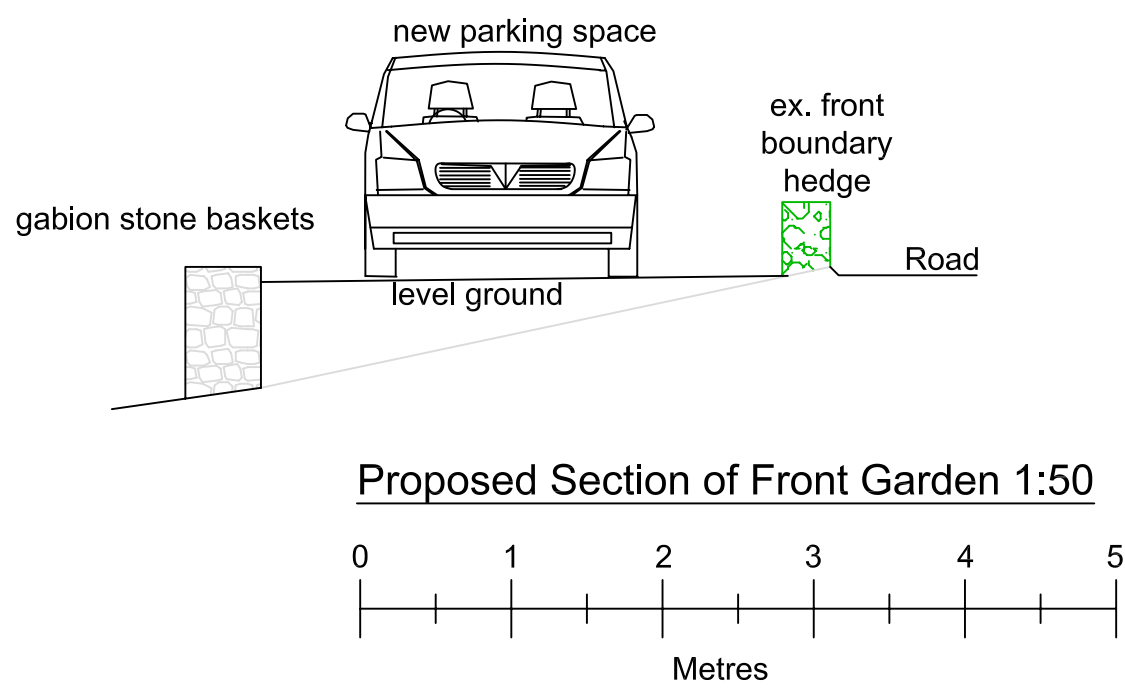
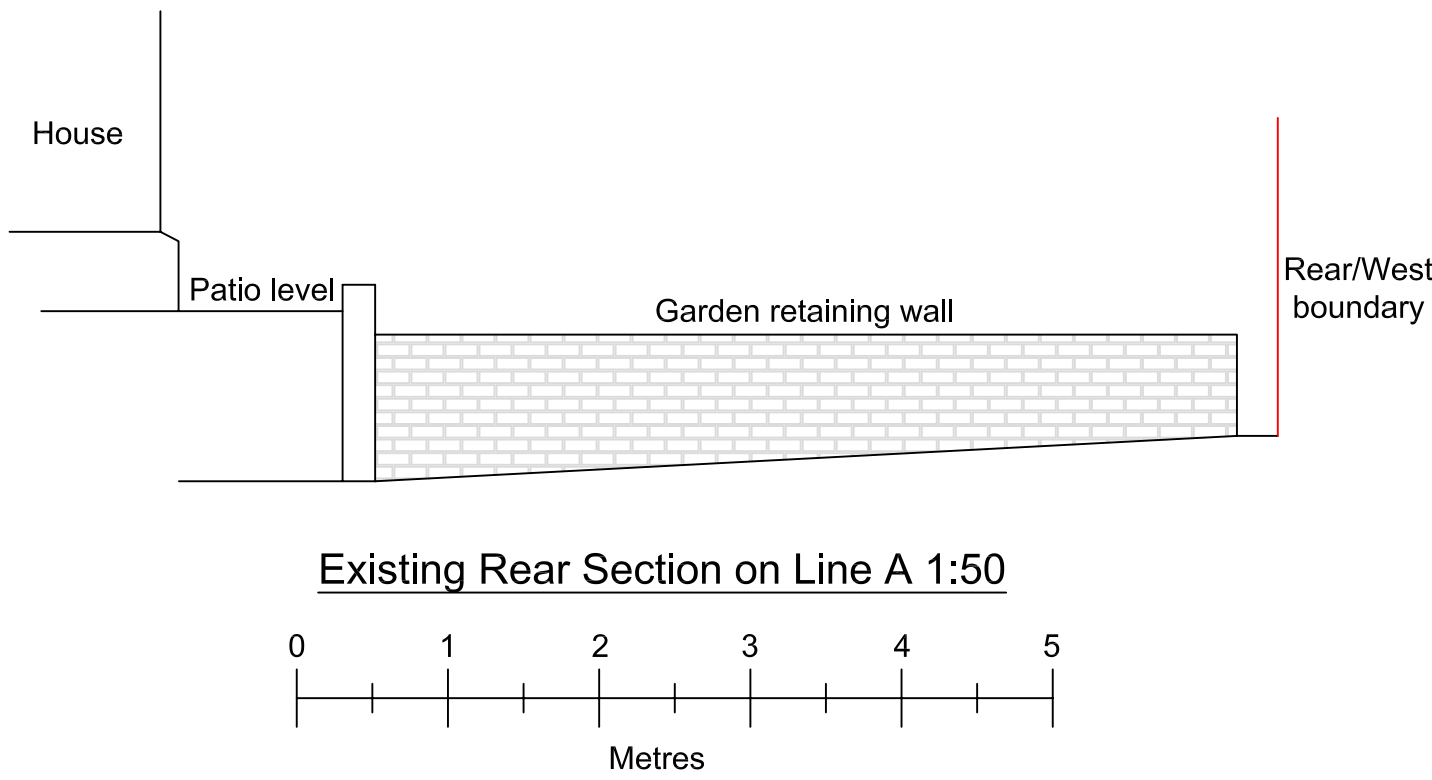
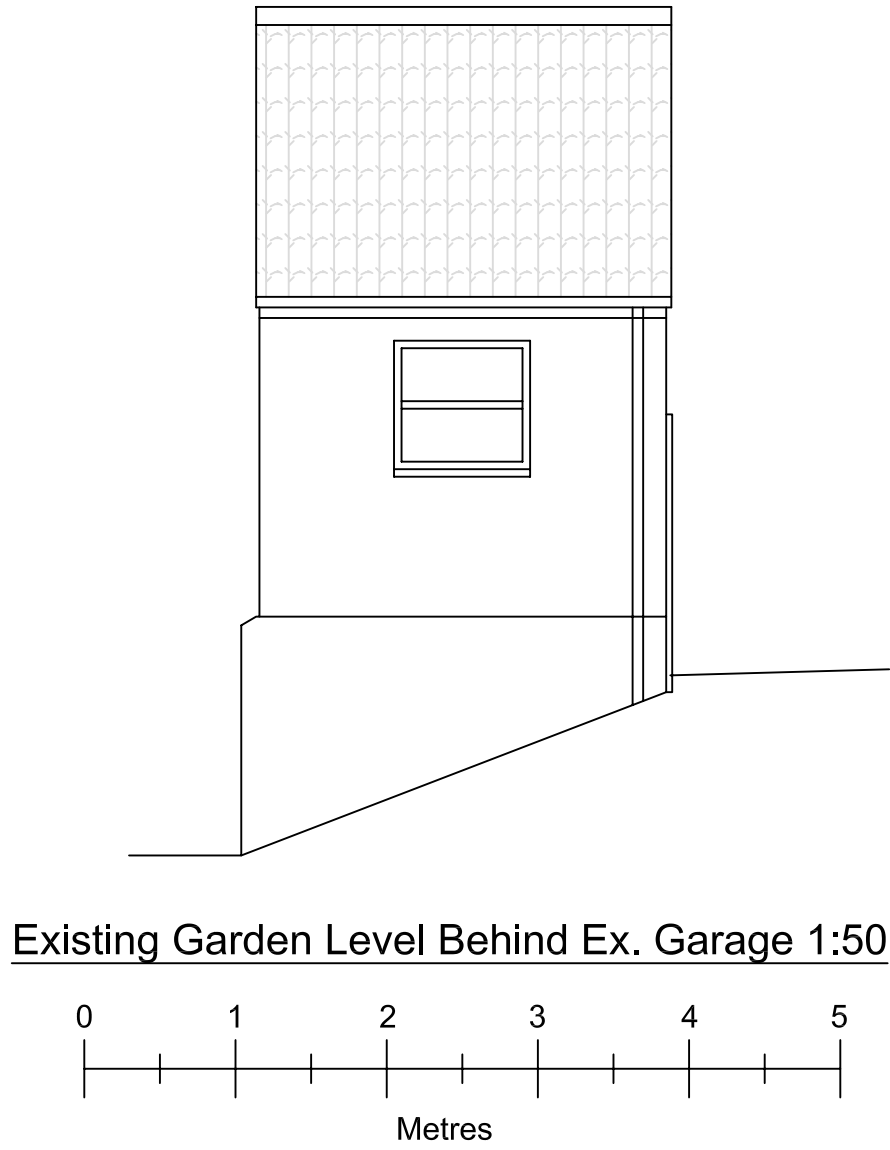


DRAWINGS BASED ON TOPOGRAPHY & SITE BOUNDARY LIMITS INFORMATION PROVIDED BY OTHERS, IF ONSITE DISCREPANCIES ARISE, BRING TO A HARLOW & SONS ATTENTION IMMEDIATELY

IF IN DOUBT,ASK - DO NOT SCALE - CHECK ON SITE DIMENSIONS.
SITE DIMENSIONS TO BE CHECKED PRIOR TO START - DISCREPANCIES TO BE RAISED WITH A HARLOW & SON

ALL DIMENSIONS ARE TO STRUCTURAL ELEMENTS & NOT TO APPLIED FINISHES

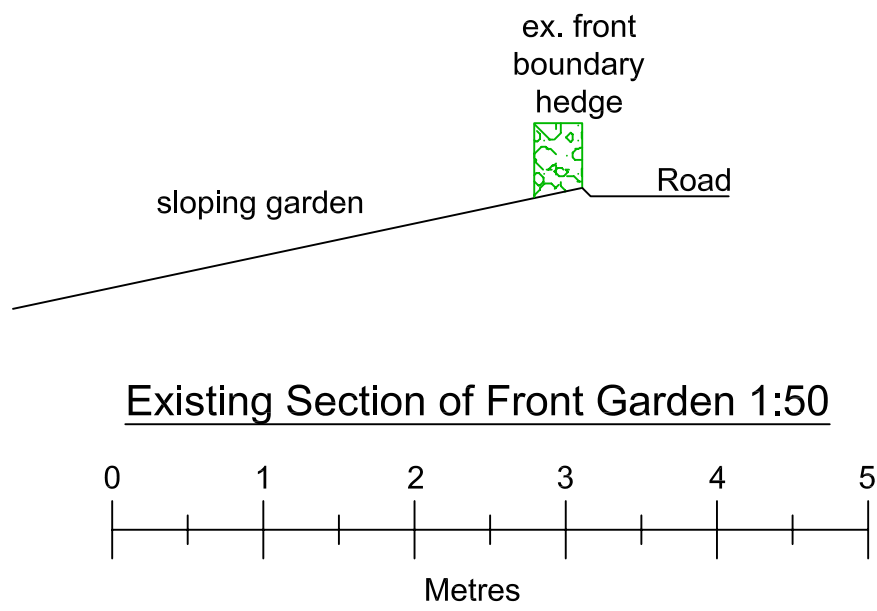

Building Materials:-

Timber

<u>Drawn by</u>	A Harlow & Son 01225 938329	
<u>Proposed Landscaping Alterations for</u> Mr & Mrs F Dicks at 2 Saxon Close Market Lavington Devizes Wiltshire SN10 4EF		
A1 Papersize		
<u>Scale</u>	1:1250 1:100, 1:50	<u>Drawing No AH2026/34</u> Sheet 1 of 2
<u>Date</u>	22nd June 2026	