


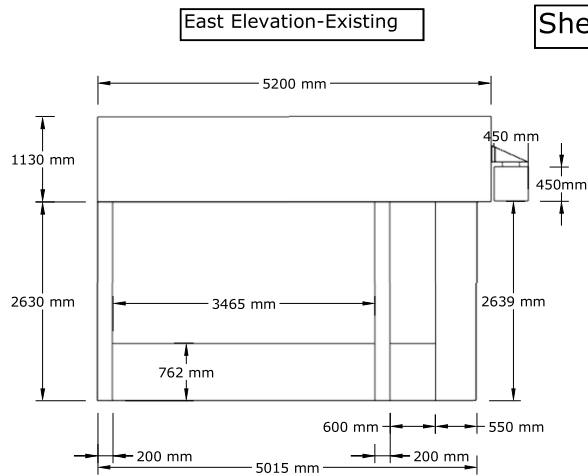


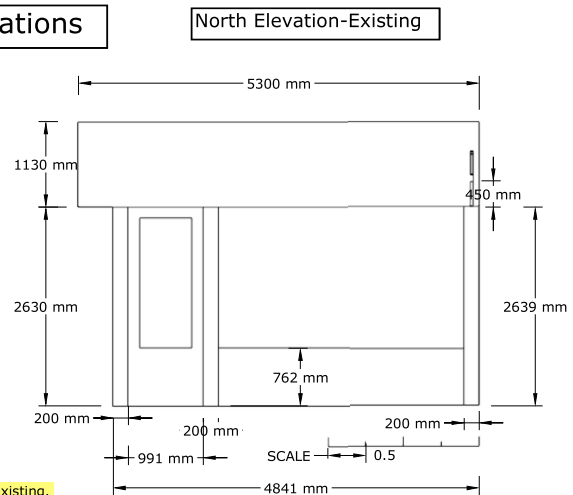

Sheet 3 - Elevations

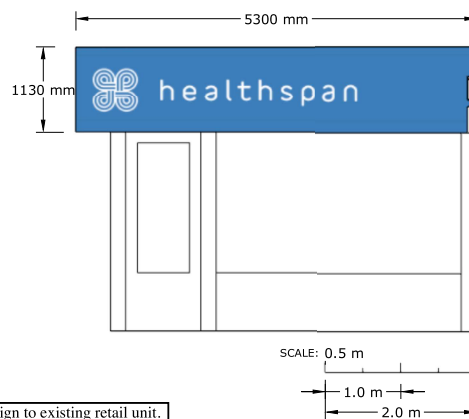

No Structural changes to existing.
Storefront to remain as existing.

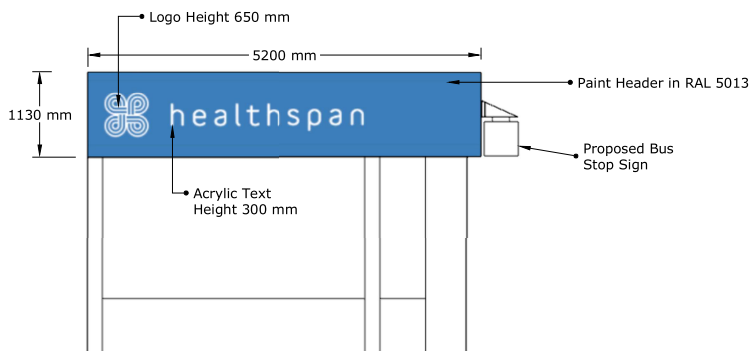

Proposed replacement fascia signage and hanging sign to existing retail unit.



FORM
Arch 20 Military Rd
Ramsgate
Kent
CT11 9LG

Designer
CXC

Contractor:
Realise Productions
For Agile Retail

CLIENT:
Healthspan

PROJECT
Healthspan
9 Butcher row
Wiltshire SP1 1EP
Salisbury

DRAWN BY
CXC

ISSUE
18.05.26

RE-ISSUE
30.06.26

DESCRIPTION
SIGNAGE
PROPOSED

DRAWING NO:
O1/185/SFSS-03
Rev 01

SCALE 1:50 @A3