


Location Plan

Site Address: 31, Brynards Hill, Royal Wootton Bassett, SN4 7ER

Date Produced: 02-Jul-2026

Scale: 1:1250 @A3

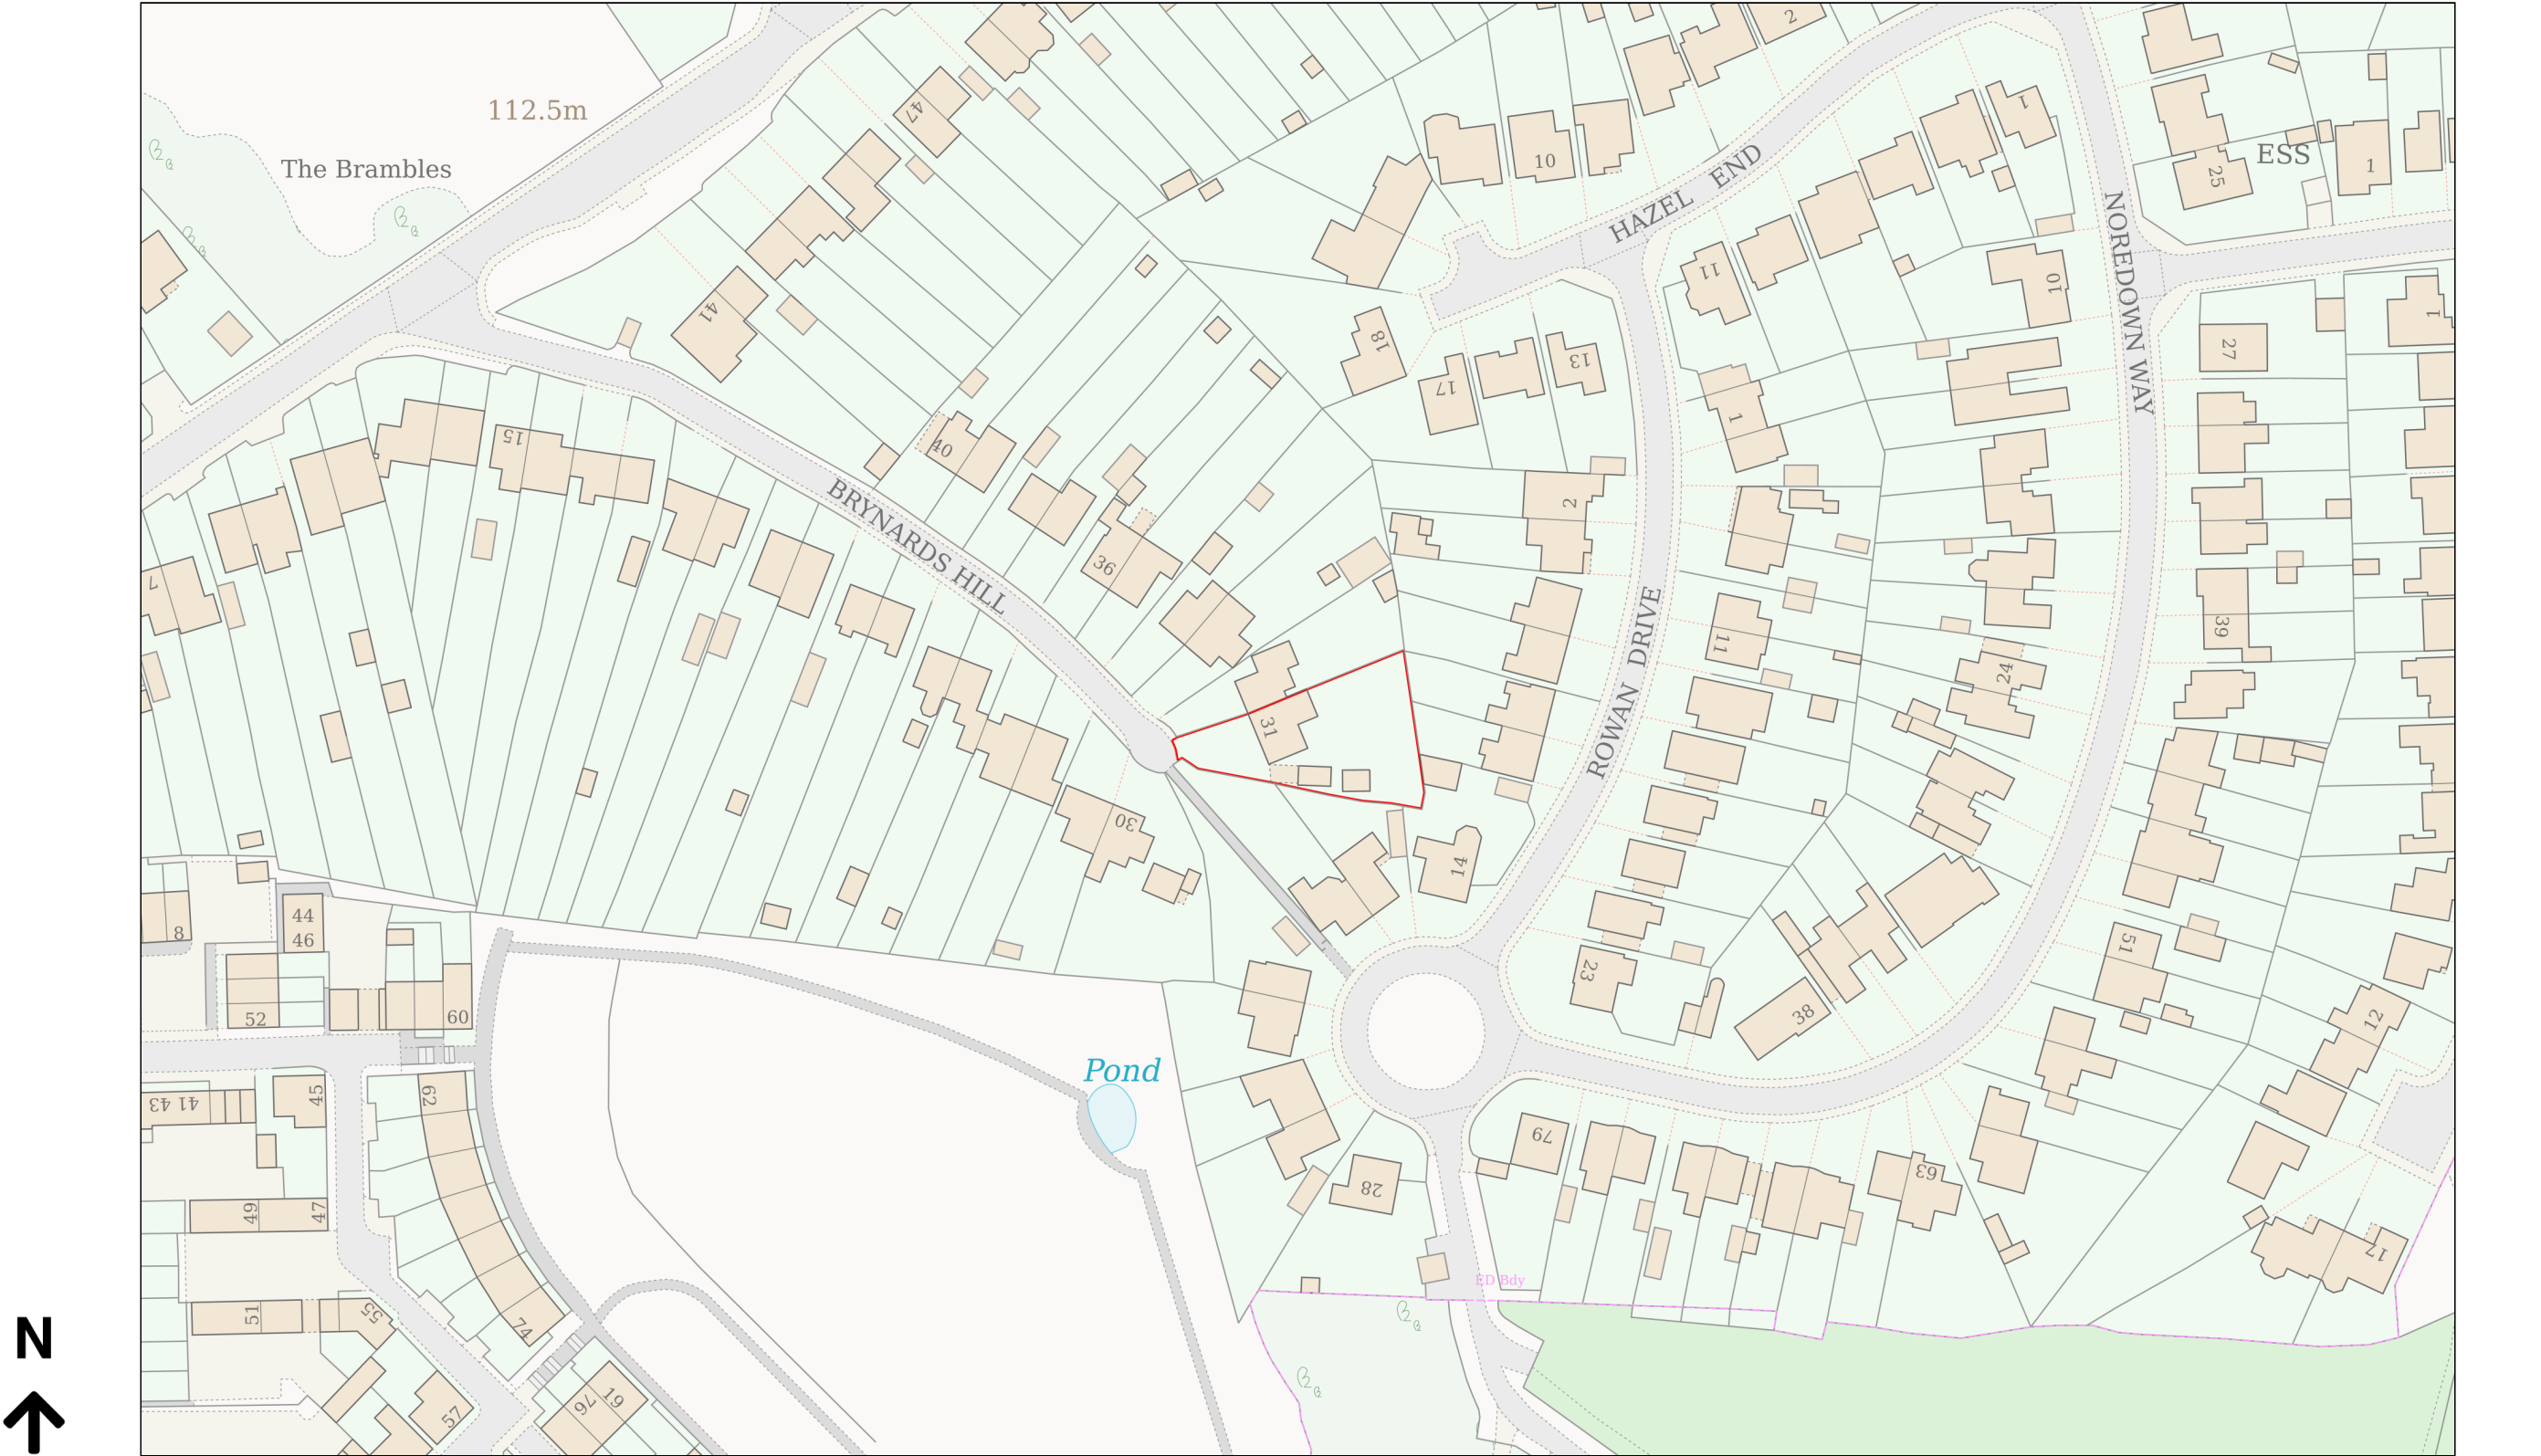

Planning Portal Reference: PP-14973458v1

