N

EXISTING GROUND FLOOR PLAN

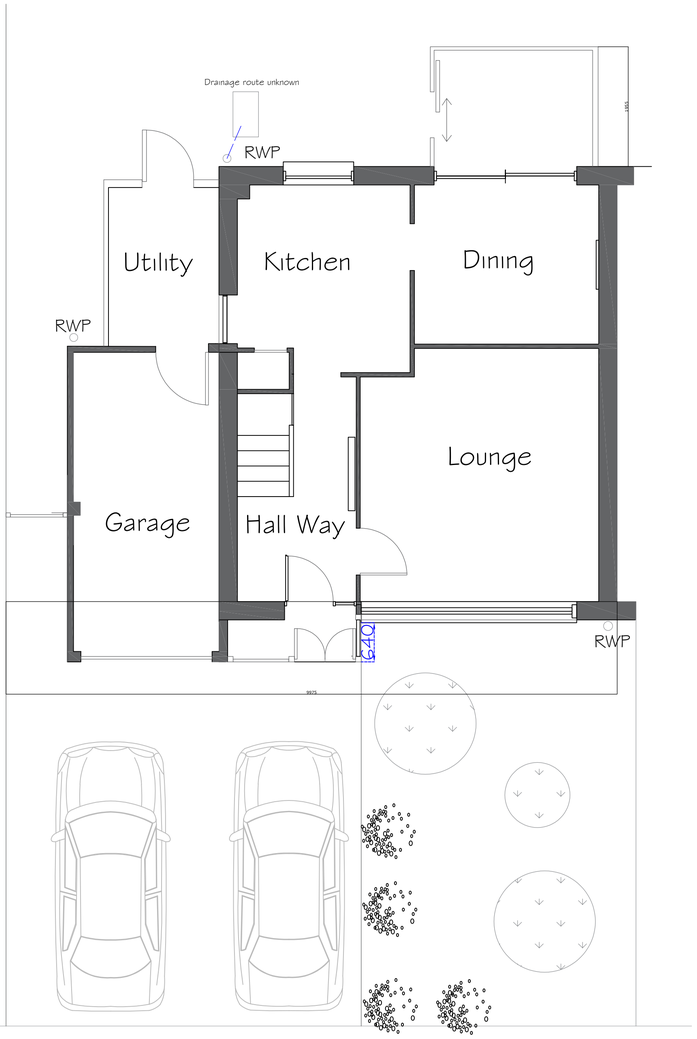

PROPOSED GROUND FLOOR PLAN

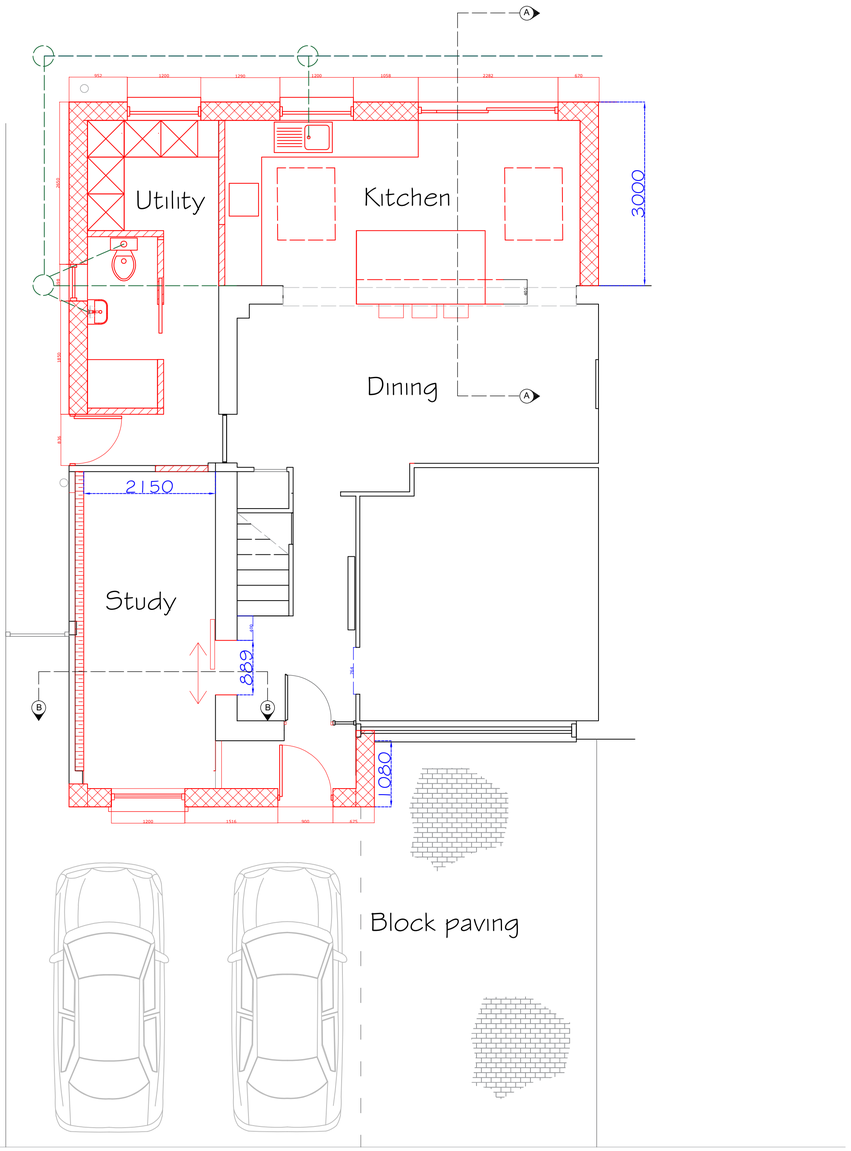

METERS 0 1 2 3

THD

NOTE: All works are to be carried out with proper materials which are appropriate to the circumstances in which they are to be used and in a workmanlike manner. Materials should either: Bear an appropriate mark in accordance with the Construction Products Directive or conform to appropriate harmonised standard or European technical approval or conform to an appropriate British Standard, European EN Standard or British Board of Agrement Certificate or conform to some other National Technical Specification of any Member State which provides, in use, an equivalent level of protection and performance with respect to the relevent requirements of schedule 1, as appropriate British Standard or BBA Certificate. All existing drain runs and invert levels are to be checked on site by the contractor and exact layouts are to be approved by the Local Authority Building Inspector prior to undertaking the drainage works.

No dimensions are to be scaled off the drawings. All dimensions and setting out are to be checked on site by the contractor.

Rev Date 17 June 2026 Initials Details

Purpose of Issue
PLANNING APPLICATION

TERRENCE HUTCHINSON DESIGN
° ARCHITECTURAL TECHNOLOGIST °

THD 1 Malvern Close, Melksham SN12 7RR
WhatsApp • 07555334743
Email • thdarchitecture@gmail.com

Project **15 Windsor Avenue**
Melksham, Wiltshire

Client Mr Akerman & Mrs Bainton Pike

Title Existing and Rev Proposed Plan

Drawing No. THD1305.03-

Scale 1:50 @ A1
1:100 @ A3

Date MAY 2026

Responsibility is not accepted for errors made by others in scaling from this drawing. All construction information to be taken from figured dimensions only.