


Amendment: A
Additional Parking Indicated
2nd July 2026

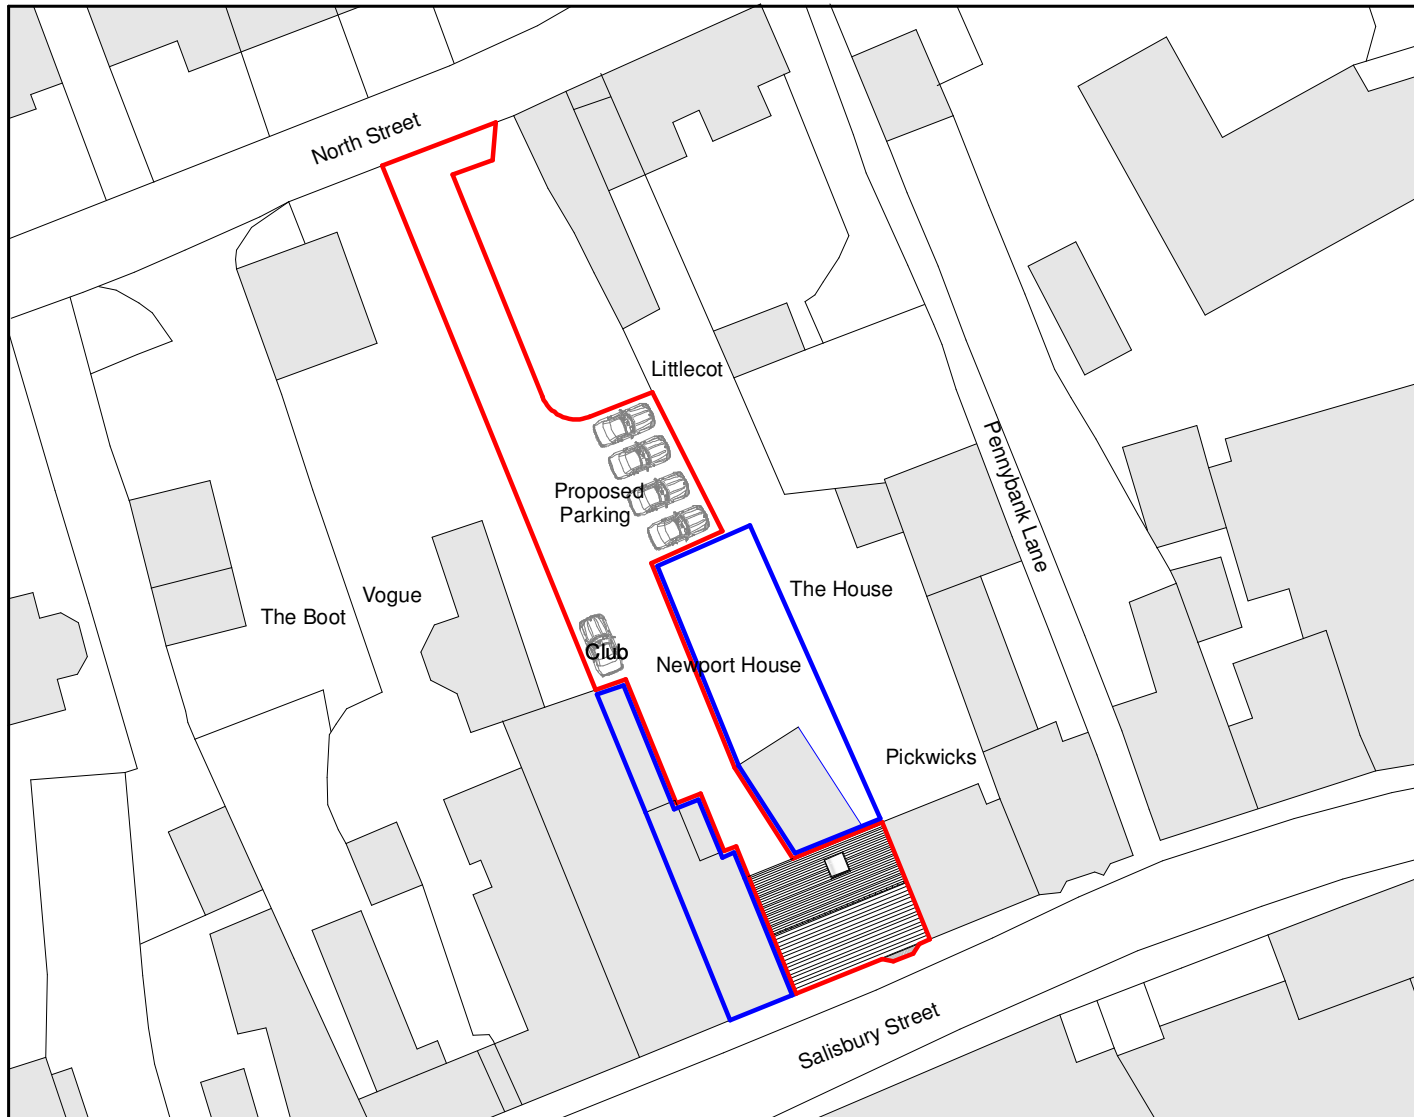

Spudivor
designs.LTD
Email: spudivordesignltd@gmail.com
Telephone: 07968 739168 or 01747 833721

Refurbishment and
Possible Conversion of a
Single Dwelling
into Two Apartments

No 1 Newport House
Salisbury Street
Mere
Warminster
Wiltshire
BA12 6HE

Scale	1:500 at A4
Amendment:	A
Proposed Block Plan	
Drawing No.	25/053/03
Drawn	
Date	July 2026