




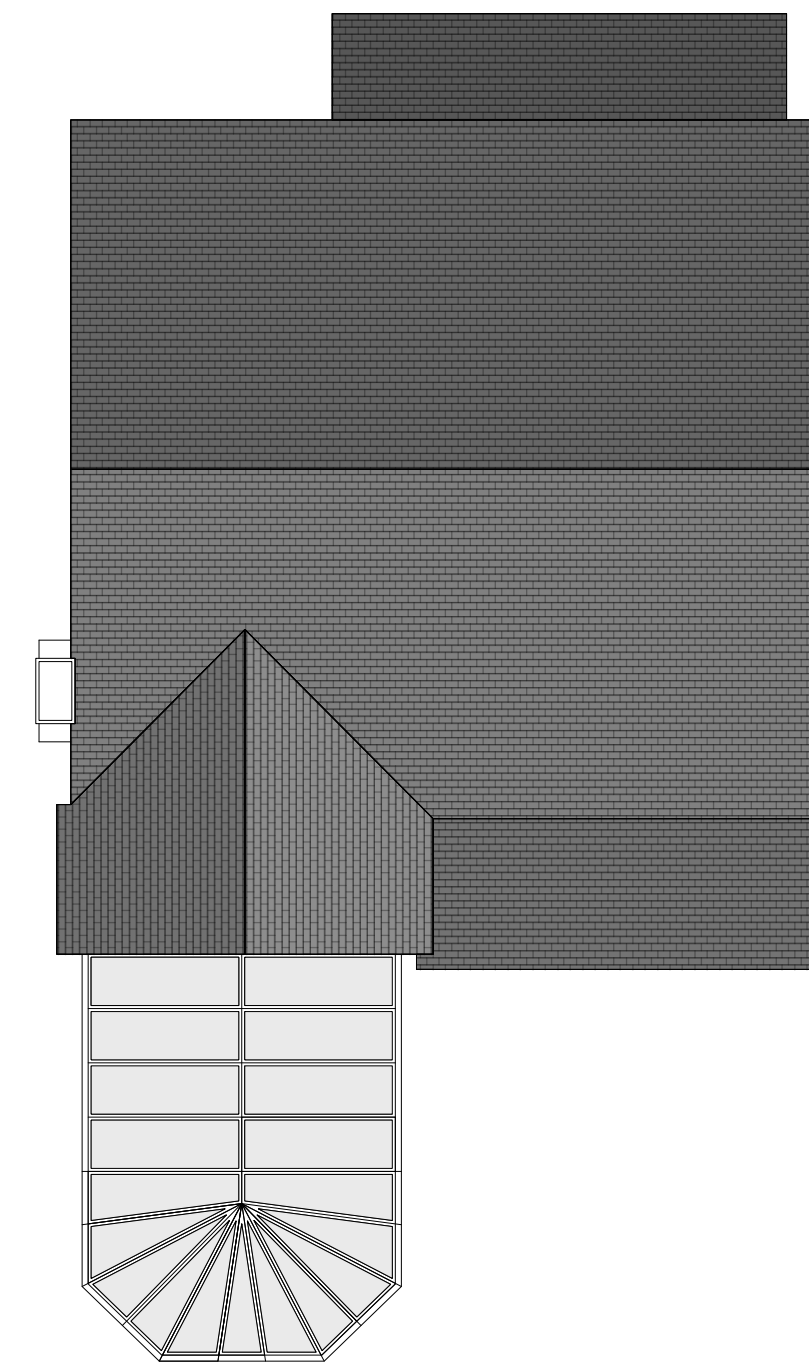

PLN 03 Proposed Roof Plan 1:100

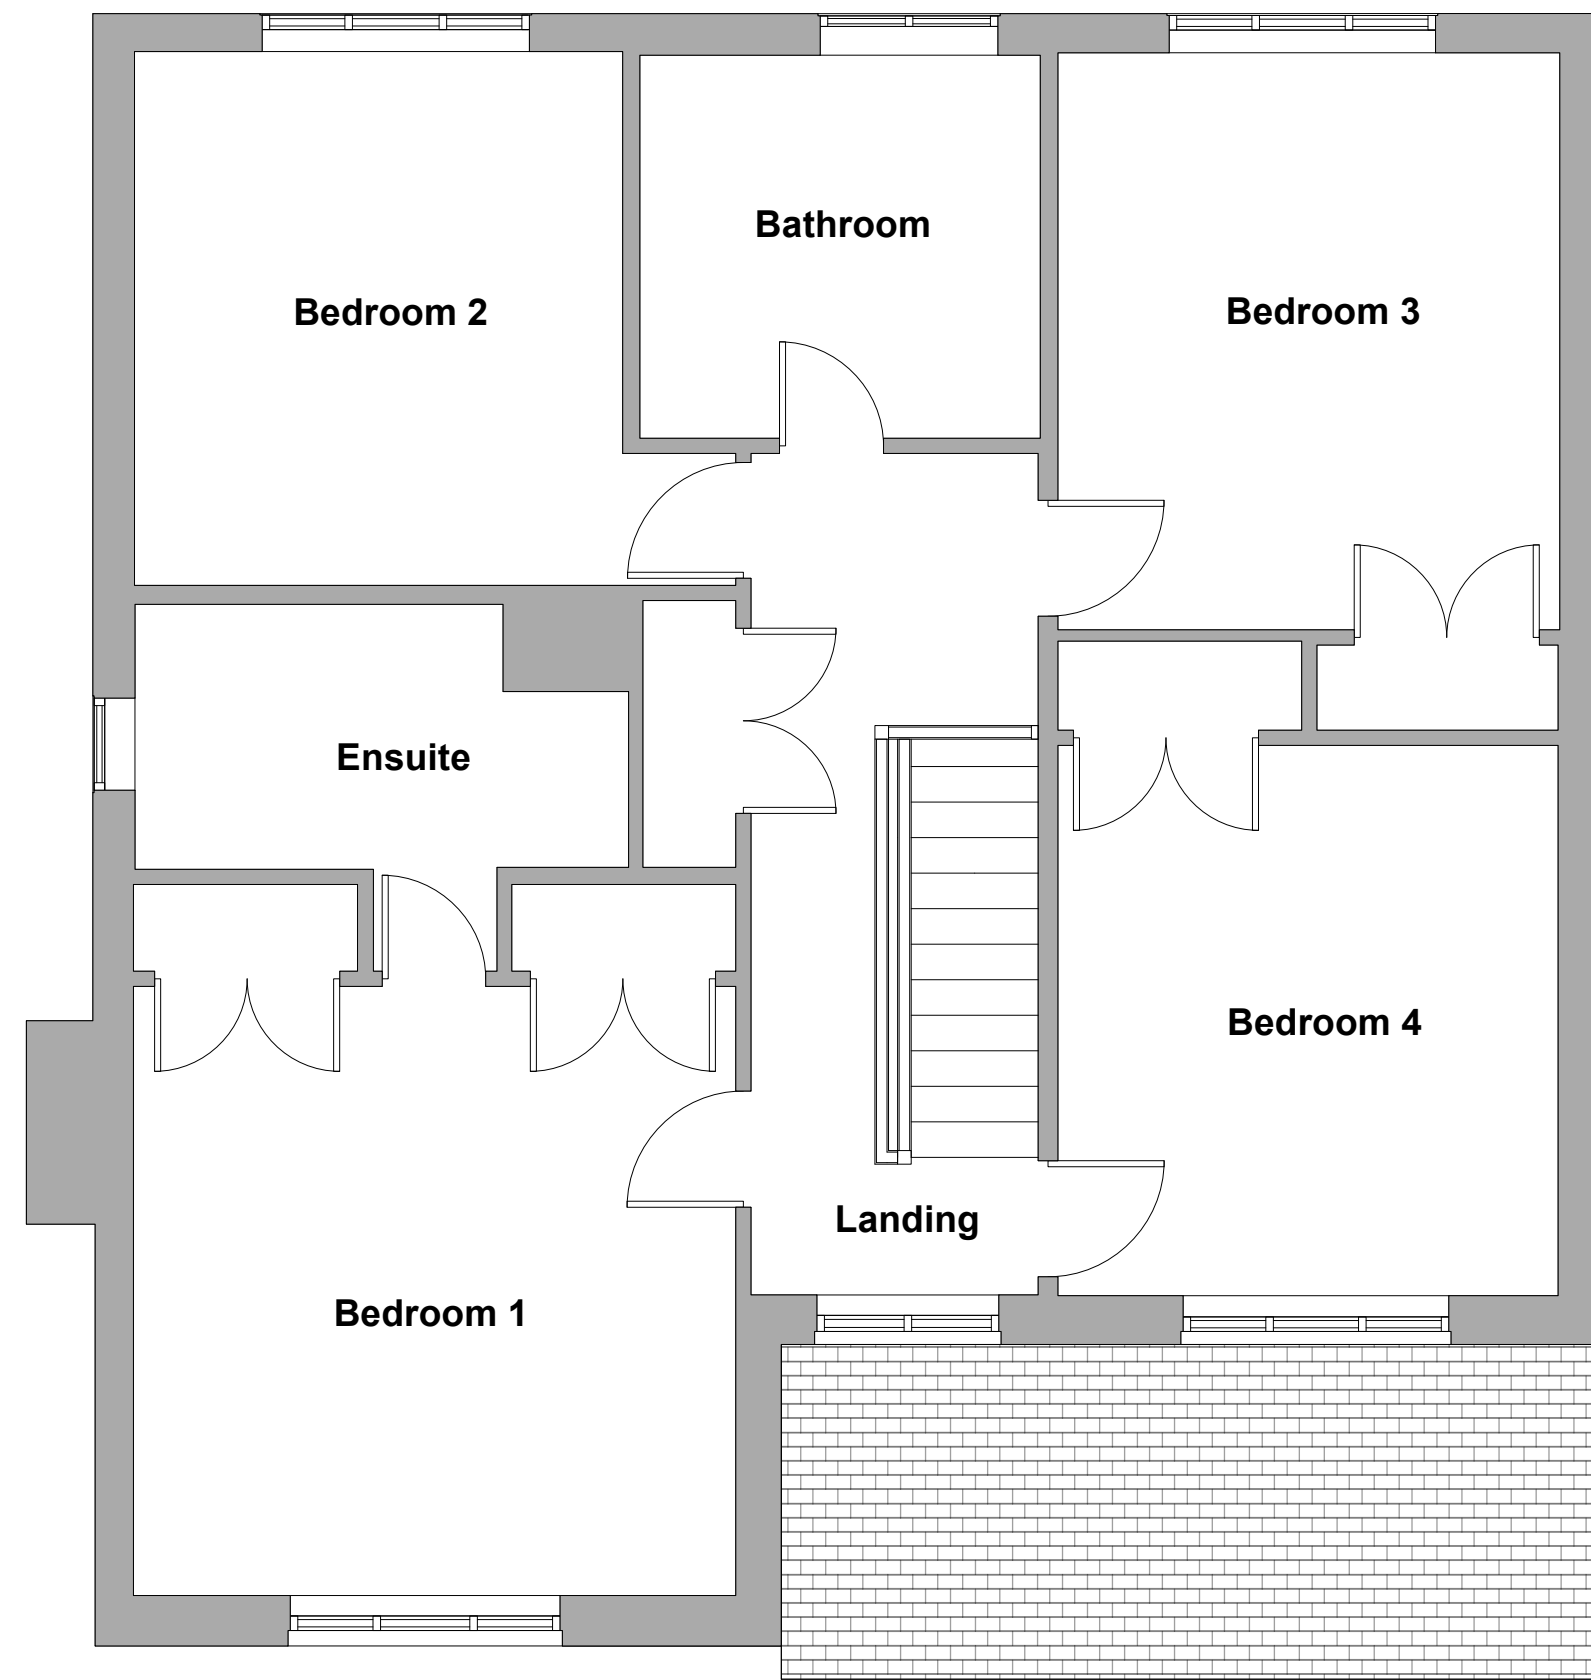


ELV 01 Proposed S Elevation 1:100

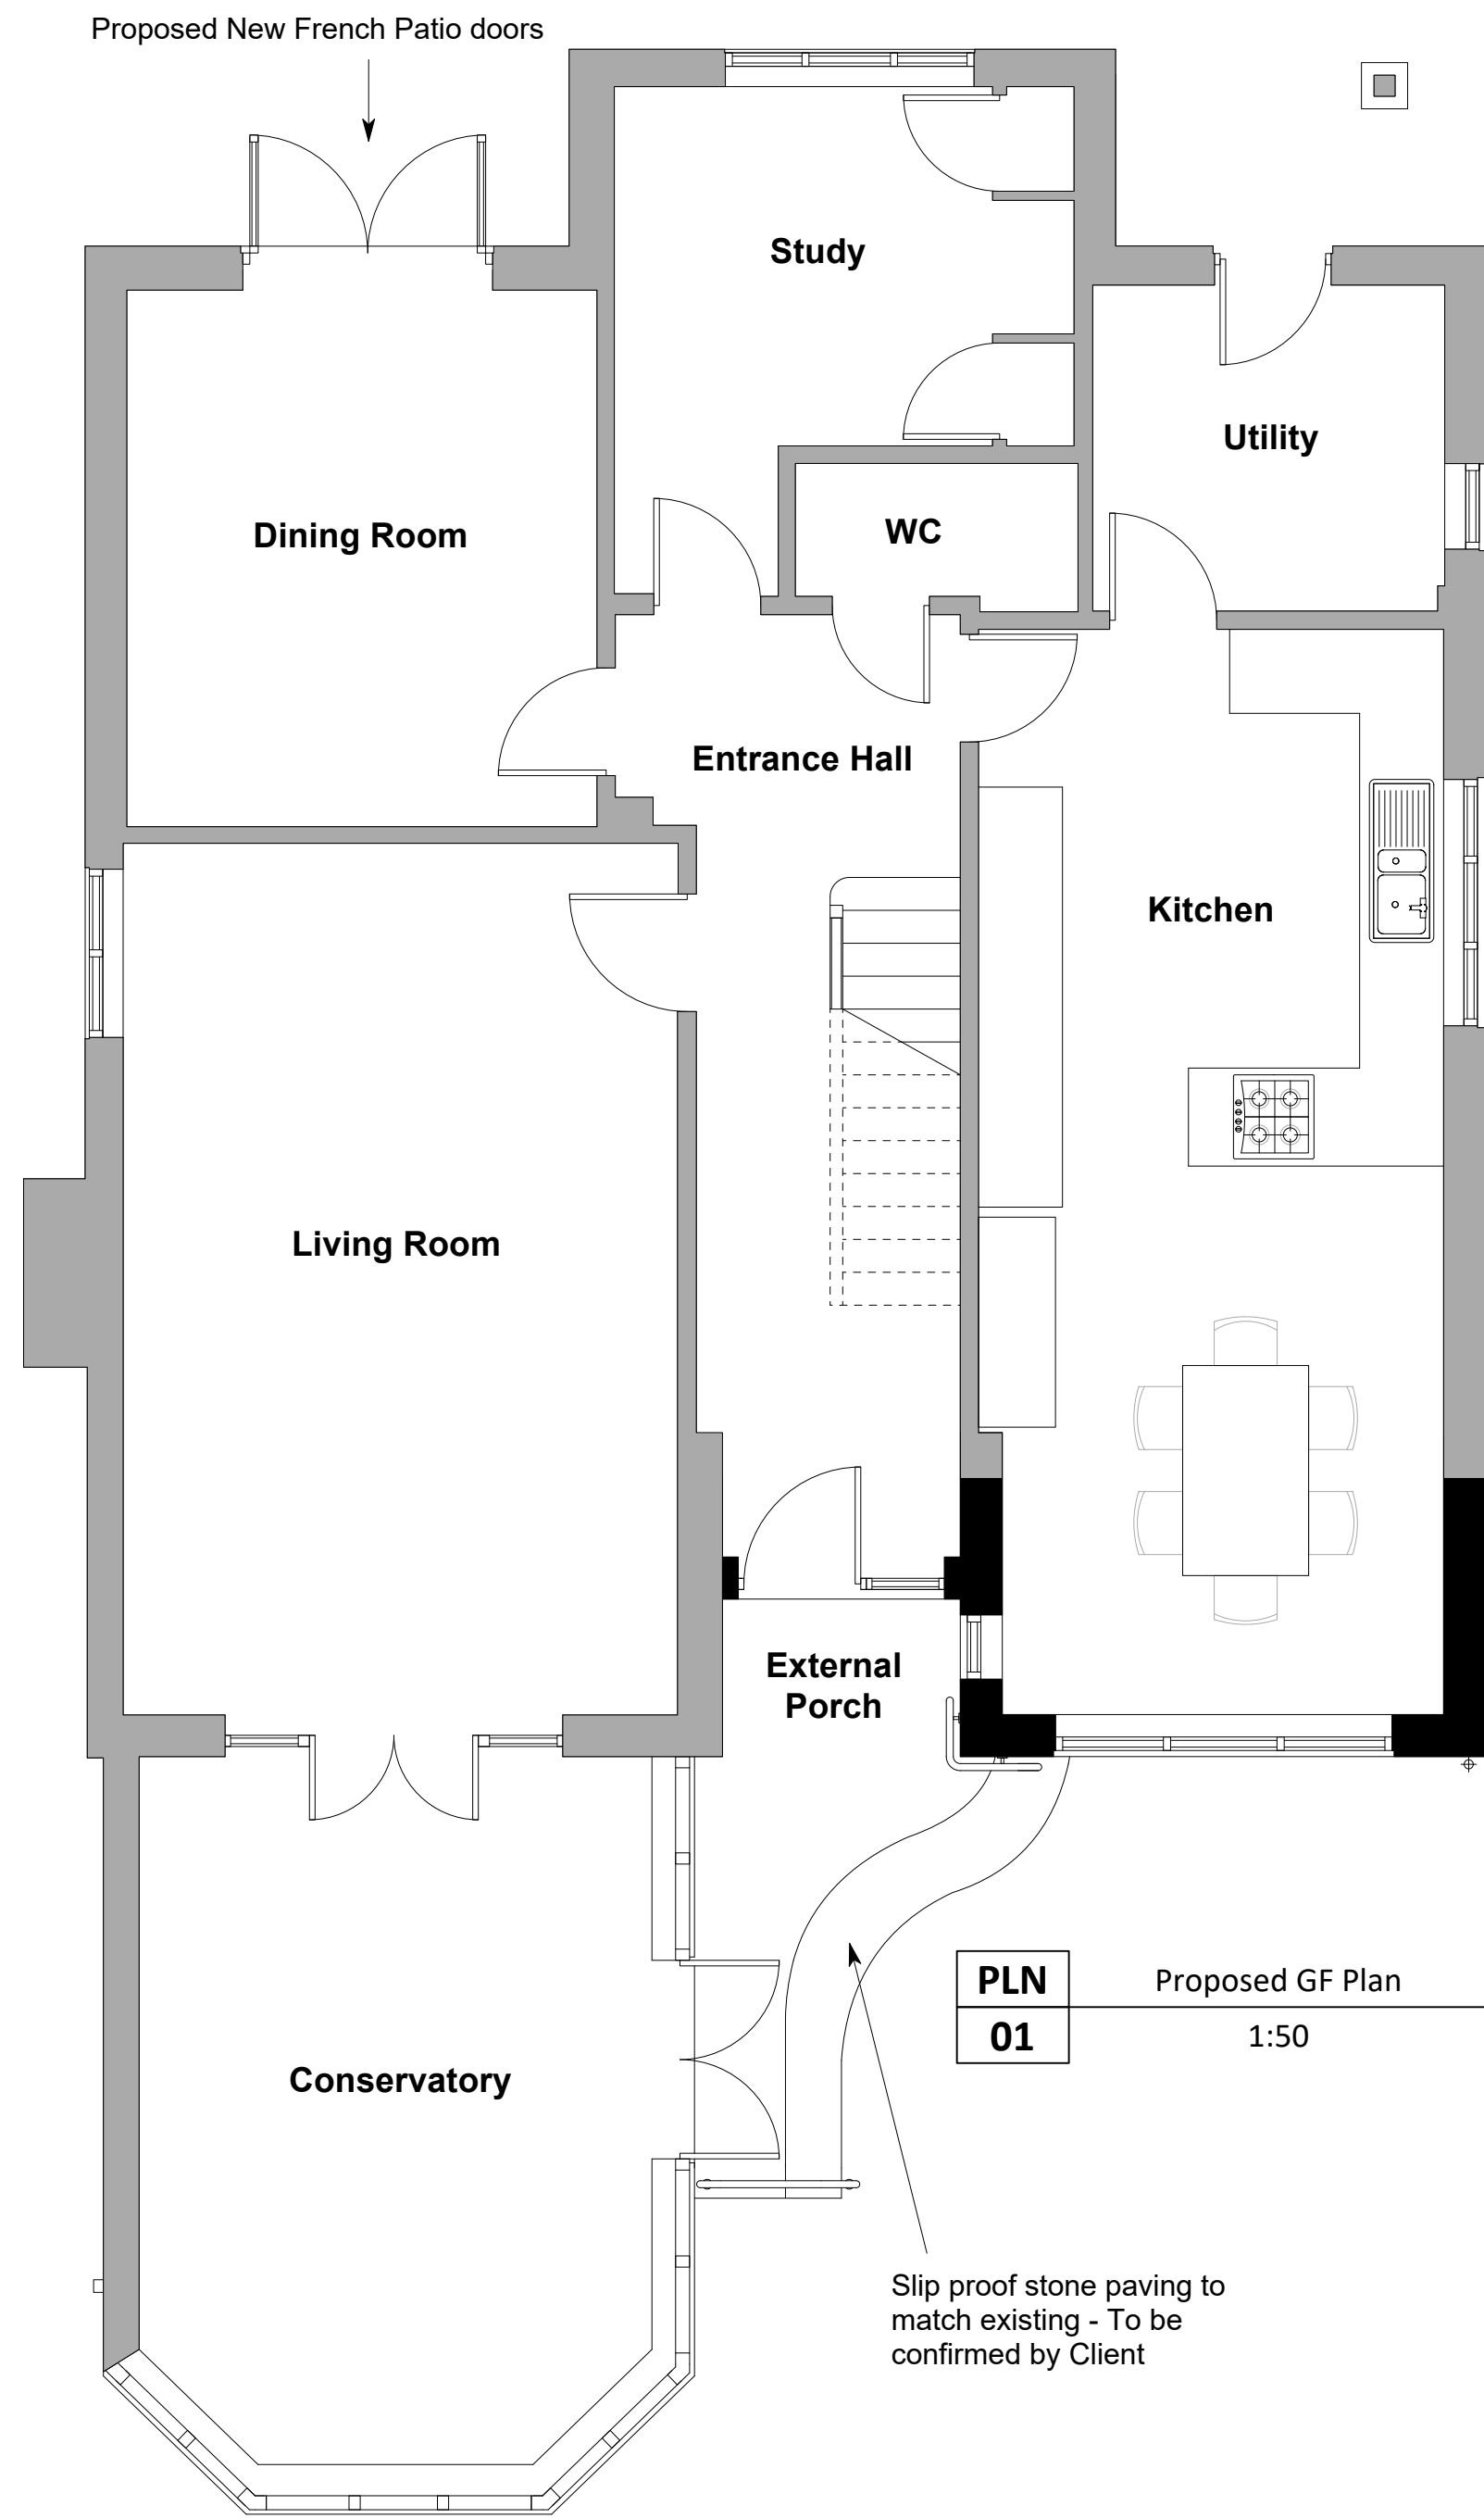

ELV 02 Proposed N Elevation 1:100


Proposed New French Patio doors

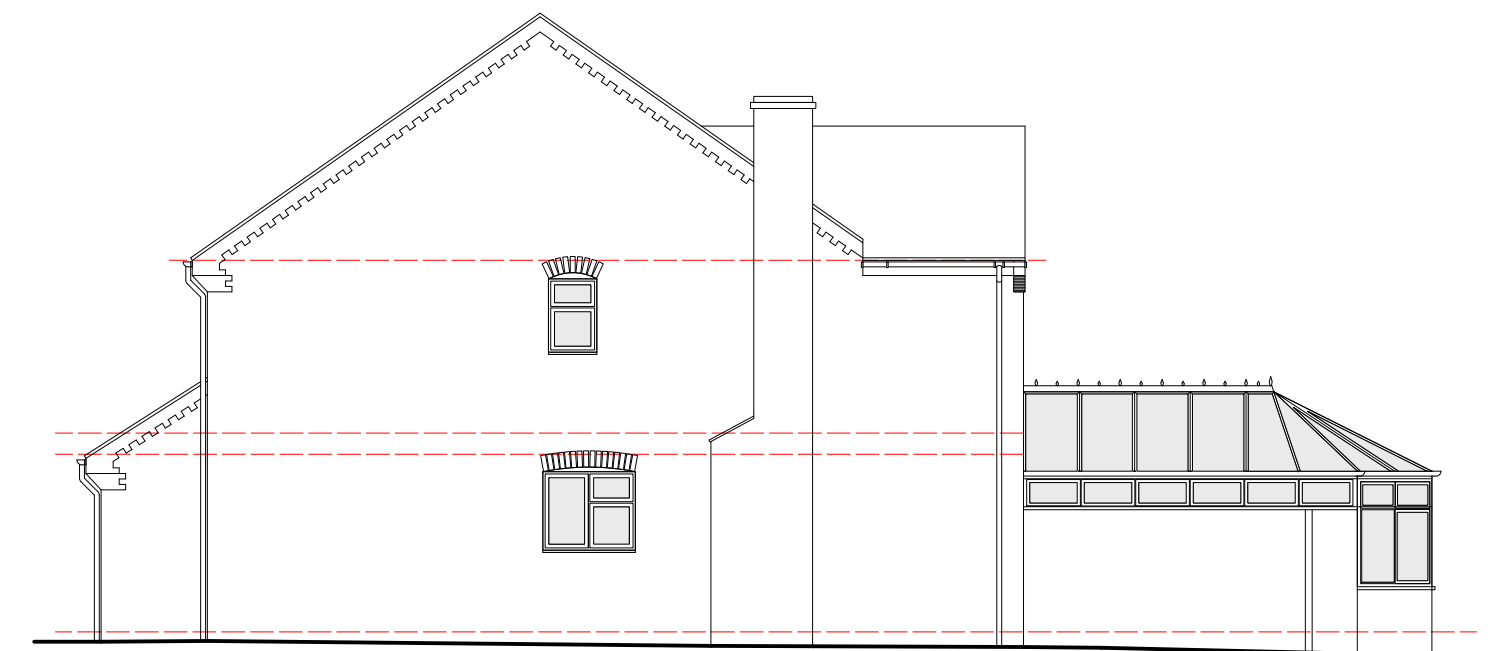

ELV 04 Proposed W Elevation 1:100



ELV 01 Proposed W Elevation (Porch side) 1:100

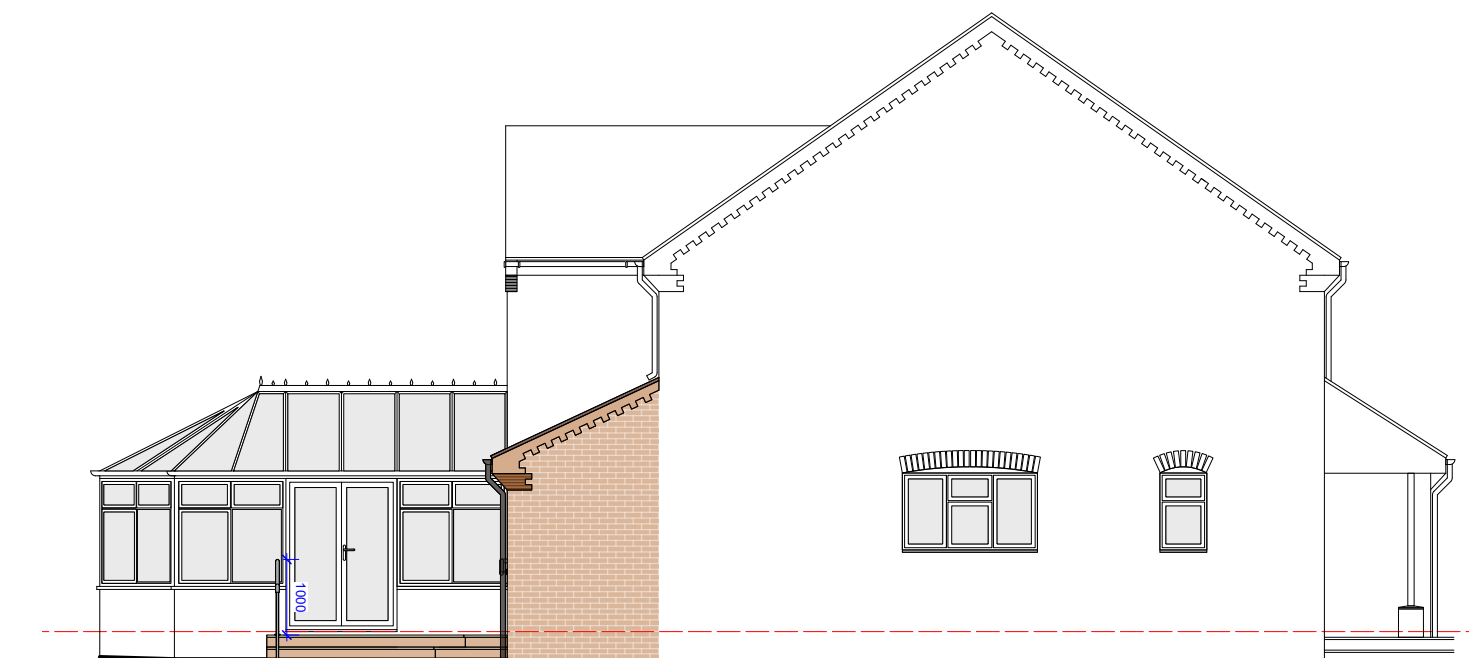

ELV 03 Proposed E Elevation 1:100

PLANNING

