


EAST SIDE - CURRENT & NEW

0m 1m 2m 3m 4m

SCALE - 1:100

CURRENT ELEVATION

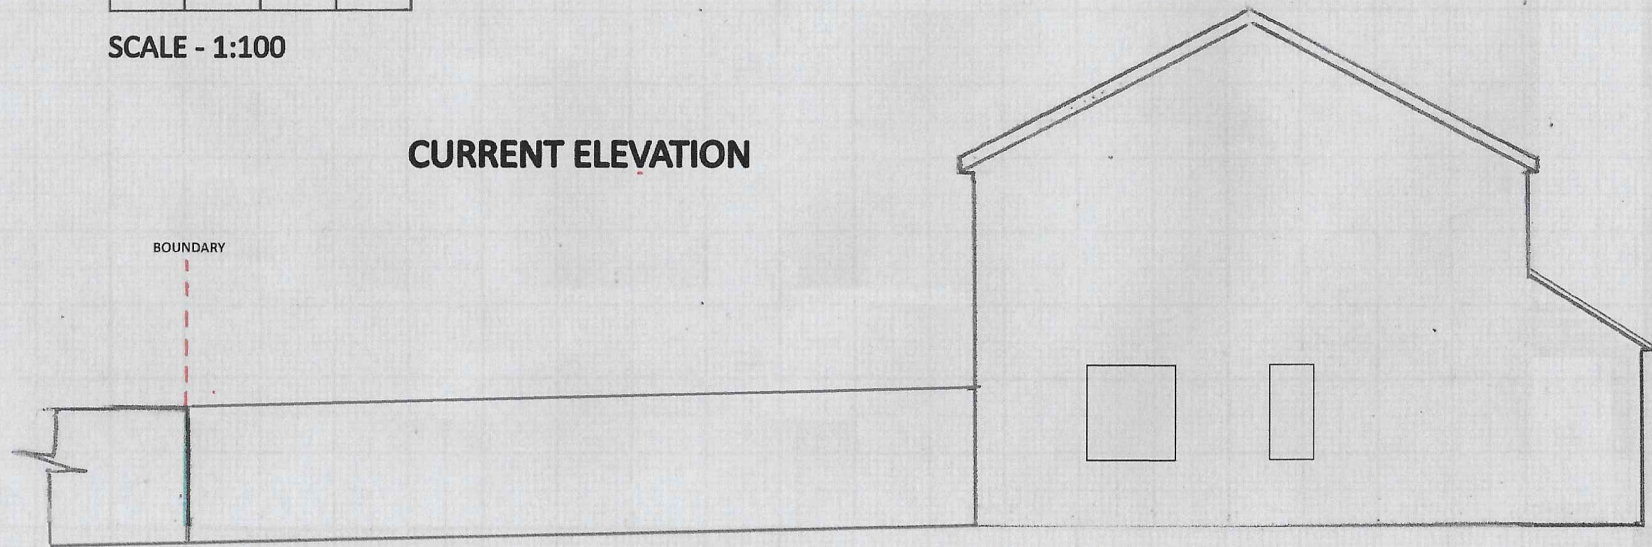

NEW ELEVATION

