

**TOWN & COUNTRY PLANNING ACT 1990:
SECTION 192 (as amended by Section 10 of the Planning & Compensation Act 1991)**

Certificate of Lawful Use or Development - Proposed Use or Development

**Application Reference Number: PL/2026/02963
Decision Date: 03/07/2026**

Applicant: Mr & Mrs Kenchington and Stratton
Beech House, Lower Road, Charlton All Saints, Wiltshire, SP5 4HQ

At: Beech House, Lower Road, Charlton All Saints, Salisbury, SP5 4HQ

Wiltshire Council hereby certify that on 07 May 2026 the operations described in the First Schedule to this Certificate in respect of the land specified in the Second Schedule to this Certificate and edged red on the plan attached to this certificate are lawful within the meaning of section 192 of the Town and Country Planning Act 1990 (as amended) for the following reasons:

The Proposed single storey rear extension complies with the criteria of Schedule 2, Part 1, Class A 'enlargement, improvement or other alteration of a dwellinghouse' of the Town and Country Planning (General Permitted Development) Order 2015 (as amended) and is therefore permitted development.

SCHEDULE 1: Certificate of lawfulness (Proposed use) for single storey extension as shown on drawing ref(s): P04 B Proposed plans and P-05 B Proposed elevations (received by the Local Planning Authority on 7th May 2026).

SCHEDULE 2: Beech House, Lower Road, Charlton All Saints, Salisbury, SP5 4HQ

Signed

***Nic Thomas* - Director of Planning, Economy and Regeneration**


Notes -

1. This Certificate is issued solely for the purpose of Section 191 of the Town & Country Planning Act 1990 (as amended).



2. It certifies that the use or development specified in the First Schedule taking place on the land described in the Second Schedule would have been lawful on the specified date and thus would not have been liable to enforcement action under Section 172 of the 1990 Act on that date.

3. This Certificate applies only to the extent of the proposed use or development described in the First Schedule and to the land specified in the Second Schedule and identified on the attached plan. Any use or development which is materially different from that described or which relates to other land may render the owner or occupier liable to enforcement action.


4. The effect of the Certificate is also qualified by the proviso in Section 192 (4) of the 1990 Act, as amended. This states that the lawfulness of a described use or operation is only conclusively presumed where there has been no material change before the use is instituted or the operations begun in any manner relevant to determining such lawfulness.

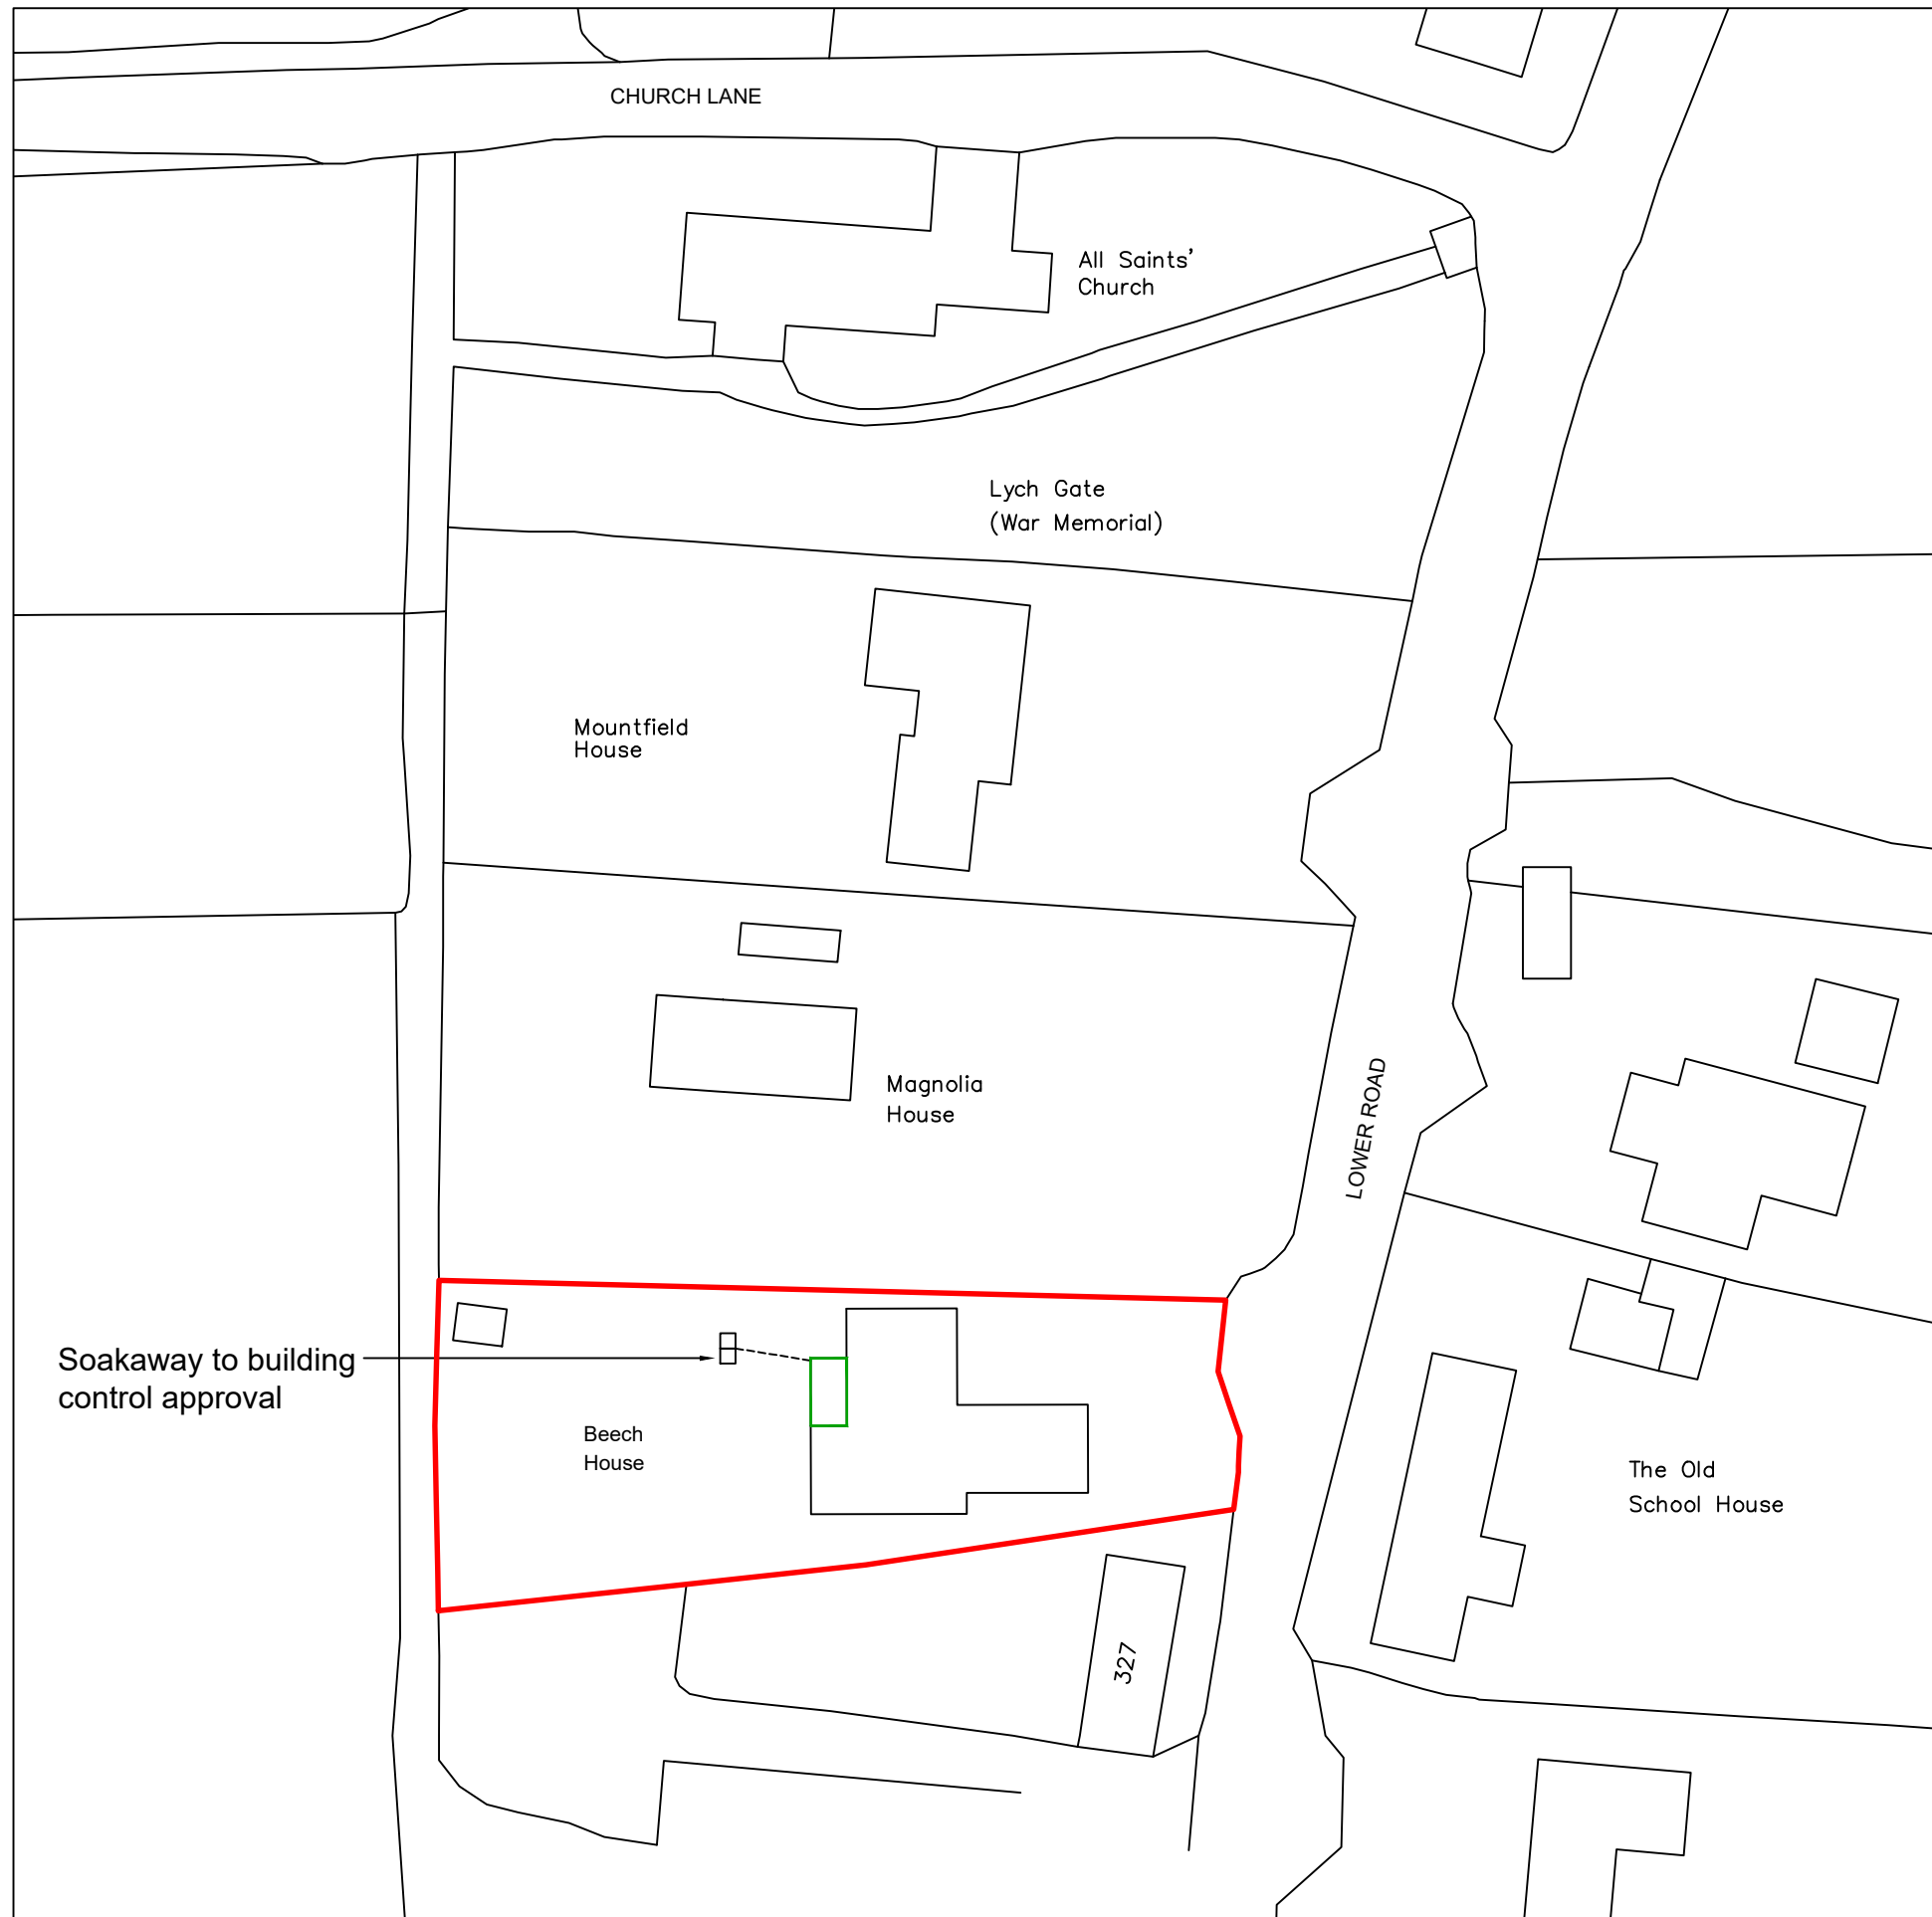

Block Plan
Scale 1:500

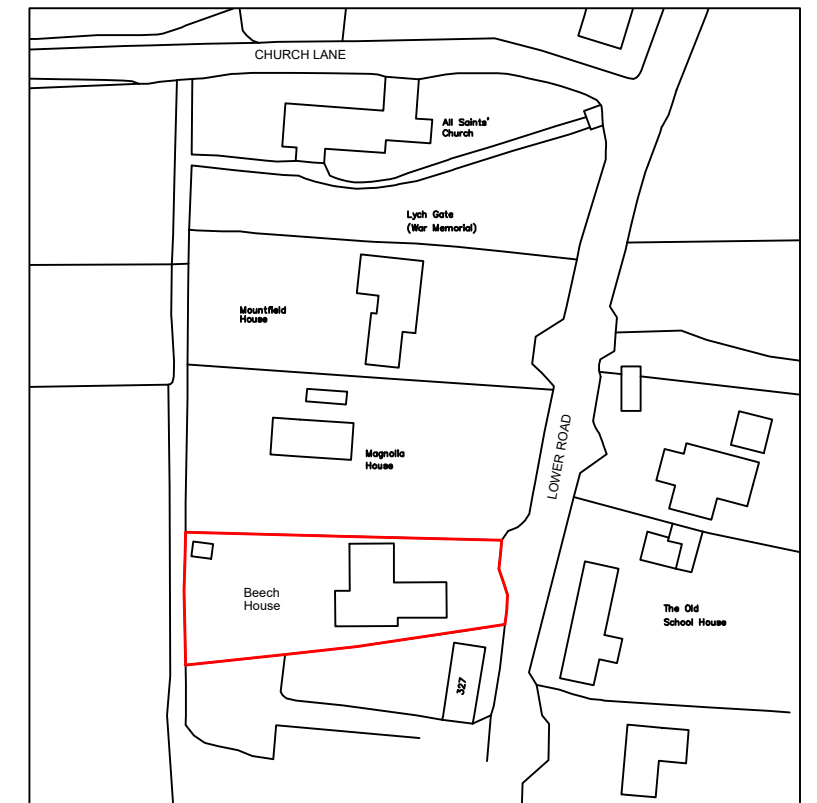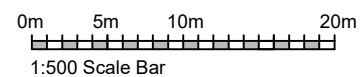

Location Plan
Scale 1:1250

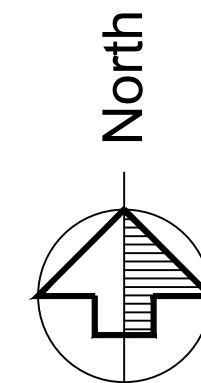

mk3designs

Client:
D Kenchington & J Stratton

Project:
Beech House
Lower Road
Charlton All Saints

Title:
Location and
Block Plan

DRAWN	MK
DATE	May 2026
SCALE	as shown@A3

Drg. No.
P-01