
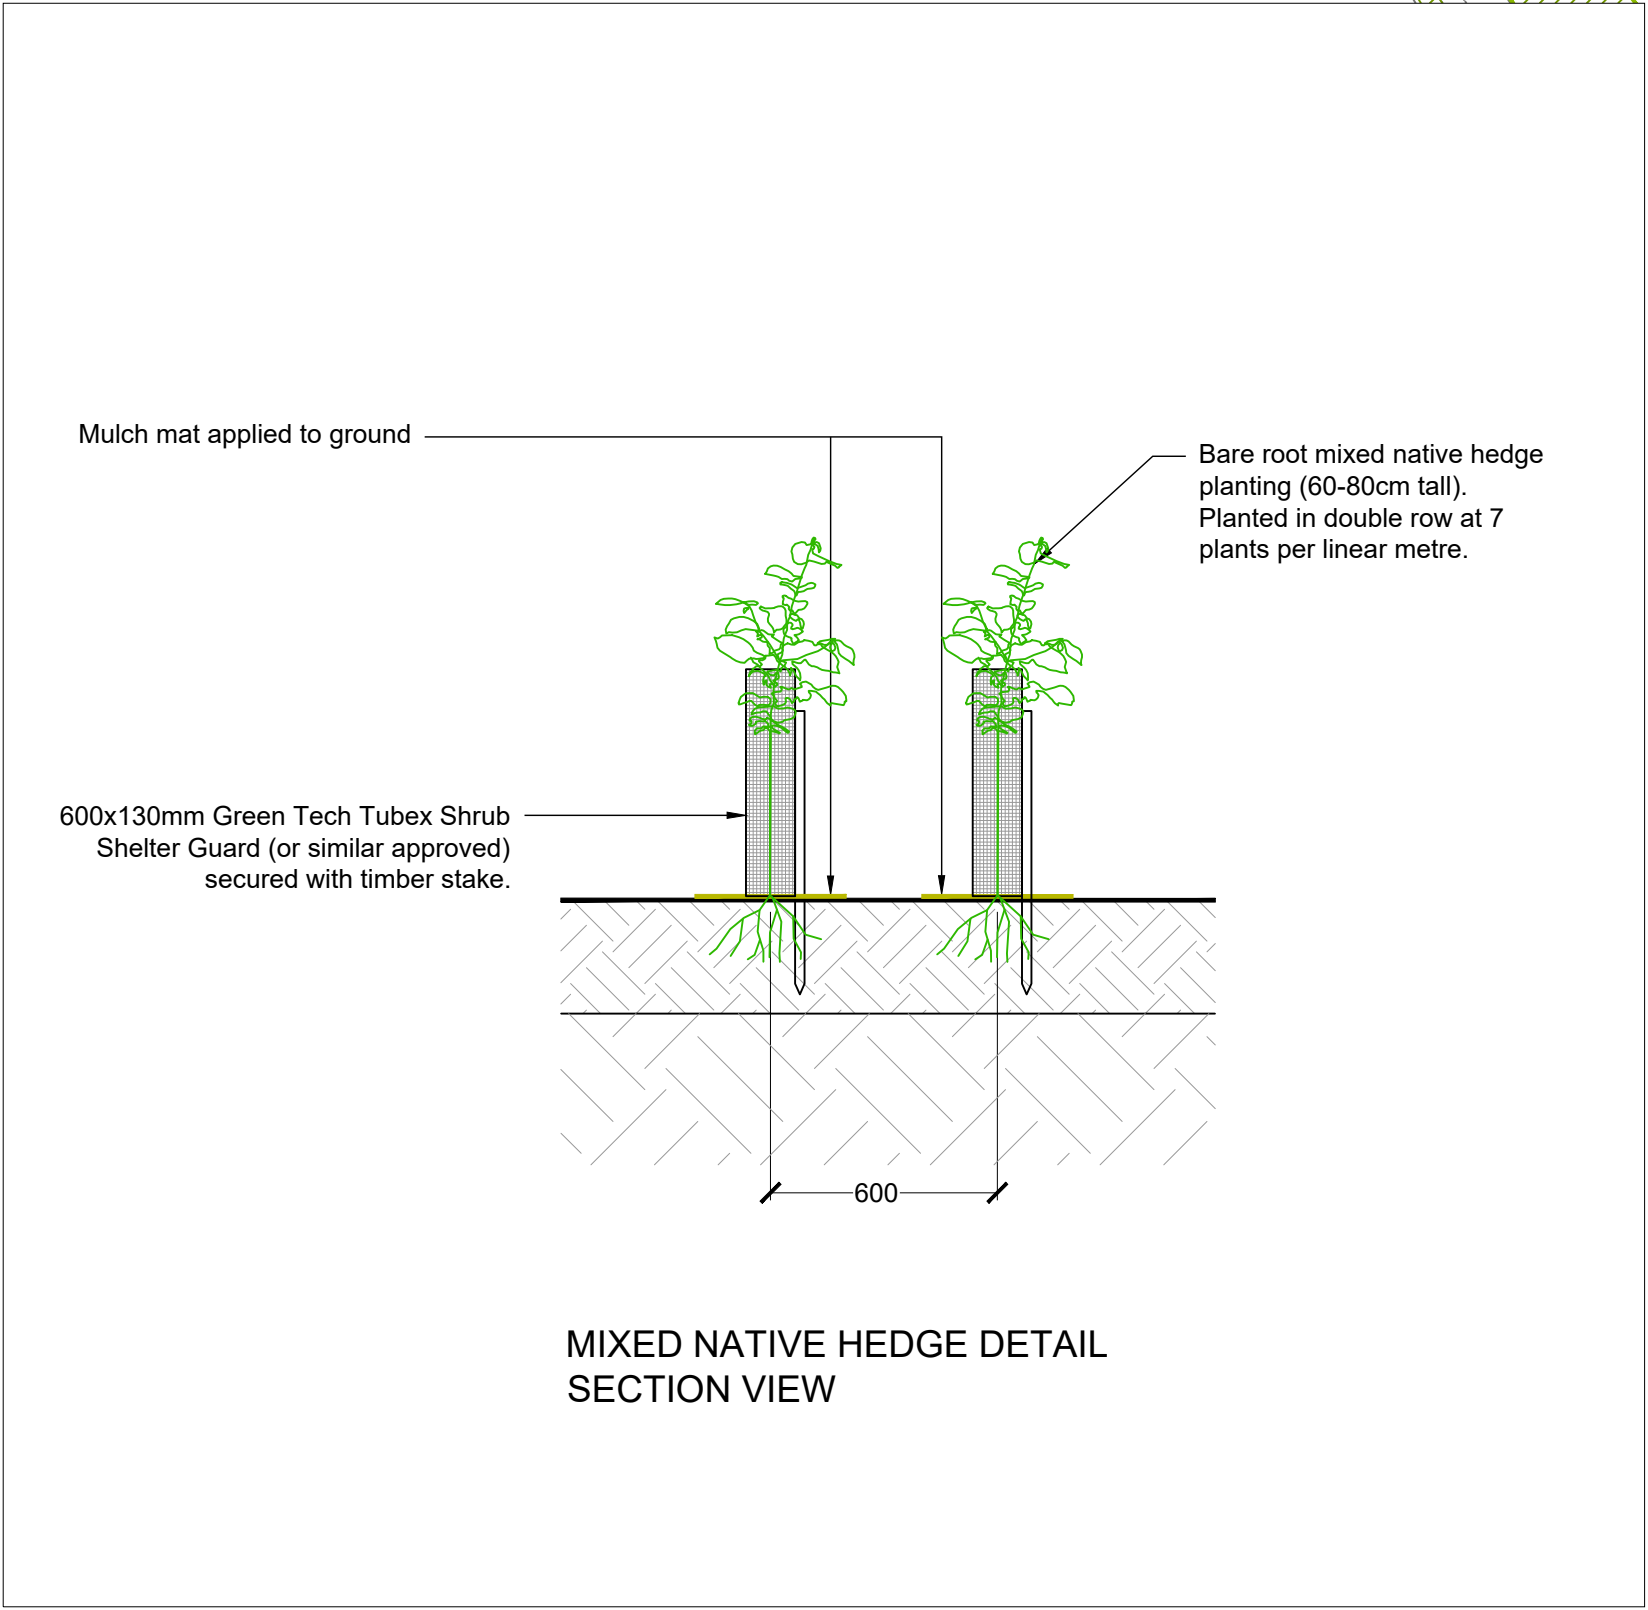
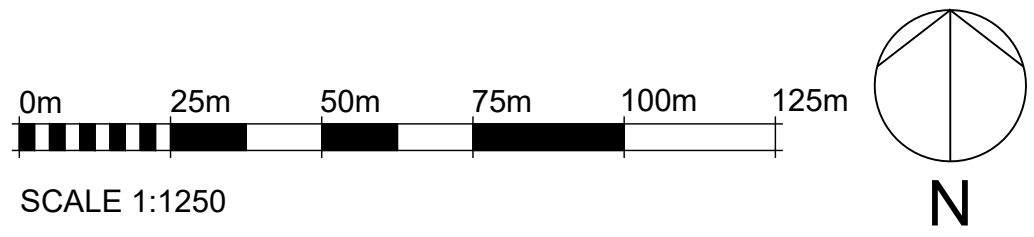


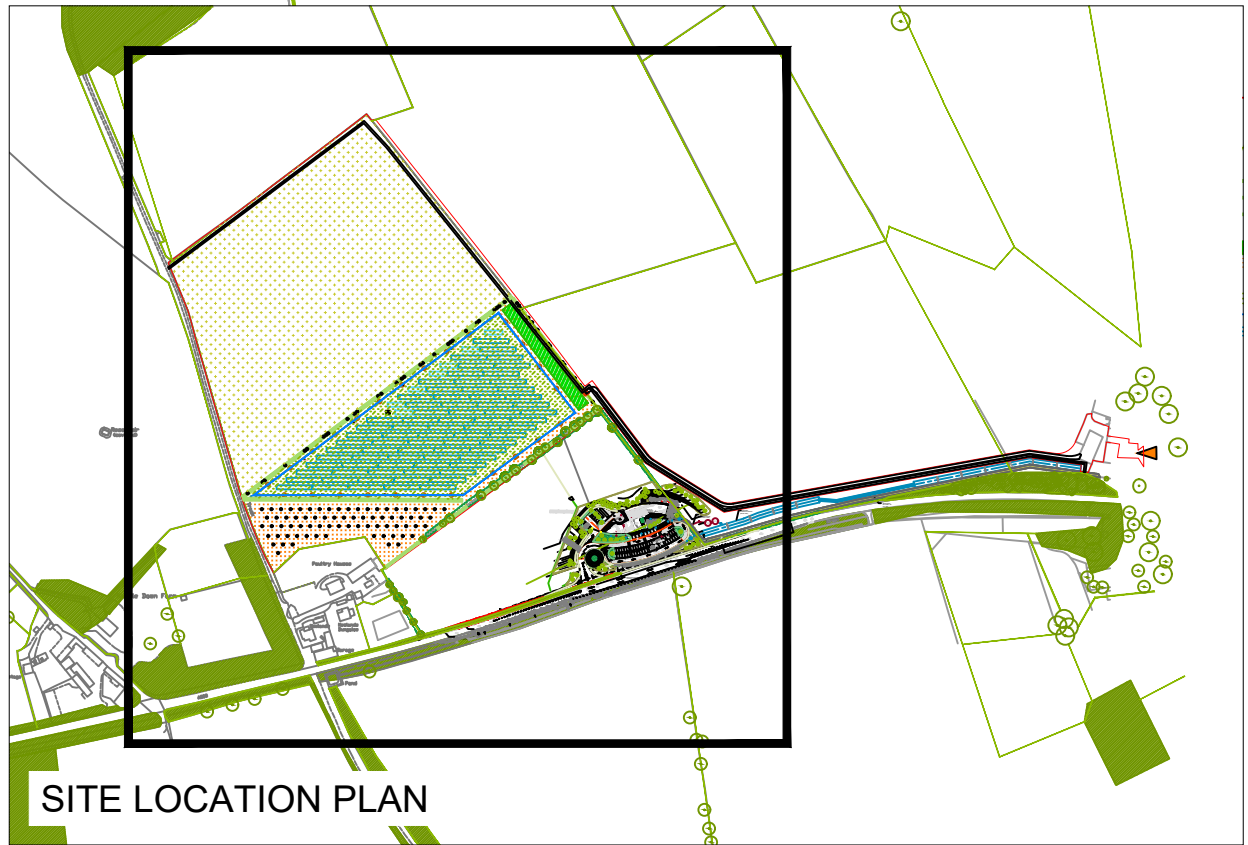

Planting Schedule

Mixed Native Hedge Planting

Species	Height	Specification	% Mix
Acer campestre	60-80 cm	1+2 Transplant, Whip, BR	10
Corylus avellana	60-80 cm	1+2 Transplant, Whip, BR	10
Crataegus monogyna	60-80 cm	1+2 Transplant, Whip, BR	40
Ilex aquifolium	60-80cm	3L Container, Leader and Laterals	10
Malus sylvestris	60-80 cm	1+2 Transplant, Whip, BR	10
Prunus spinosa	60-80 cm	1+2 Transplant, Whip, BR	10
Rosa canina	60-80 cm	3L Container, Branched, 5 Breaks	10

BR=bare root.

Native Woodland Buffer Planting

Species	Height	Specification	% Mix
Acer campestre	60-80cm	1+2 Transplant, Whip, BR	20
Carpinus betulus	60-80cm	1+2 Transplant, Whip, BR	15
Corylus avellana	60-80cm	1+2 Transplant, Whip, BR	10
Crataegus monogyna	60-80cm	1+2 Transplant, Whip, BR	10
Ilex aquifolium	60-80cm	3L Container, Leader and Laterals	10
Malus sylvestris	60-80cm	1+2 Transplant, Whip, BR	5
Prunus spinosa	60-80cm	1+2 Transplant, Whip, BR	10
Quercus robur	60-80cm	1+2 Transplant, Whip, BR	20

BR=bare root. 1 plant per 1.5m2, planted in random groups of 3-4 per species

Native Hedgerow Tree Planting

Species	Height	Specification	Notes
Acer campestre	125-150cm	Feather, 2x, BR, 3 Breaks	Plant in hedgerow in random groups of 1-3 at gaps in hedge or at approx. 15-20m spacing between groups in new hedge
Carpinus betulus	125-150cm	Feather, 2x, BR, 3 Breaks	
Quercus robur	125-150cm	Feather, 2x, BR, 3 Breaks	

BR=bare root.

Species Rich Grass to be Emorsgate EM6 Meadow Mix for Chalk & Limestone Soils or similar and approved. Sown to suppliers guidelines.

Orchard Tree Planting
Trees planted in rows 8-10m apart, Alternating trees in each row.
M25 rootstock, 1.5-1.75m high.
Species : Malus domestica

- Key**
- Site Boundary
 - Existing Trees
 - Existing Woodland & Tree Groups
 - Existing Hedgerows
 - Existing Hedgerow to be Removed for access
 - Proposed Mixed Native Hedge
 - Proposed Mixed Native Hedge with Trees
 - Proposed Native Planting to reinforce boundary hedge
 - Proposed Orchard Planting
 - Proposed Native Woodland Planting
 - Proposed Species Rich Meadow Grass
 - Proposed Lowland Meadow
 - Proposed Grass
 - Proposed Deer Proof Boundary Fence
 - Proposed Solar PV Array

P5	21.05.26	RED LINE UPDATED - PERMISSIVE PATH ADDED.	DE / AS
P4	28.01.26	VEHICLE ACCESS AMENDED	DE / AS
P3	28.01.26	PROPOSED LOWLAND MEADOW ADDED	DE / AS
P2	23.01.26	ORCHARD TREE PLANTING	DE / AS
P1	16.01.26	HEDGE DETAIL UPDATED	DE / AS
REV	DATE	COMMENTS	AUTHOR / CHECKED

PROJECT TITLE

Chicklade Solar Farm

DETAIL

Landscape Framework Plan

DRAWING NUMBER
(PROJECT-ORIGINATOR.ZONE-LEVEL-TYPE-ROLE-NUMBER)
25138 -LHC - 00 - XX- DR - L - 9401

STATUS
D0 FOR PLANNING

REVISION
P5
DATE
JAN 2026
SCALE
1:1250 @A1

CONTRACTORS MUST CHECK ALL DIMENSIONS ON SITE - ONLY FIGURED DIMENSIONS ARE TO BE WORKED FROM - DISCREPANCIES MUST BE REPORTED TO THE ARCHITECT BEFORE PROCEEDING © THIS DRAWING IS COPYRIGHT
LHC PROJECT NUMBER
25138