


PLANNING

CLIENT
Mr & Mrs Charles-Jones
ADDRESS
61 Upper South Wraxall
Bradford-on-Avon
BA15 2SE

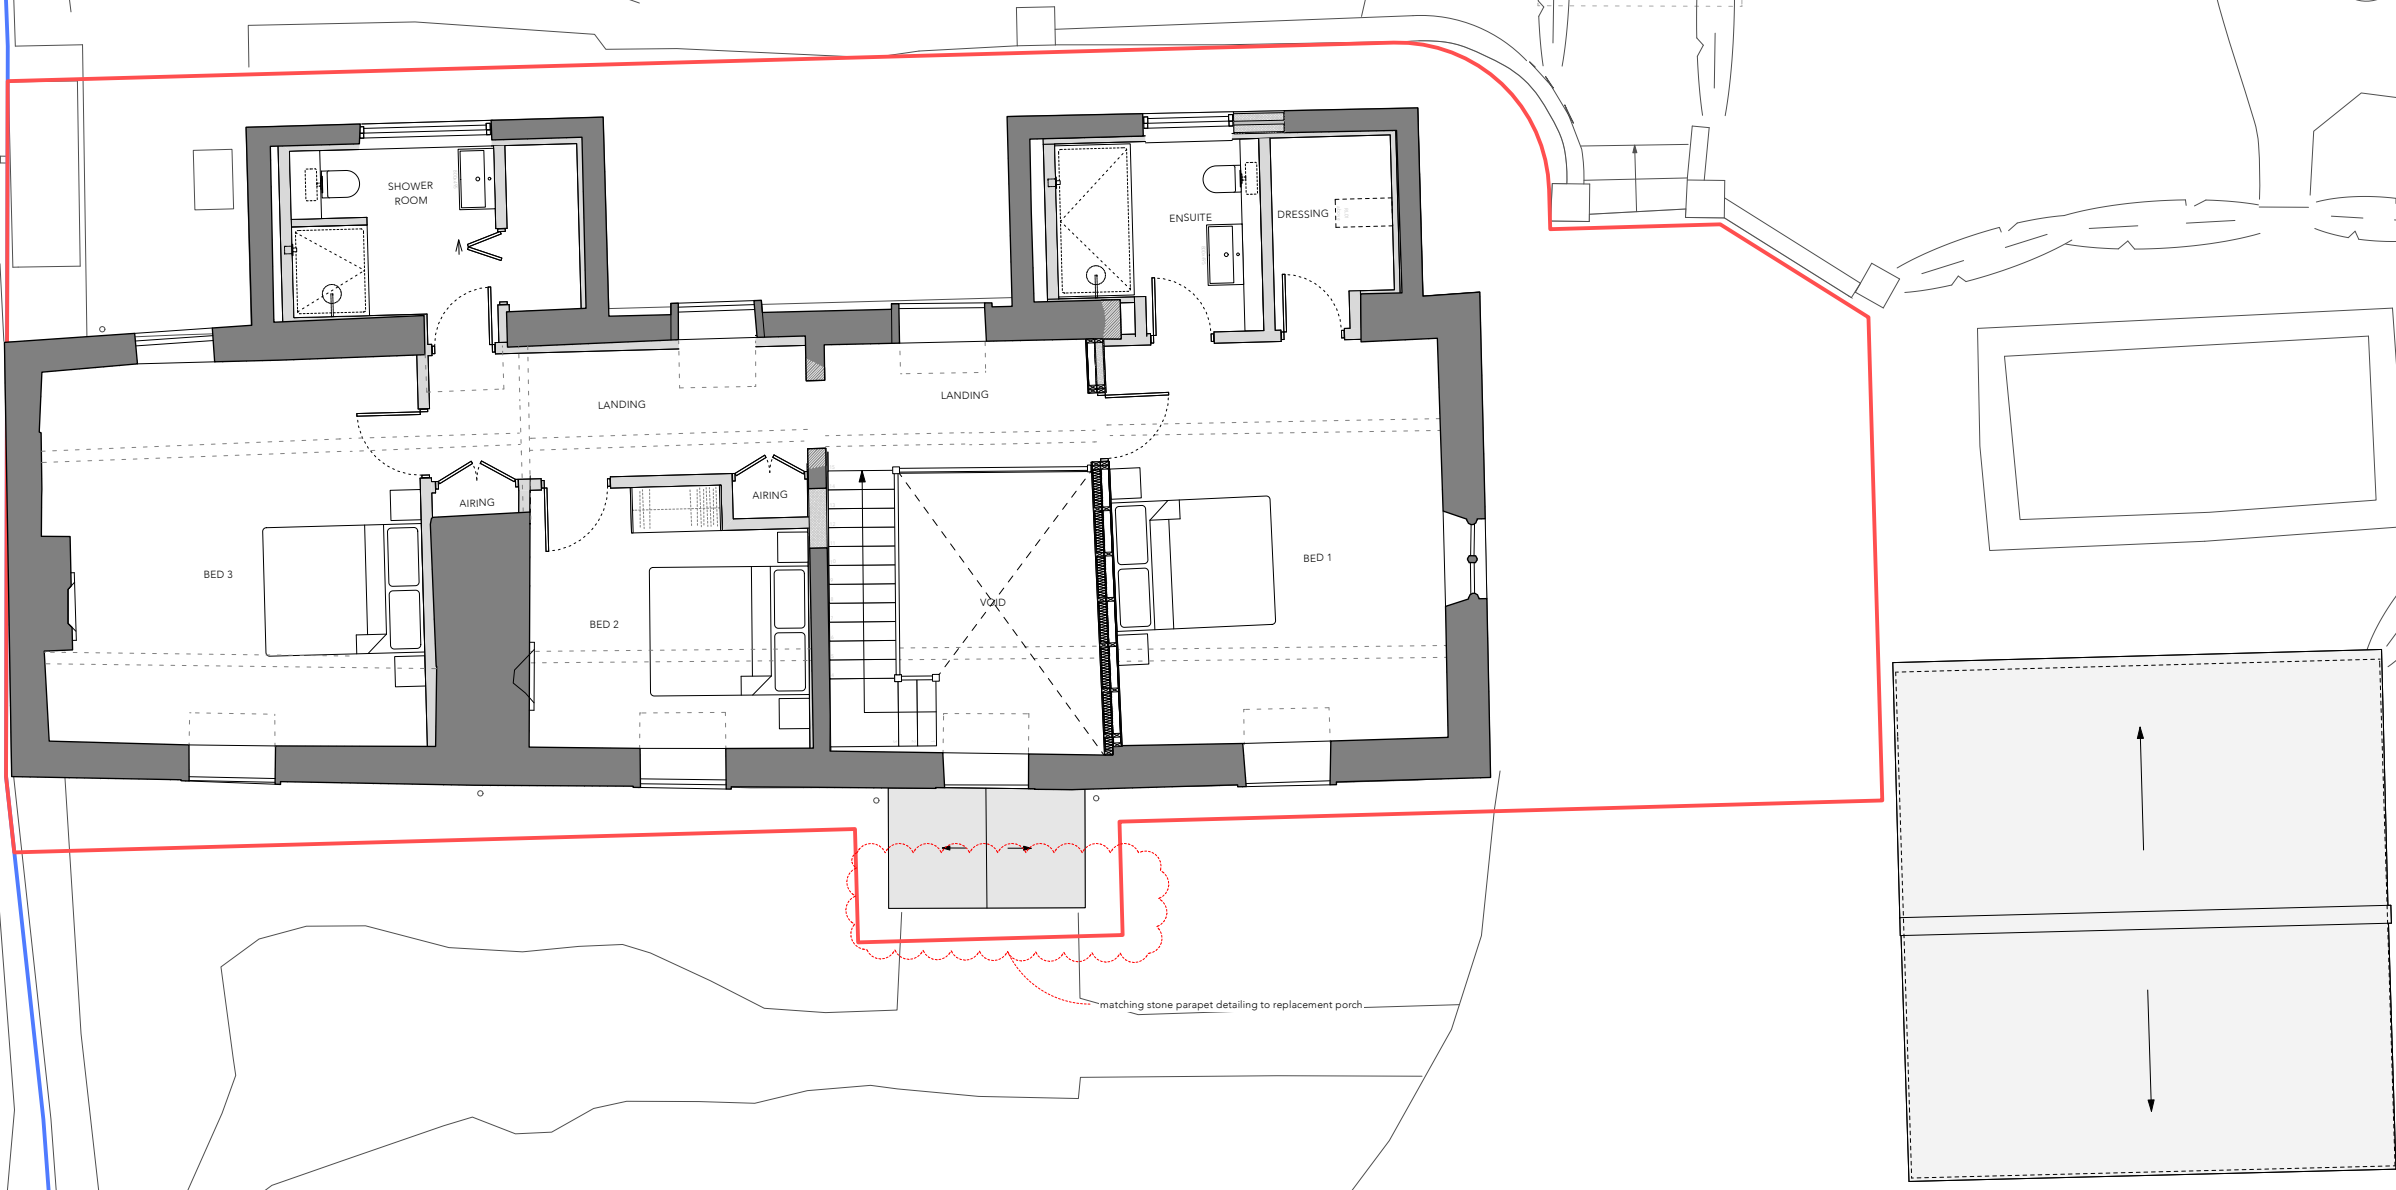

REV.	BY	DATE	NOTES
A	RCJ	02/07/2026	matching stone parapet detailing to replacement porch

PR First Floor Plan

PROJECT	STAGE	DRAWING	REV	DRAWN
799	3	- 13	A	RCJ
SCALE	SIZE	CREATION		
1:100	@ A3 L	FEB 2025		