



PLANNING

CLIENT
Mr & Mrs Charles-Jones
ADDRESS
61 Upper South Wraxall
Bradford-on-Avon
BA15 2SE

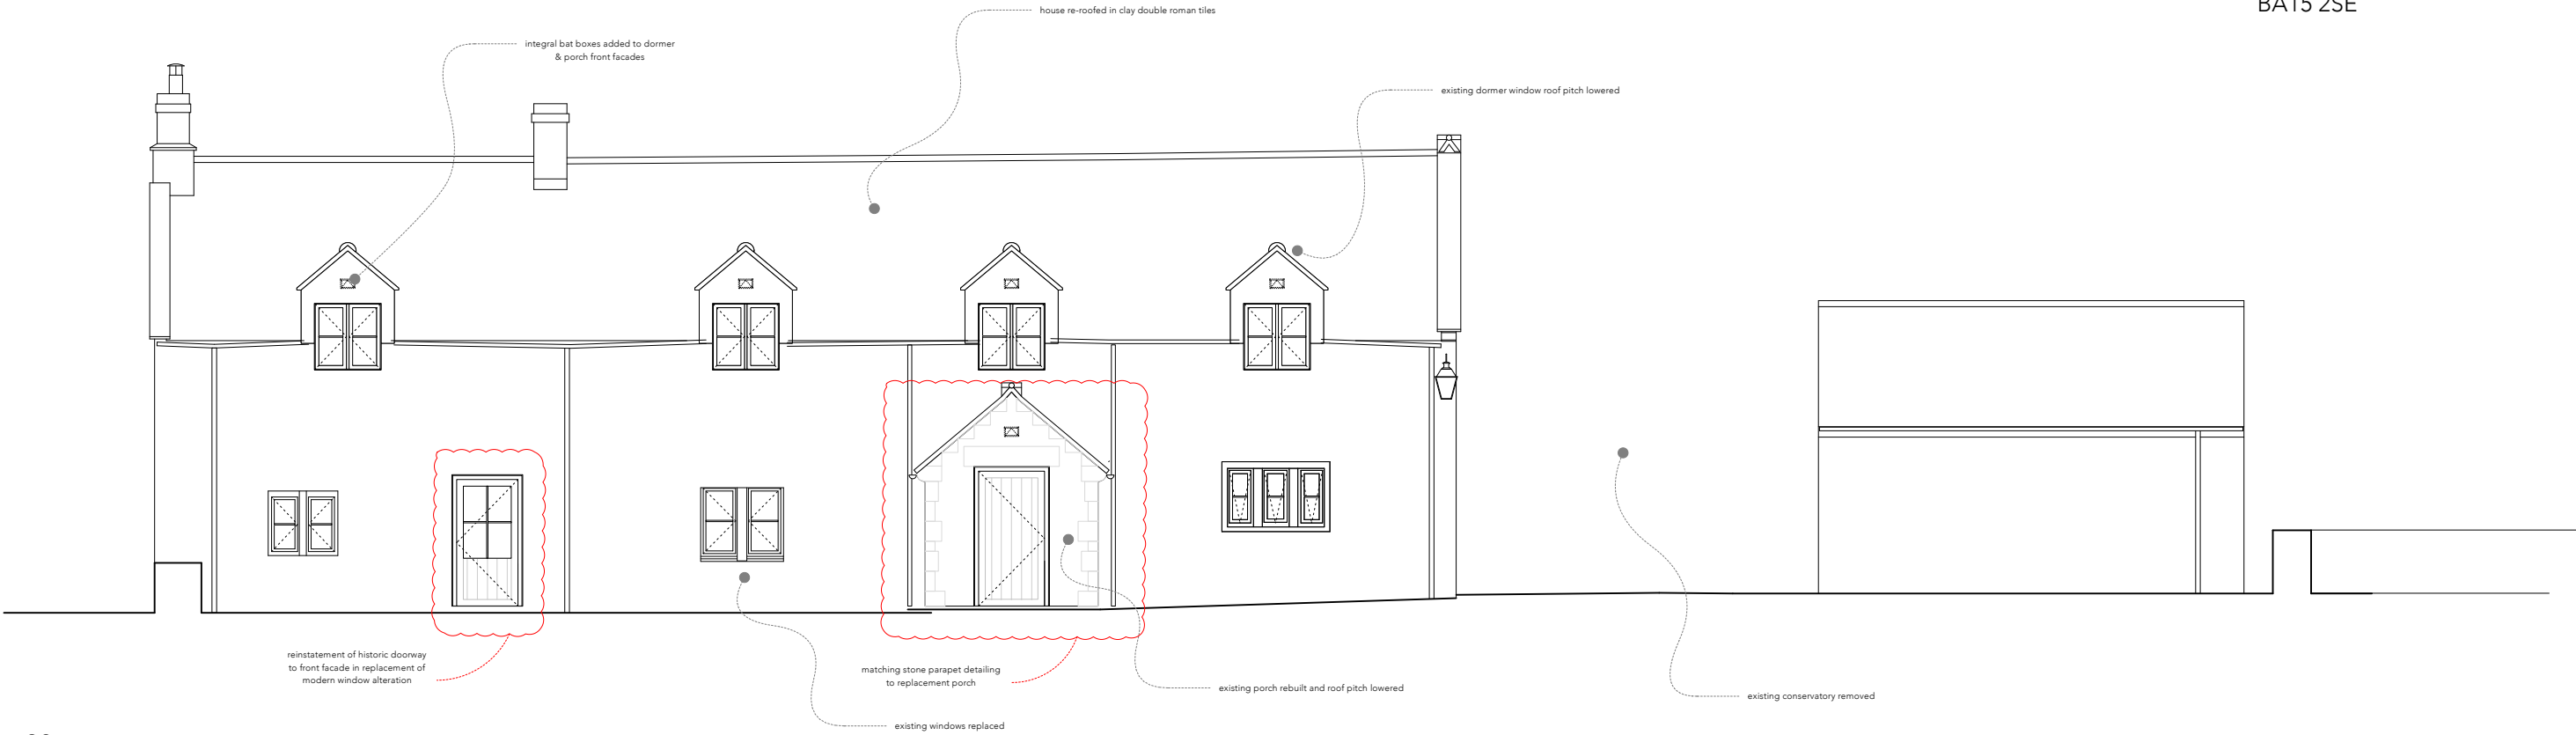

South West elevation

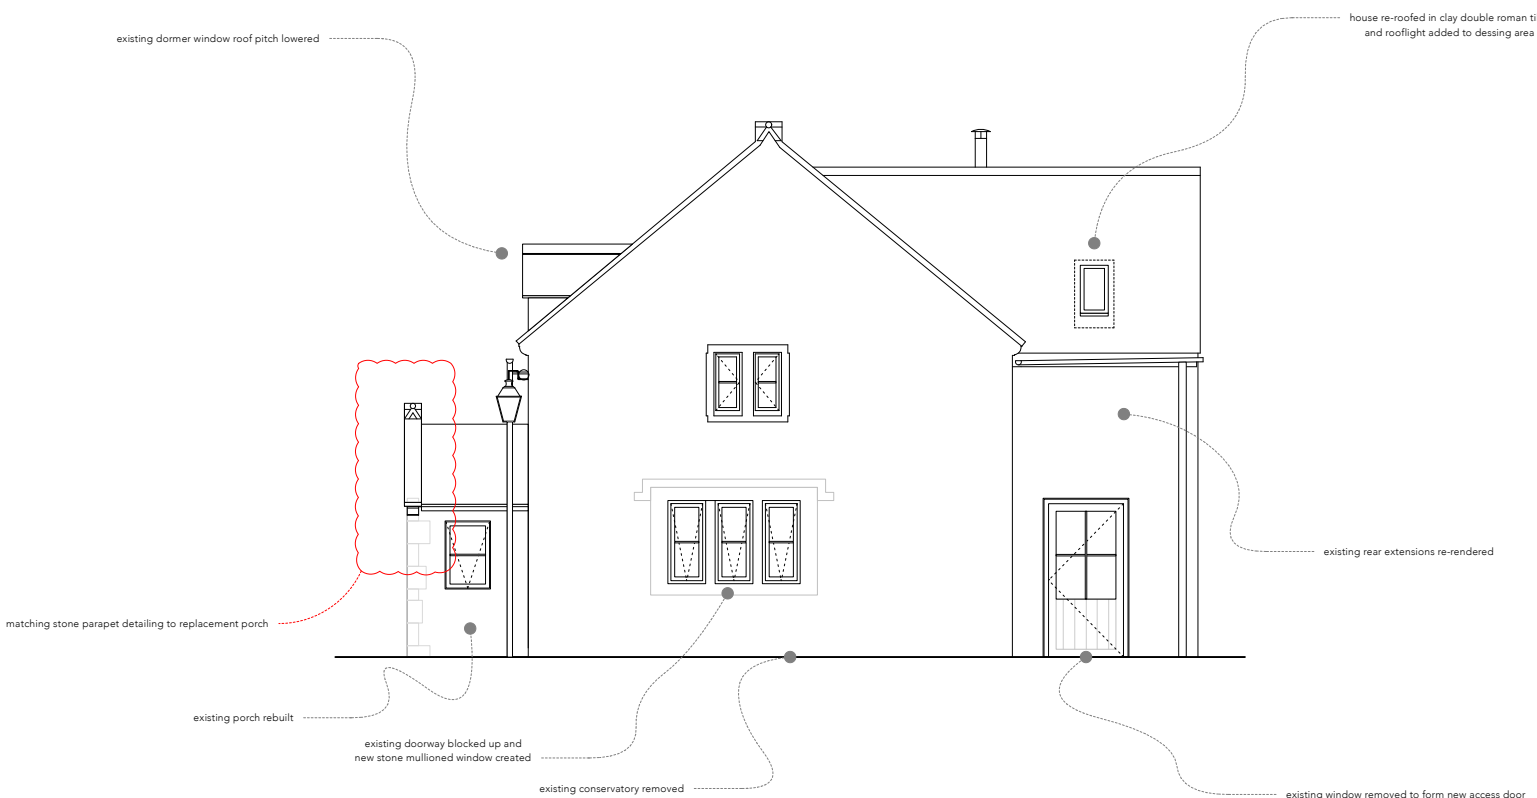

South East elevation

reinstatement of historic doorway to front facade in replacement of modern window alteration & matching stone parapet detailing to replacement porch.

REV.	BY	DATE	NOTES
0			
1			
2			
3			
4			
5			

PR House Elevations SW-SE

PROJECT	STAGE	DRAWING	REV	DRAWN
799 - 3	- 15		A	RCJ
SCALE	SIZE	CREATION		
1:100	@ A3 L	FEB 2025		