



PLANNING

CLIENT
Mr & Mrs Charles-Jones
ADDRESS
61 Upper South Wraxall
Bradford-on-Avon
BA15 2SE

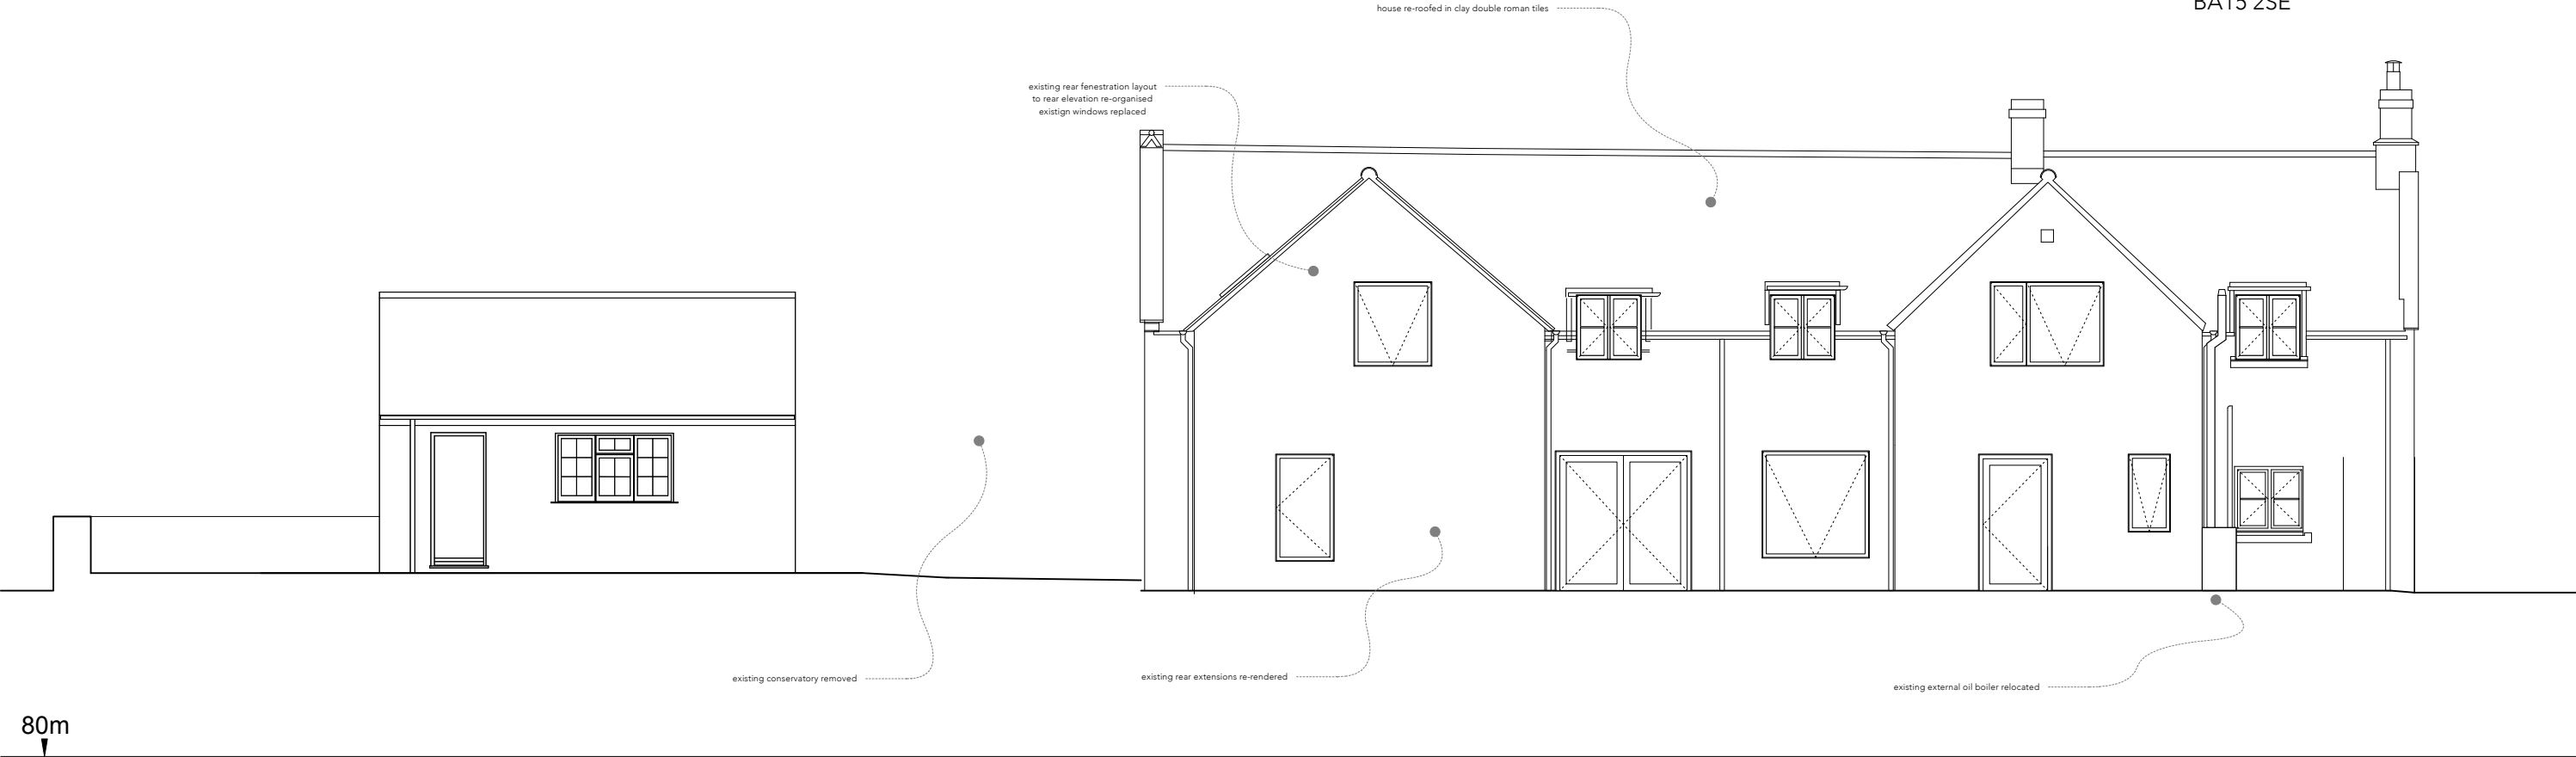

North East elevation

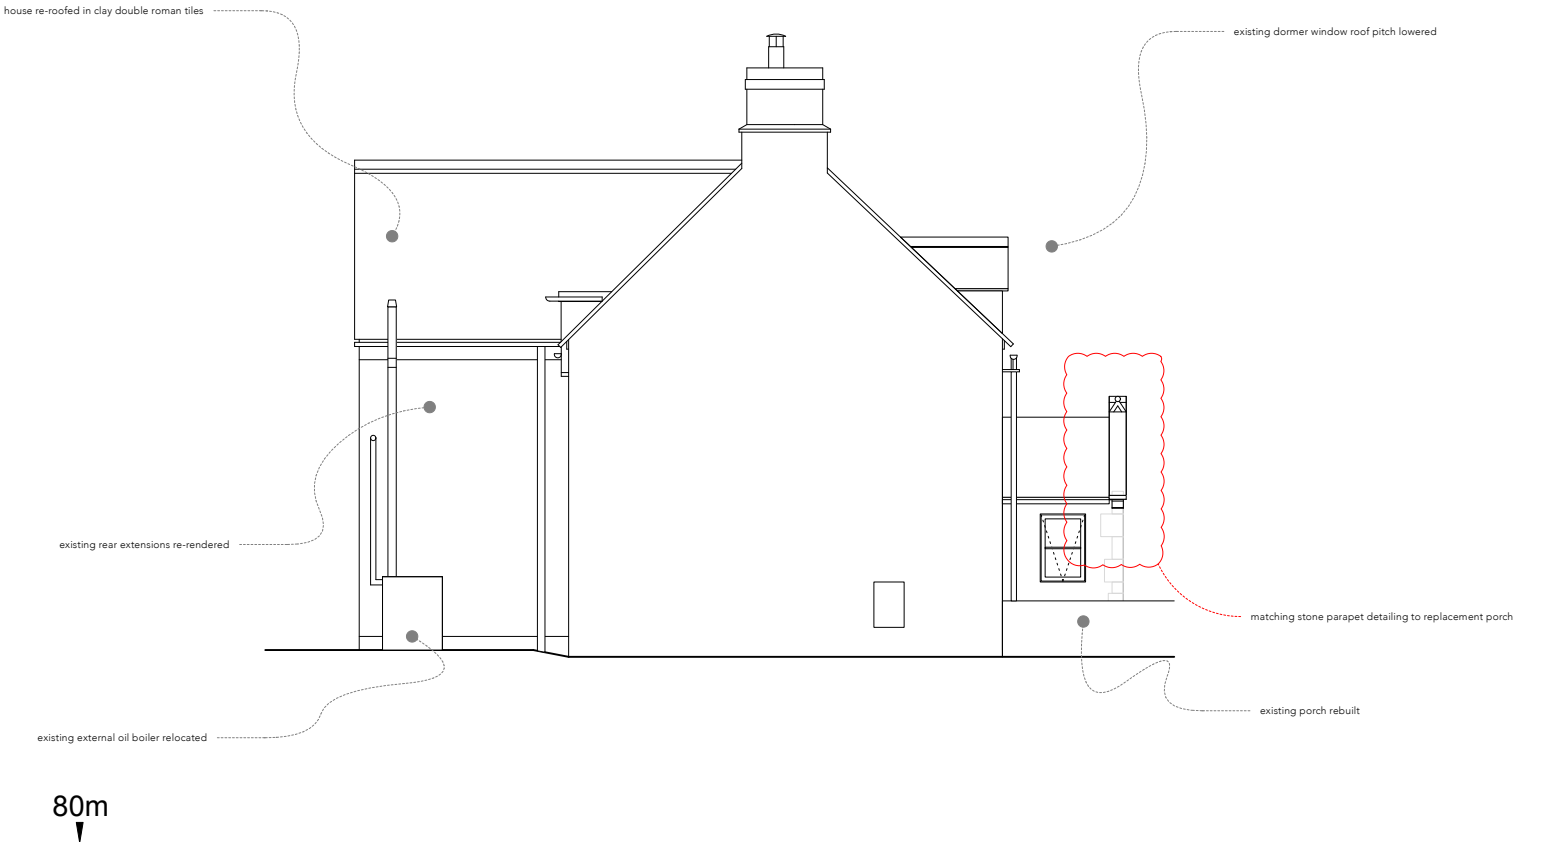

North West elevation

RWP Locations altered to match drainage layout as of 2026.06.09.			
REV.	BY	DATE	NOTES
0			
1			
2			
3			
4			
5			

PR House Elevations NE-NW

PROJECT	STAGE	DRAWING	REV	DRAWN
799 - 3	- 16	A	RCJ	
SCALE	SIZE	CREATION		
1:100	@ A3 L	FEB 2025		