

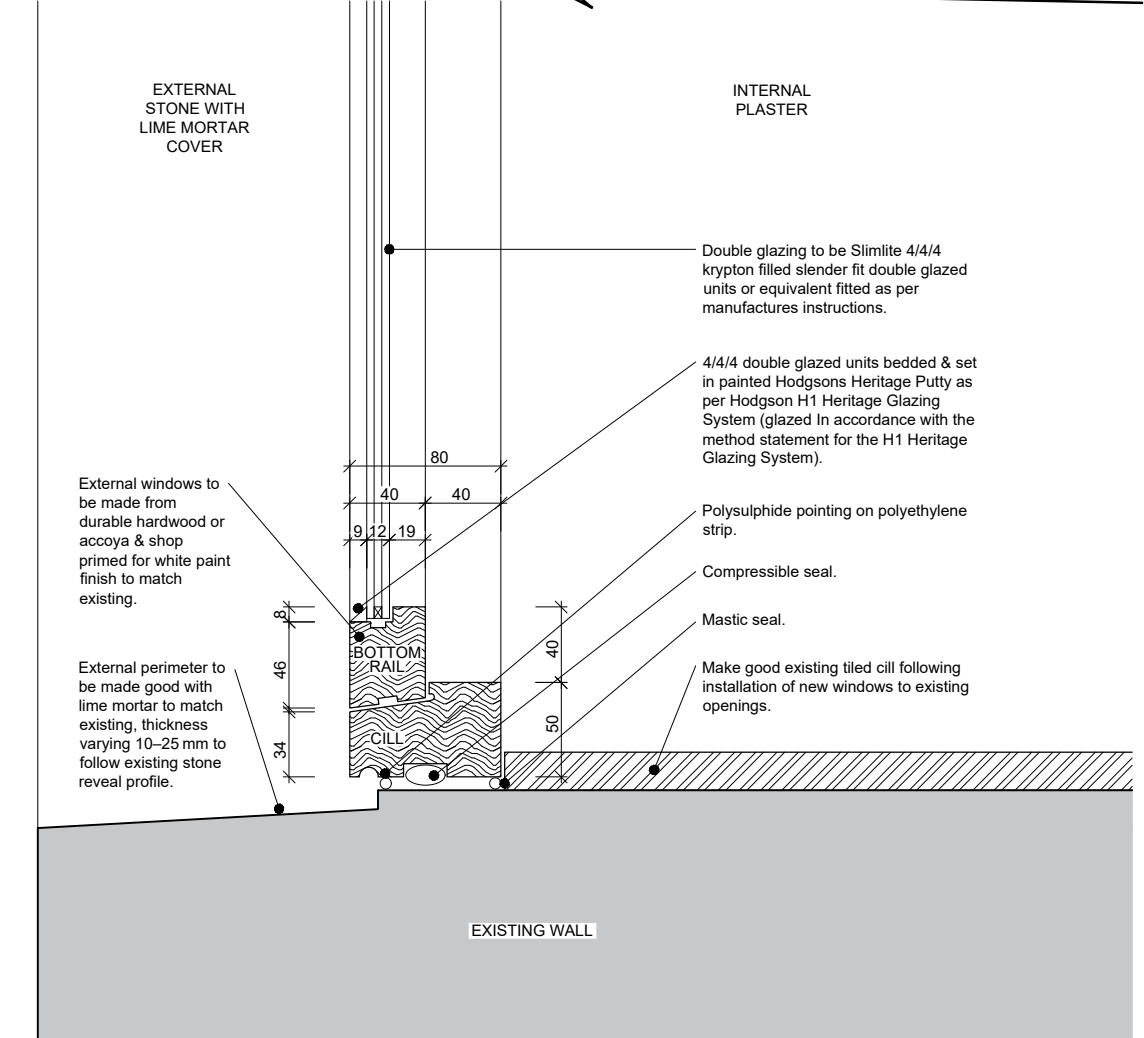


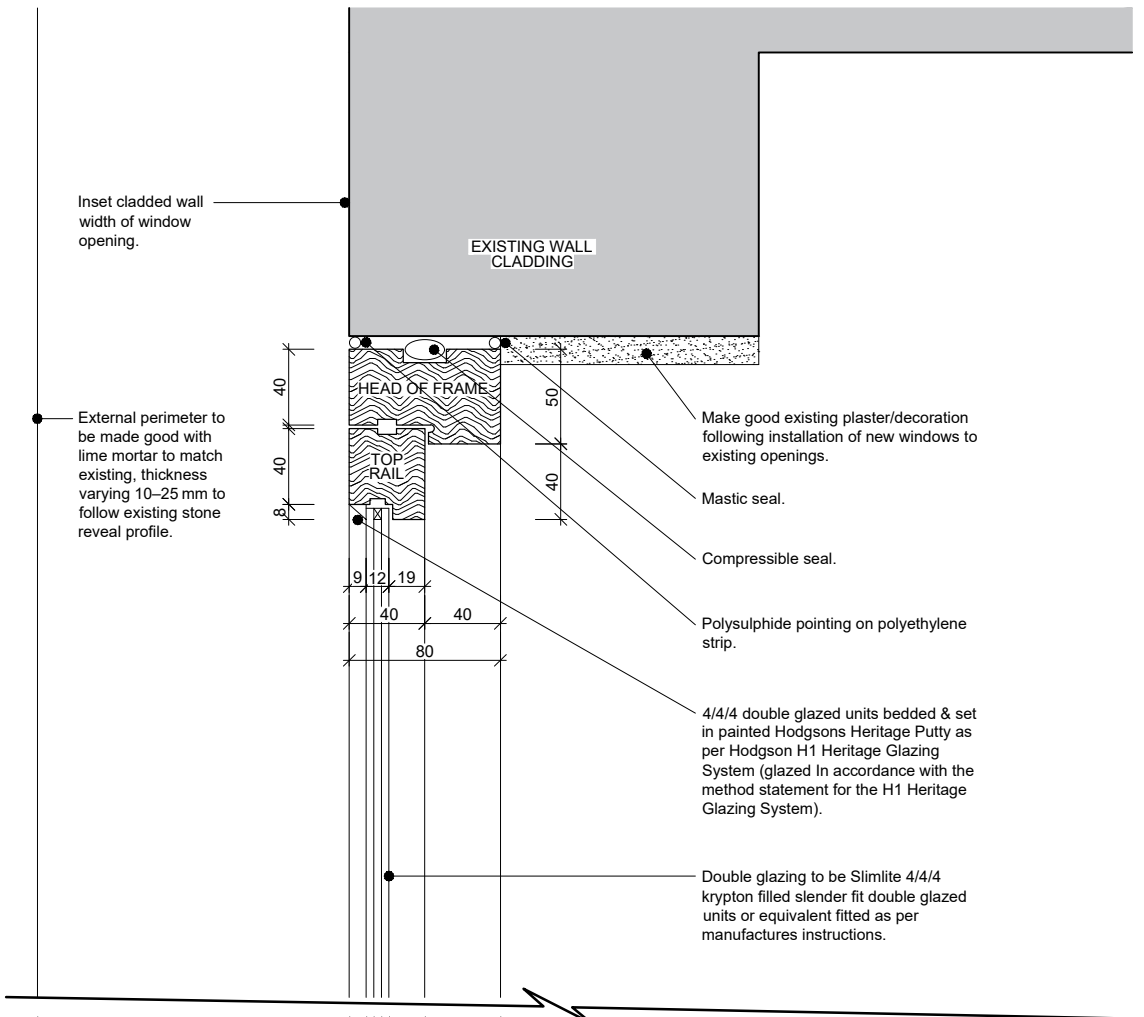


Proposed Window 5 Section

1:2 @ A1 (1:4 @ A3)

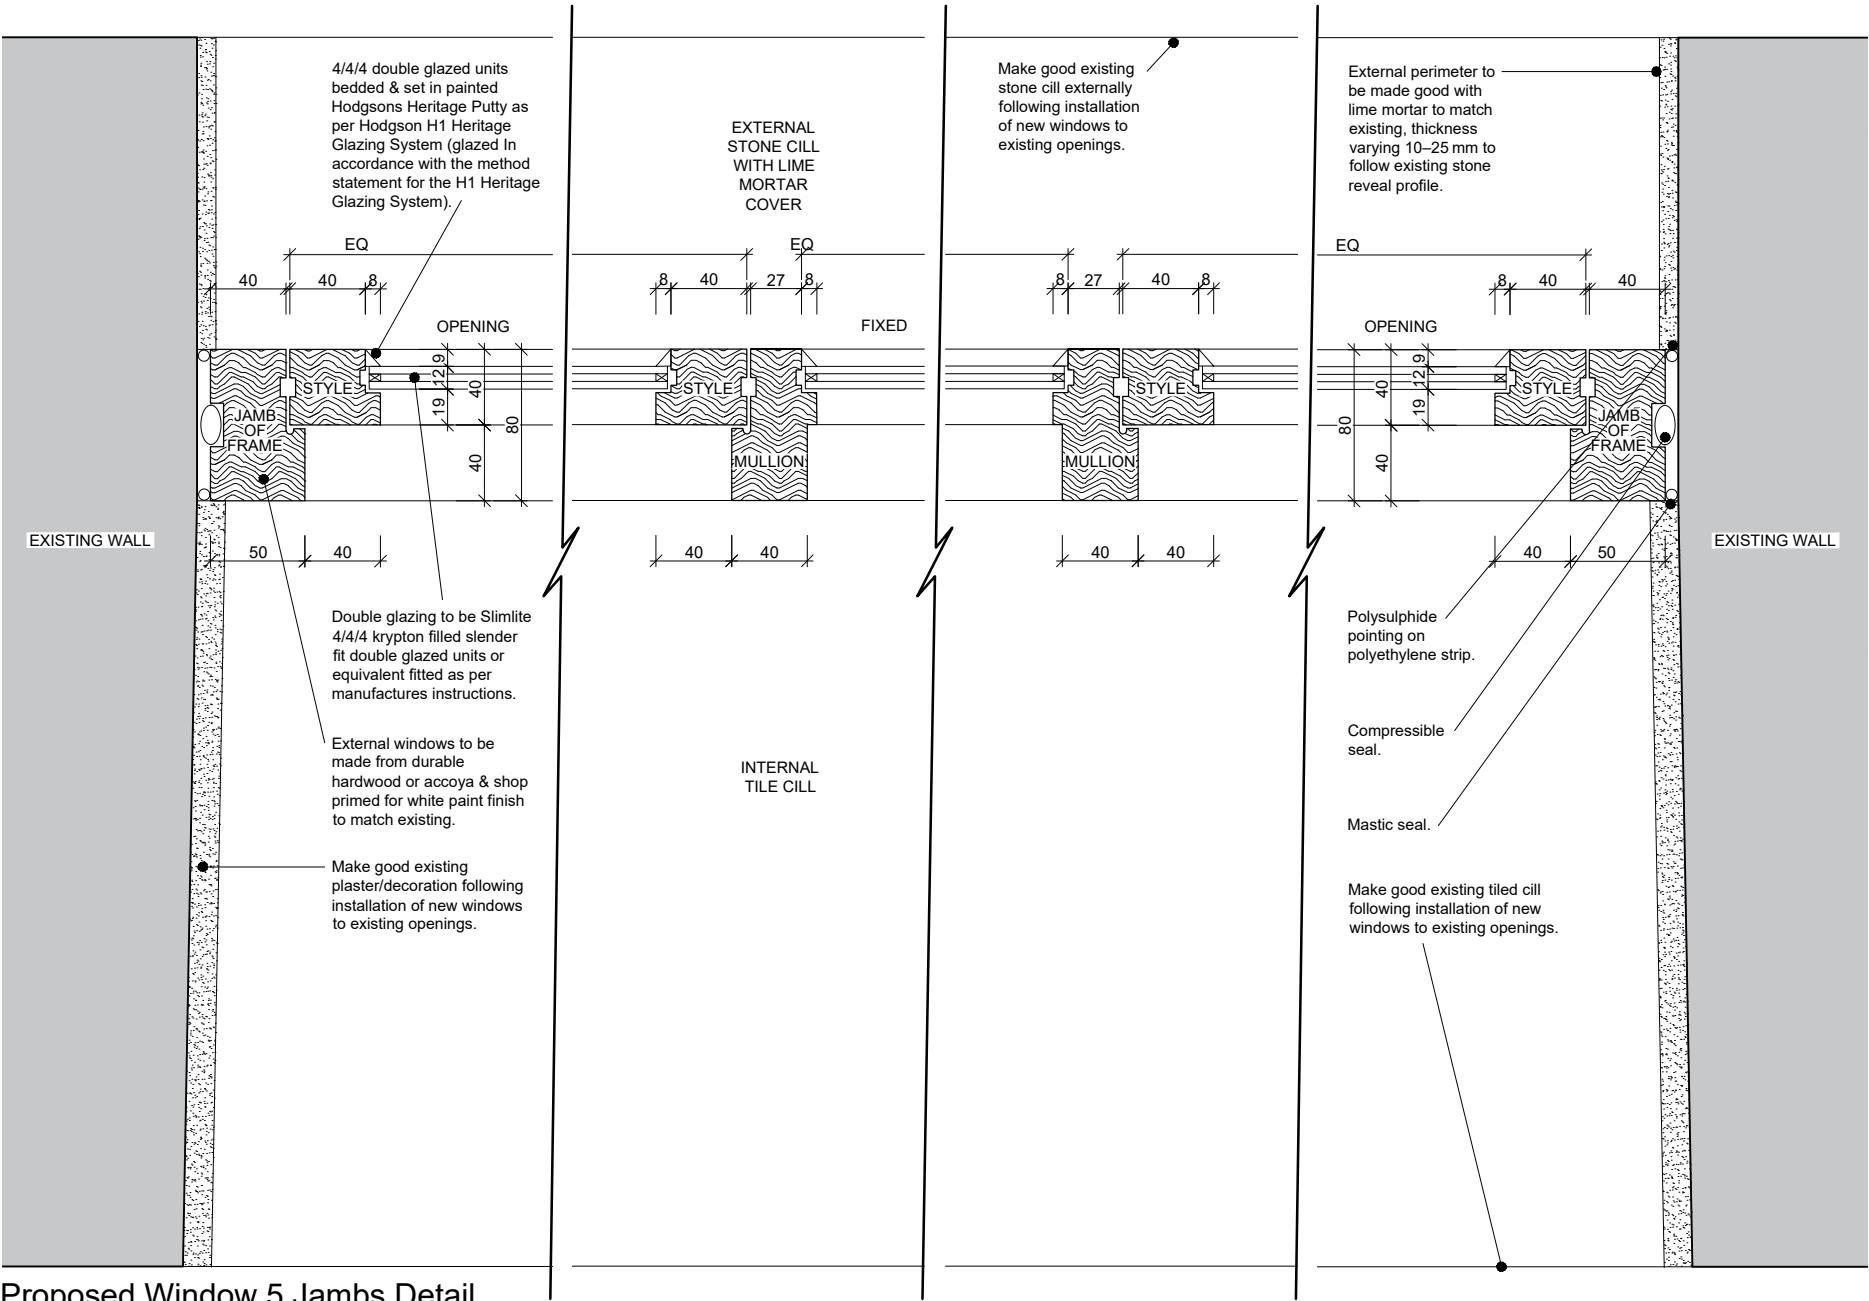

Proposed Window 5 Jamb Detail

1:2 @ A1 (1:4 @ A3)

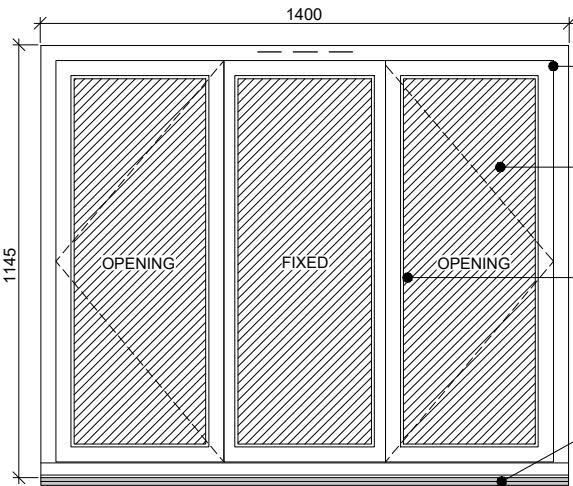

Proposed Window 5 Elevation

1:10 @ A1 (1:20 @ A3)

DRAWING LEGEND



Existing

Window opening

Trickle ventilators

NOTES:-

- EXTERNAL WINDOWS TO BE MADE FROM DURABLE HARDWOOD OR ACCOYA & SHOP PRIMED FOR WHITE PAINT FINISH TO MATCH EXISTING.
- ALL GLAZING TO BE SLIMLITE 4/4/4 DOUBLE GLAZED KRYPTON FILLED SLENDER FIT OR EQUIVALENT SET IN PAINTED HODGSONS HERITAGE PUTTY AS PER HODGSON H1 HERITAGE GLAZING SYSTEM (GLAZED IN ACCORDANCE WITH THE METHOD STATEMENT FOR THE H1 HERITAGE GLAZING SYSTEM).
- WEATHER/DRAUGHT STRIPPING SYSTEM NOT SHOWN (CONTRACTORS CHOICE).
- STRUCTURAL OPENING CHECK DIMENSIONS TO BE TAKEN ON SITE PRIOR TO MANUFACTURE.
- ALL GLAZING IN CRITICAL LOCATIONS (TO ALL WINDOW GLAZING UP TO 800MM ABOVE FFL, ANY WINDOW GLAZING 300MM OR LESS FROM A DOOR & UP TO 1500MM FROM FFL & ALL DOOR GLAZING UP TO 1500MM ABOVE FFL) SHOULD BE OF SUITABLE SAFETY GLASS IN ACCORDANCE WITH SECTION K4 OF APPROVED DOCUMENT K.

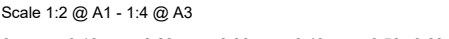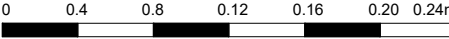

Scale 1:5 @ A1 - 1:10 @ A3

NOTES:
This drawing is copyright of the Architectural Designer and must not be used without their permission. All dimensions to be checked on site. Discrepancies and omissions to be reported immediately to the Architectural Designer.

A	Drawing updated.	02.07.26
Rev	Revision	Date



Macey's Architectural Design & Development Ltd
15 Craybourne Road, Melksham, Wiltshire, SN12 7DH
Email: benmacey@maddltd.co.uk Tel: 07867417112

Title: Window 5 Details
Replacement Windows
Project: 5 Inner Silk Mills, Malmesbury,
Wiltshire, Sn15 3HP
Client: LP Planning
Drawing Scale: Refer to drawing
Drawing Date: June 2026

Drawing Number: 26/1122/205 A