
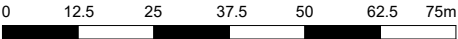



NOTES:
This drawing is copyright of the Architectural Designer and must not be used without their permission. All dimensions to be checked on site. Discrepancies and omissions to be reported immediately to the Architectural Designer.

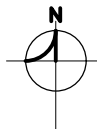

Scale 1:625 @ A1 - 1:1250 @ A3

DRAWING LEGEND

0.0075 Hectares

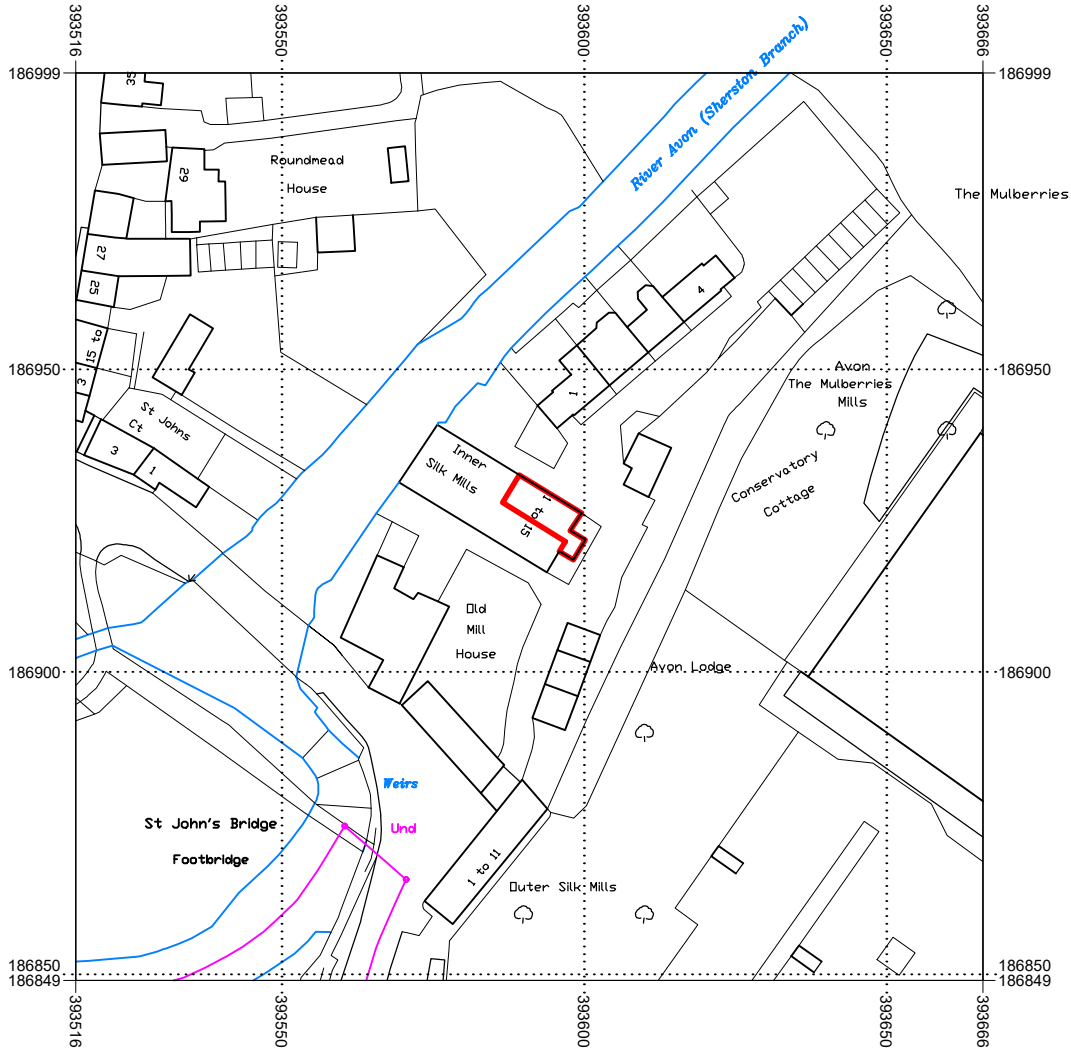

Serial number: 334909
© Crown copyright and database right 2026
Ordnance Survey licence AC0000848283
Reproduction in whole or in part is prohibited
without the prior permission of Ordnance Survey.

Location Plan
1:625 @ A1 (1:1250 @ A3)

-	-	-
Rev	Revision	Date



Macey's Architectural Design & Development Ltd
15 Craybourne Road, Melksham, Wiltshire, SN12 7DH
Email: benmacey@maddltd.co.uk Tel: 07867417112

Title: Location Plan
Replacement Windows
Project: 5 Inner Silk Mills, Malmesbury,
Wiltshire, SN15 3HP
Client: LP Planning
Drawing Scale: 1:625 @ A1 (1:1250 @ A3)
Drawing Date: June 2026

Drawing Number: 26/1122/LOC1