



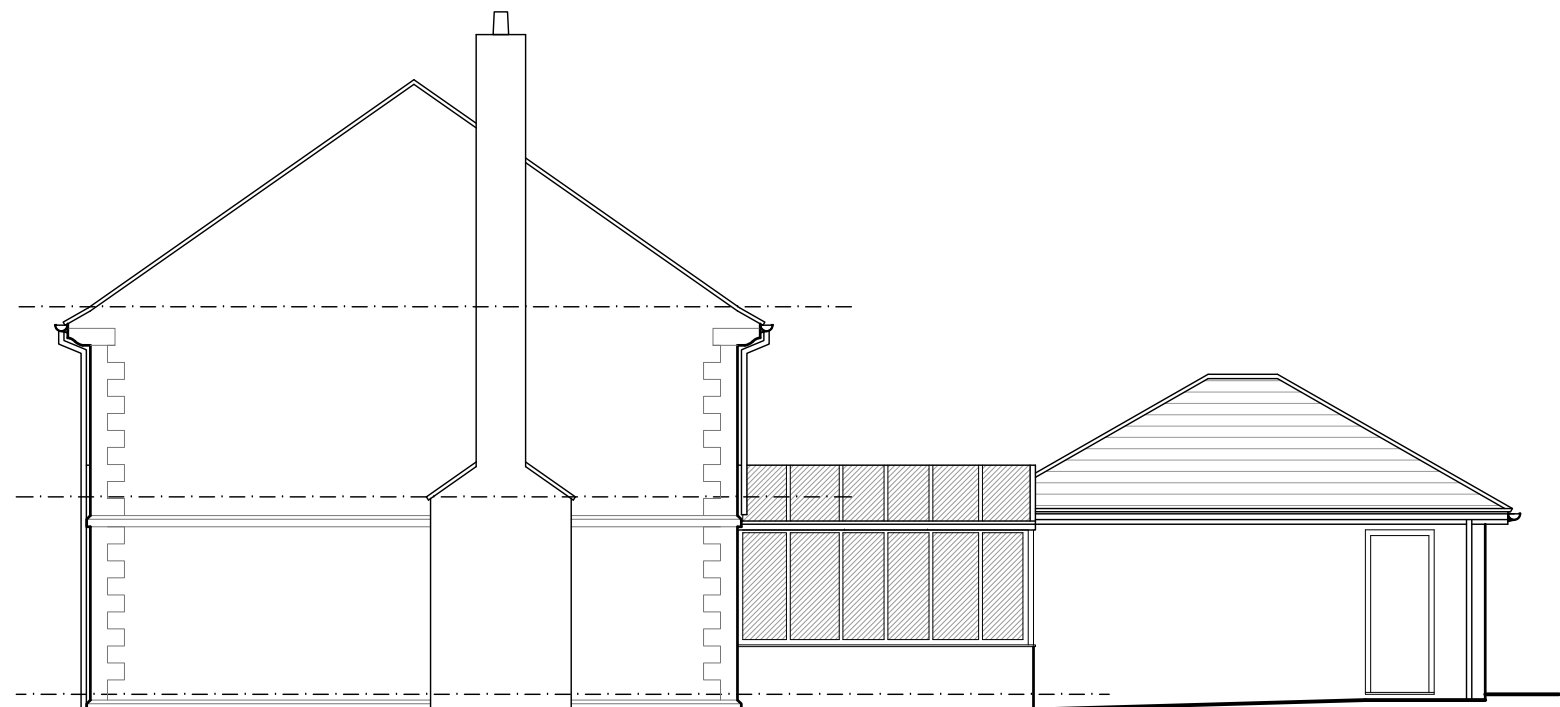

Existing North East
Elevation - 1:100

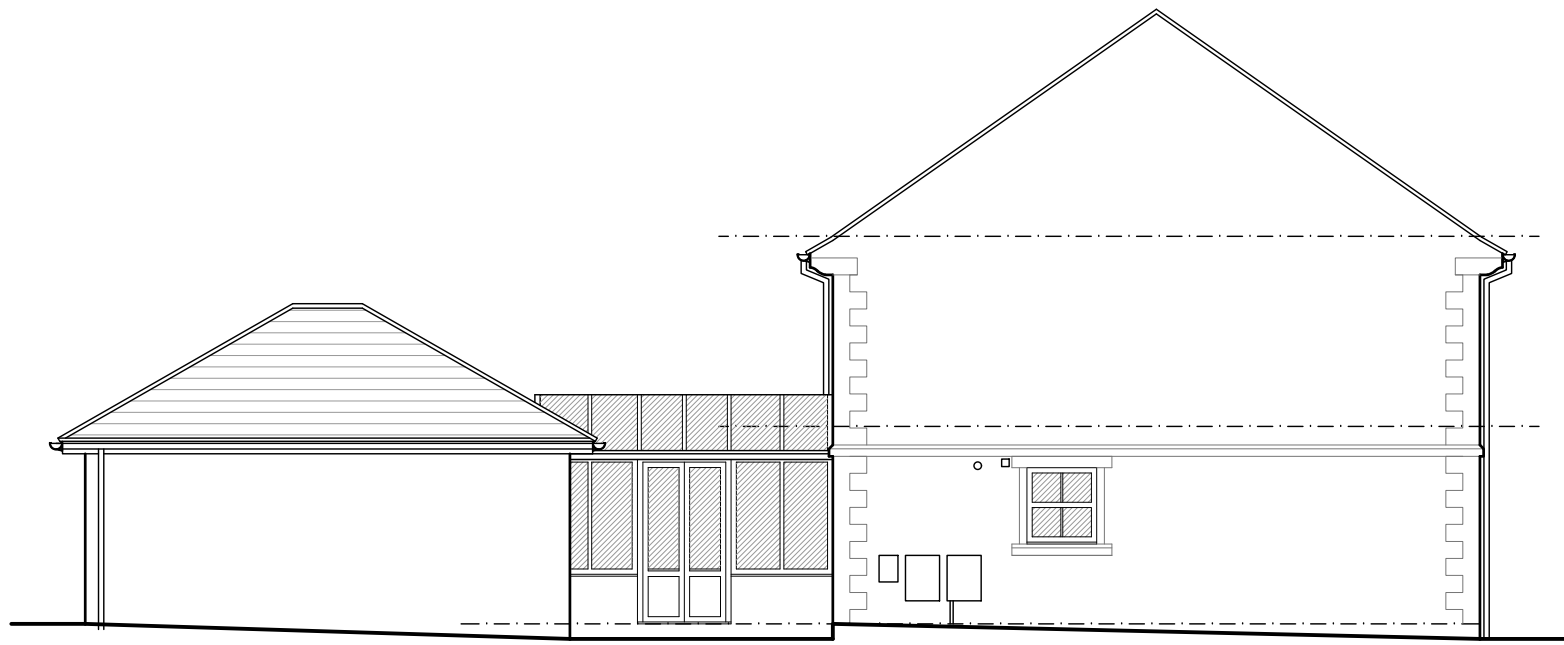


Existing North West
Elevation - 1:100



Existing South West
Elevation - 1:100




Existing South East
Elevation - 1:100

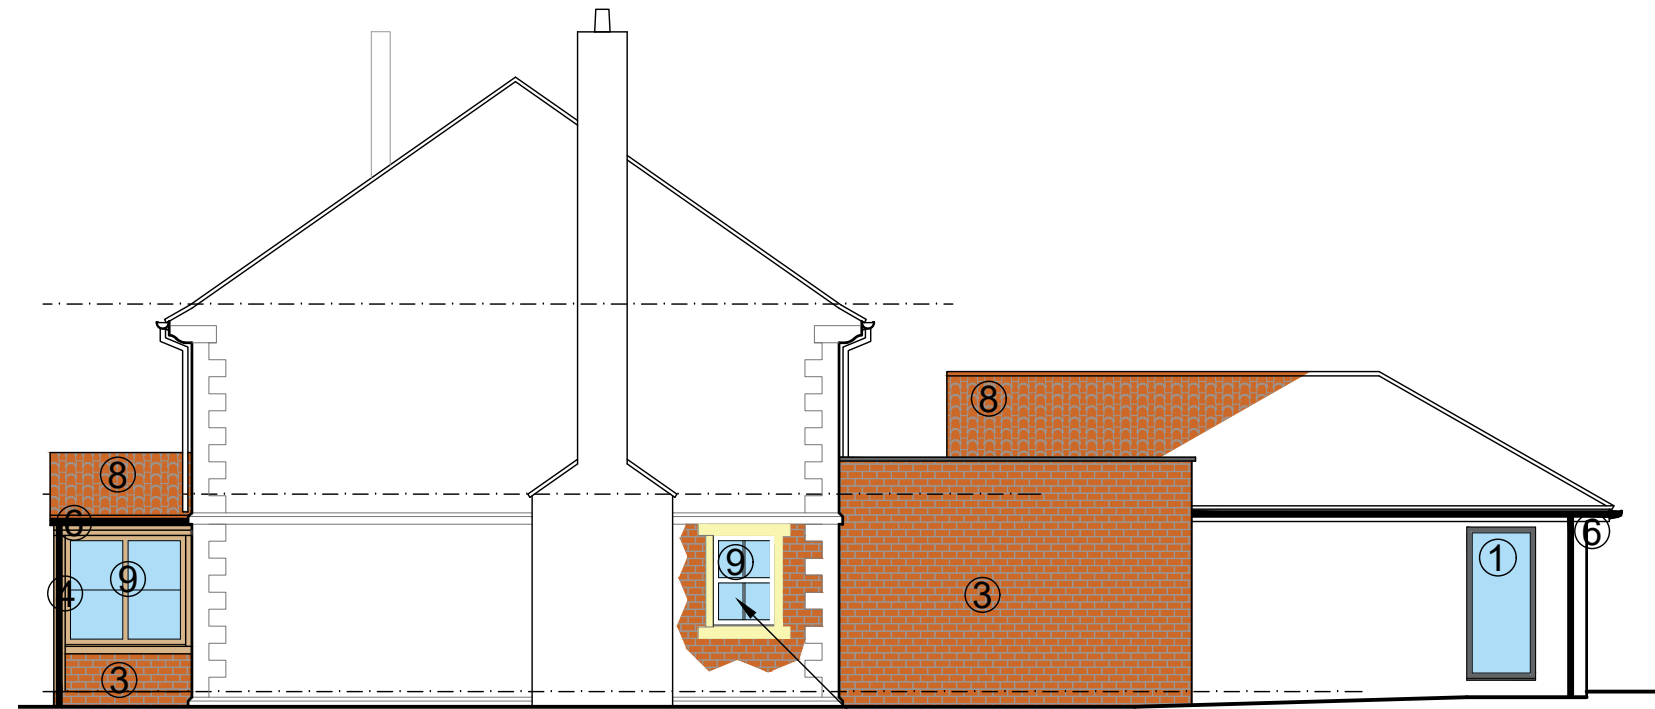

Proposed North East
Elevation - 1:100




Proposed North West
Elevation - 1:100

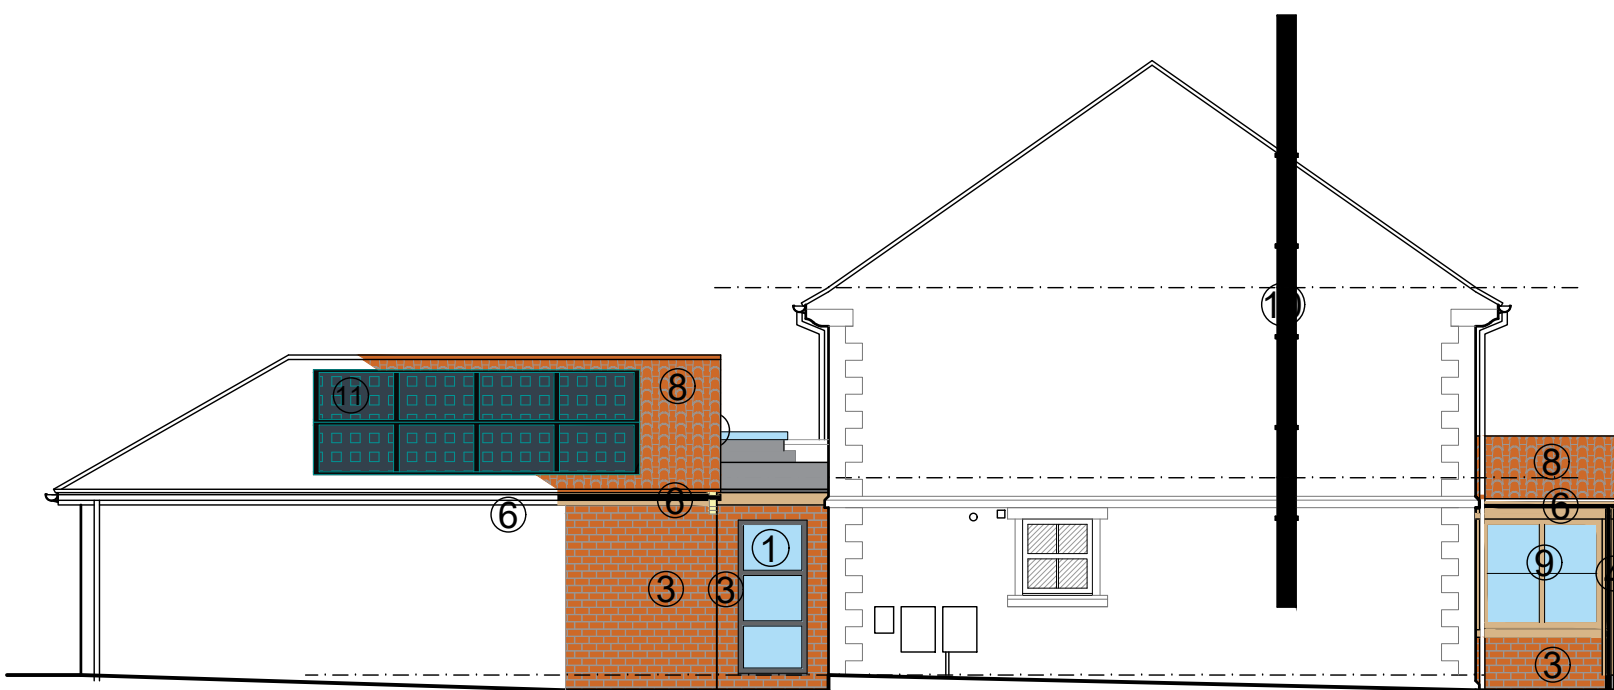


Proposed South West
Elevation - 1:100




Proposed South East
Elevation - 1:100

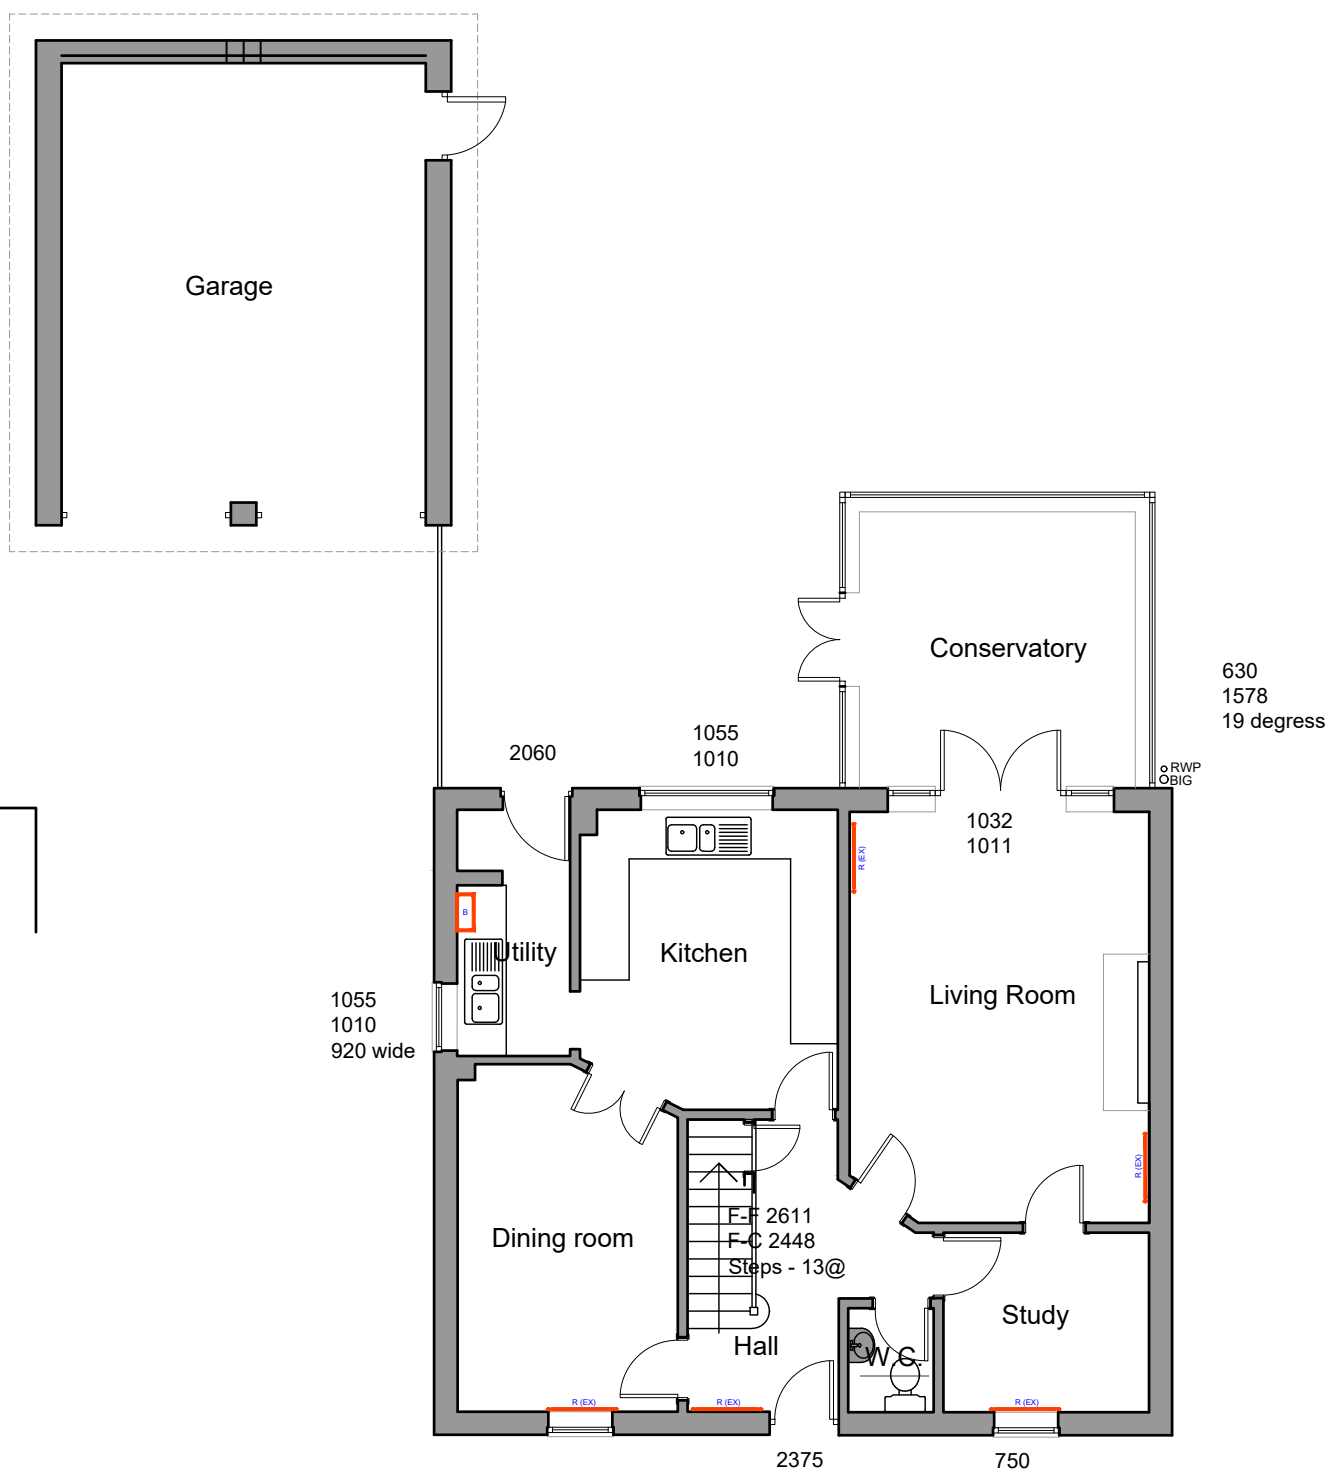

Existing Ground Floor - 1:100

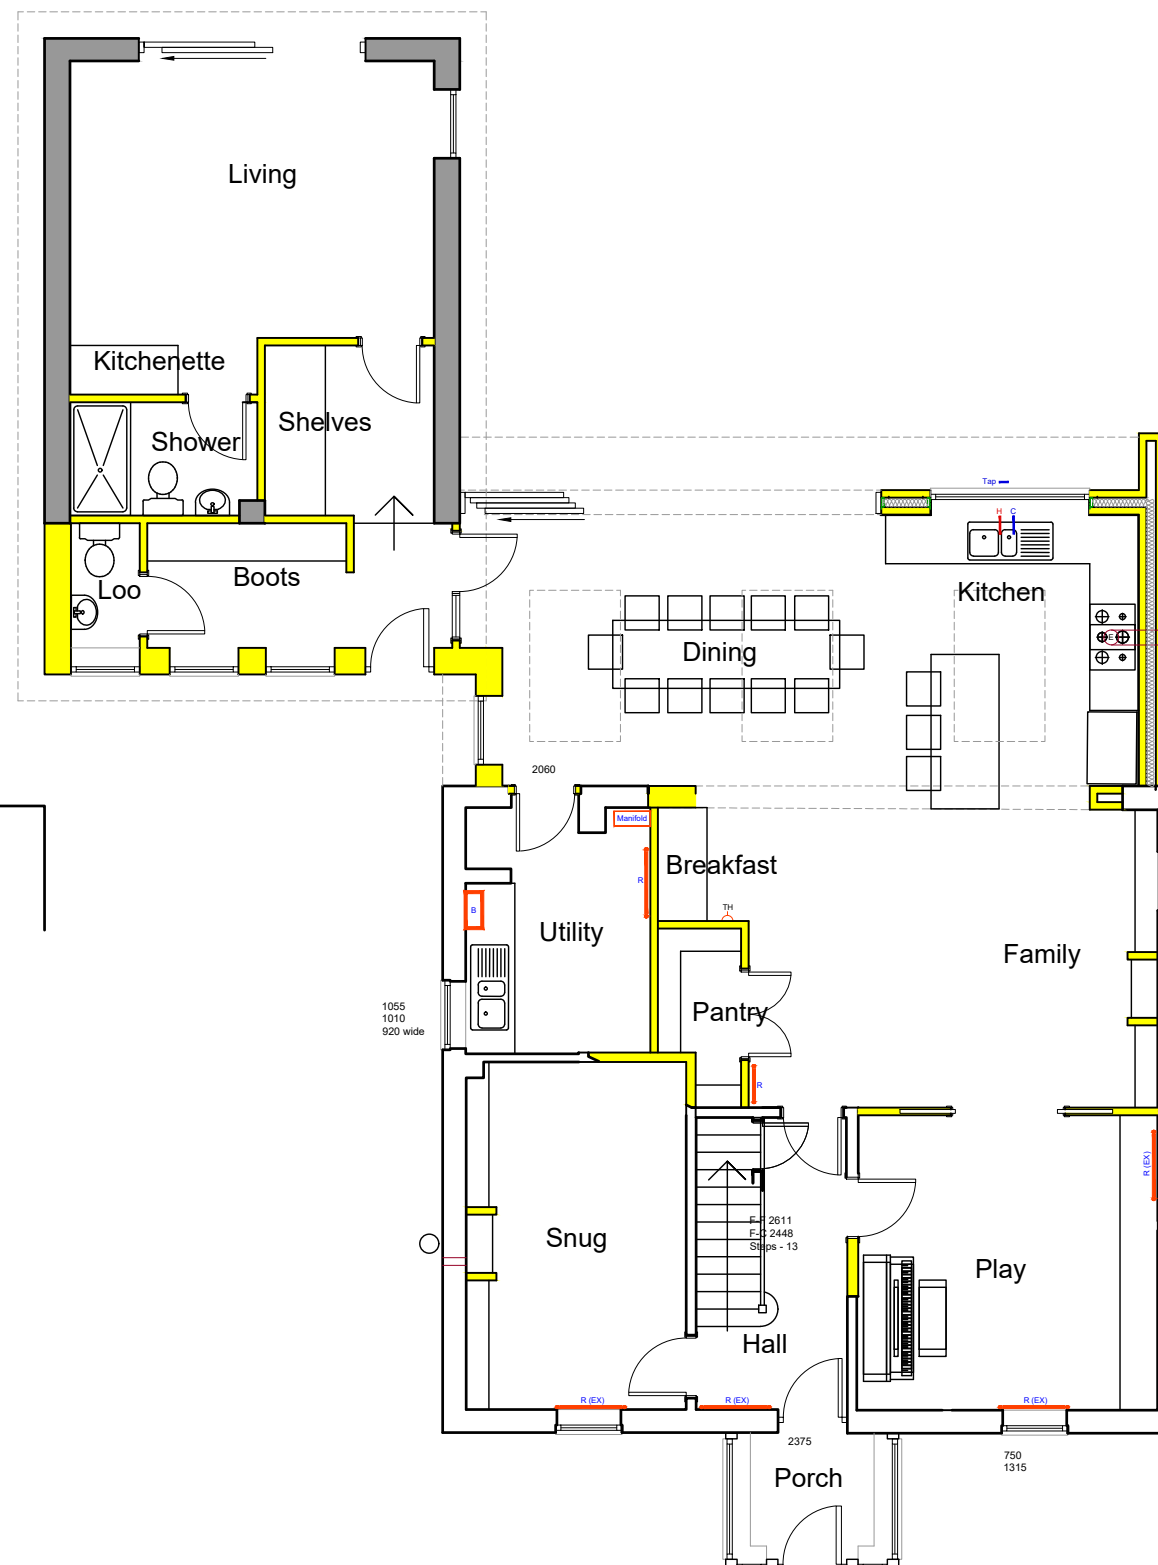

Proposed Ground Floor - 1:100

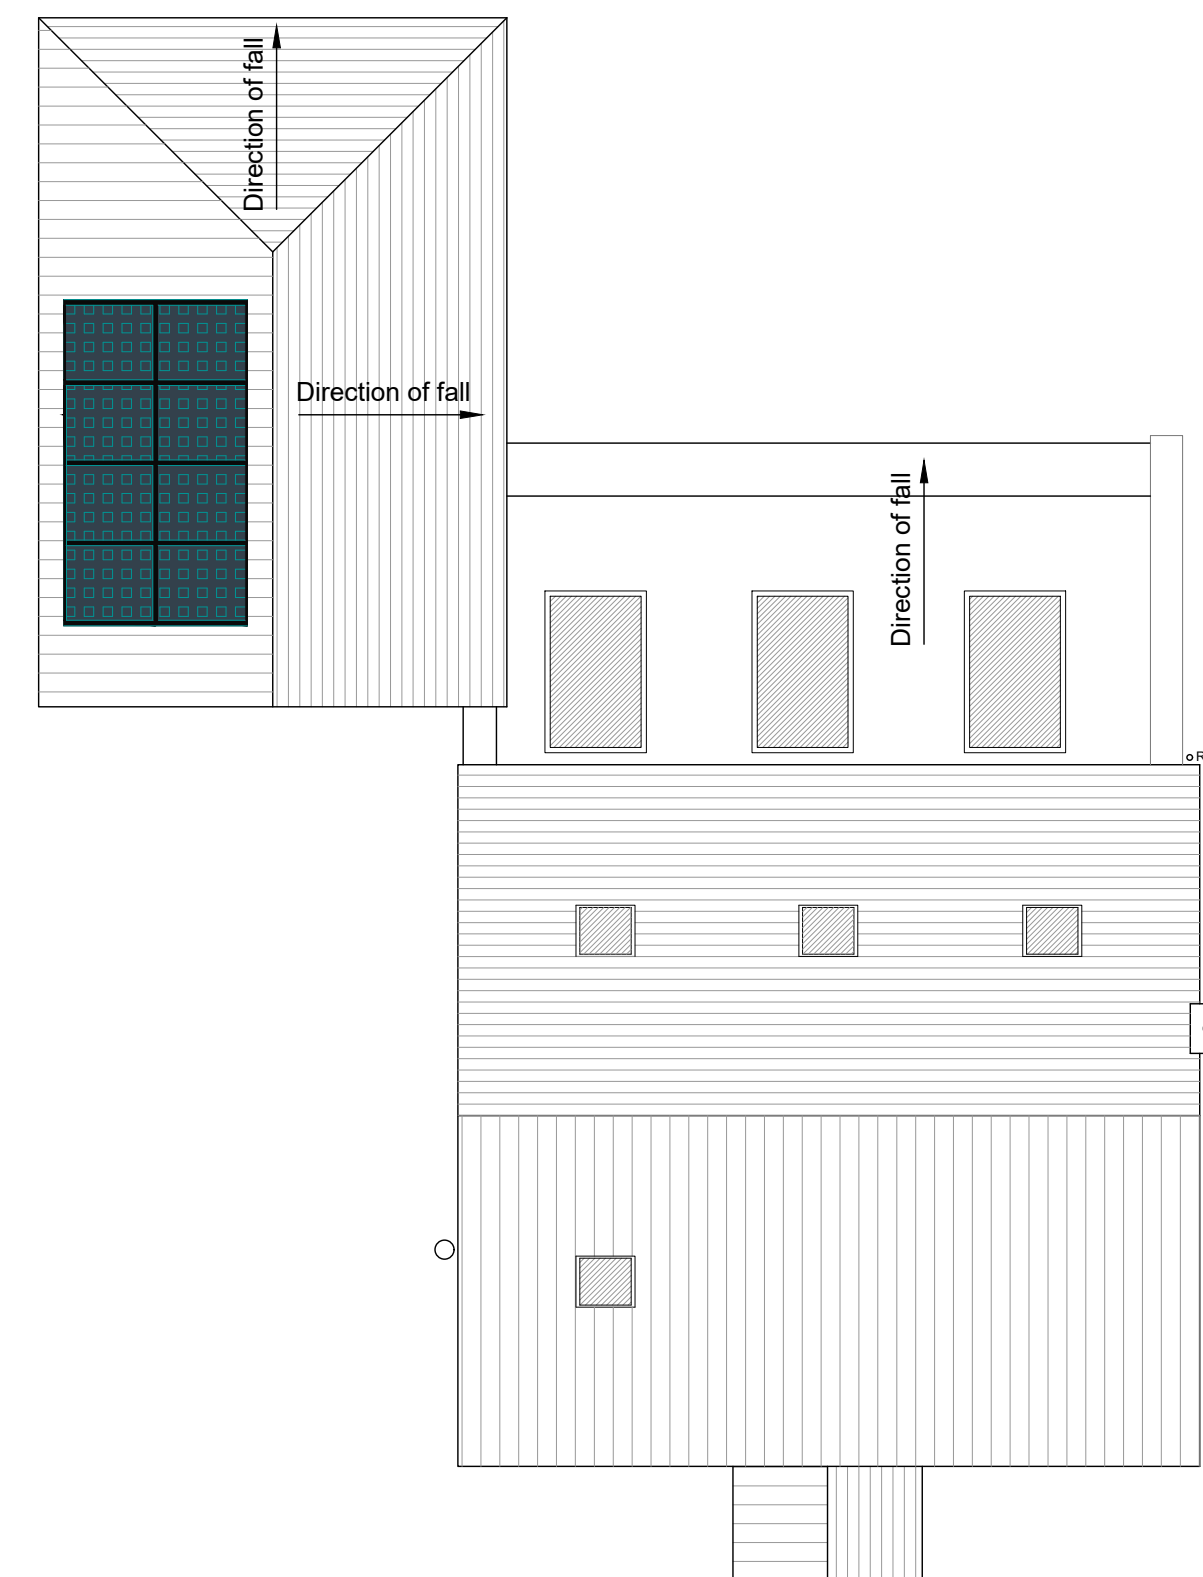

Proposed Roof plan - 1:100

Key:

1. PPC Aluminium doors/ windows - Grey/ Black
2. Cedar cladding
3. Red brick to match existing
4. Timber Frame
5. Single ply membrane
6. PVC Rainwater pipe - Black
7. Flushglaze roof window
8. Double Roman roof tiles
9. Timber window and doors
10. Twin wall flue
11. PV Panels

Notes:

Responsibility will not be accepted for errors made by others in scaling from this drawing; all construction information should be taken from figured dimensions only. If any discrepancies are found inform AB Architectural Design immediately.

REVISION
2021-12-07 - Preliminary Issue
2022-05-25 - Rev A - Proposed plans moved to drawing AL(1)03 and issued for Building Regulations
2023-05-17 - Rev B - Proposed plans added back and elevations updated to show garage conversion/ extension

ISSUE: PLANNING

Proposed Extension and Alterations to
124a The Midlands, Holt, BA14 6RG

Existing and Proposed elevations
and plans

FOR:

Mr and Mrs Lane

1:100 @ A1

Dec 2021
AB/AB

AL(1)02 Rev - B

ab Architectural design

Job No. 4108

© AB Architectural Design Ltd.

Tel: 01373 832 133 - Email: queries@abadesign.co.uk - www.abadesign.co.uk

