



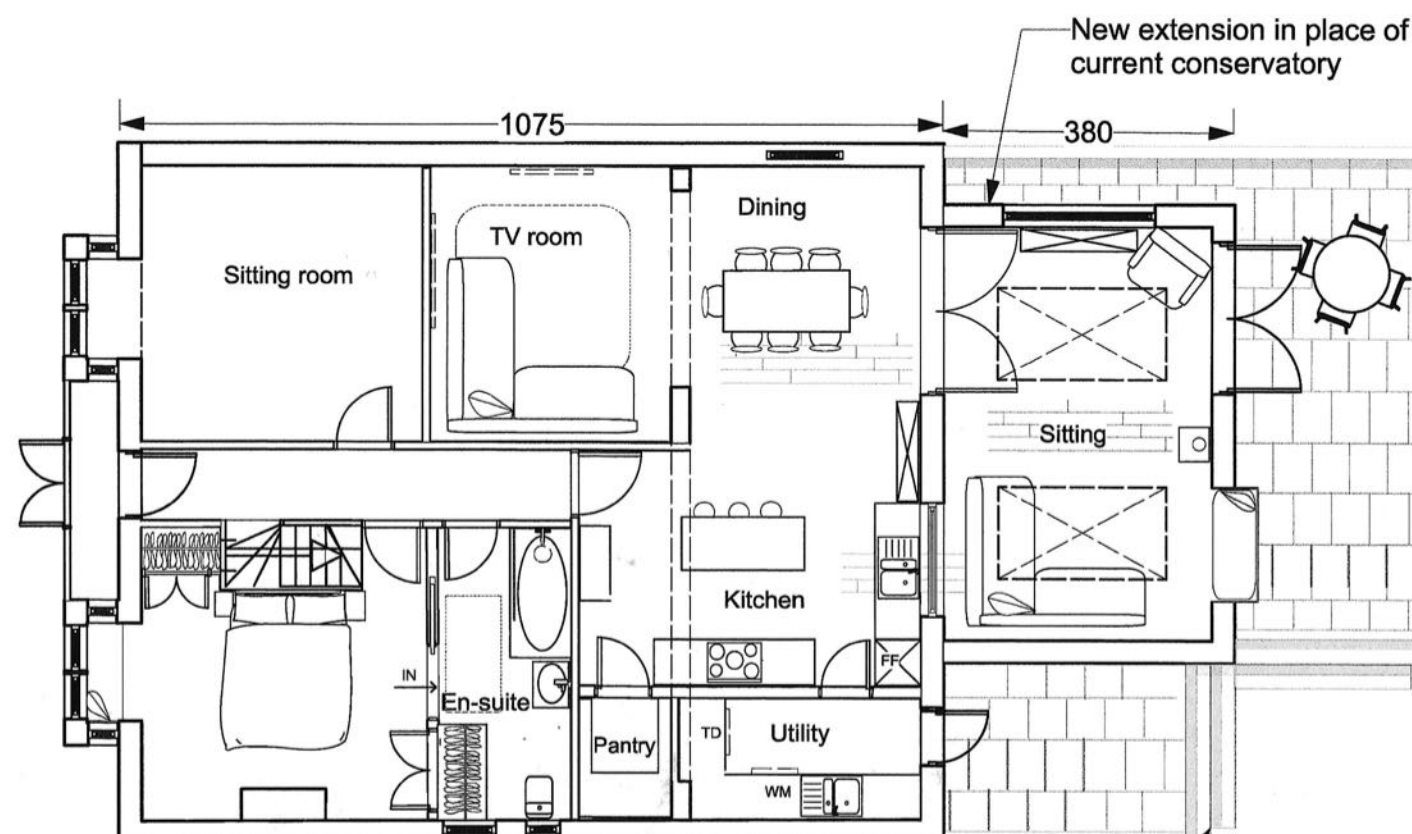

0 200 400 600 800 1000 cm

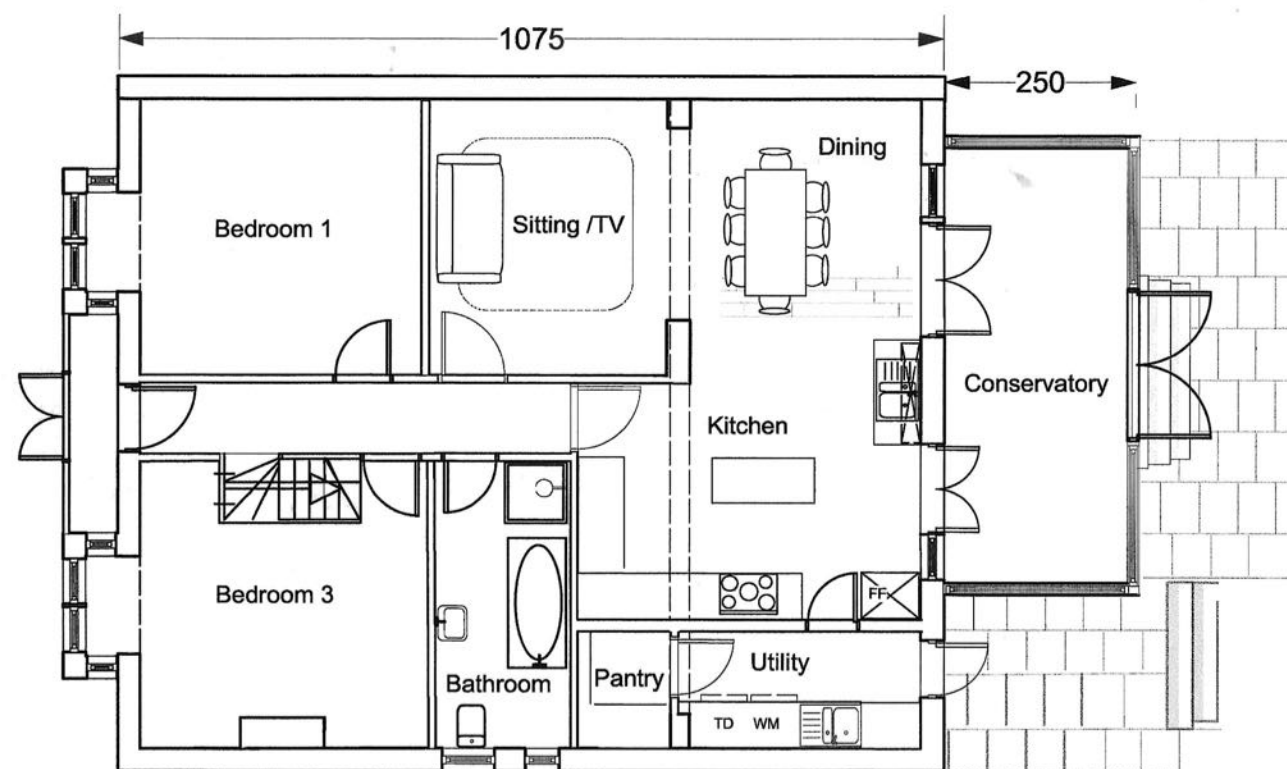

Steps down into garden

Drawings to support the application of works to
26 Winsley Road, Bradford-on-Avon, BA15 1QS

Ground Floor: Removal of conservatory and erection
of ground floor extension in it's place.
Replacement of old patio with new slightly raised patio-
to be flush with the doors.

First Floor- extension to existing dormer to come out
over existing flat roof.

Dimensions shown in cms. Measurements supplied by client

Title: Ground Floor Plans No. Revision 1: 01/07

Scale:
1:100
@A3

Client:
Katherine
Gilous
De France

Some dimensions are approximate. Do not scale- verify
all dimensions before commencing work. These drawings
are illustrative only and not suitable for construction,
structural design or building regulation submission. No
structural design is implied by these drawings. They are
not architectural or technical drawings.
All measurements, feasibility, calculations and technical
accuracy must be confirmed by a qualified structural
engineer and contractor. The author of these drawings
does not act as Principle Designer or Principle Contractor
under CDM 2015.