




Existing Back Elevation

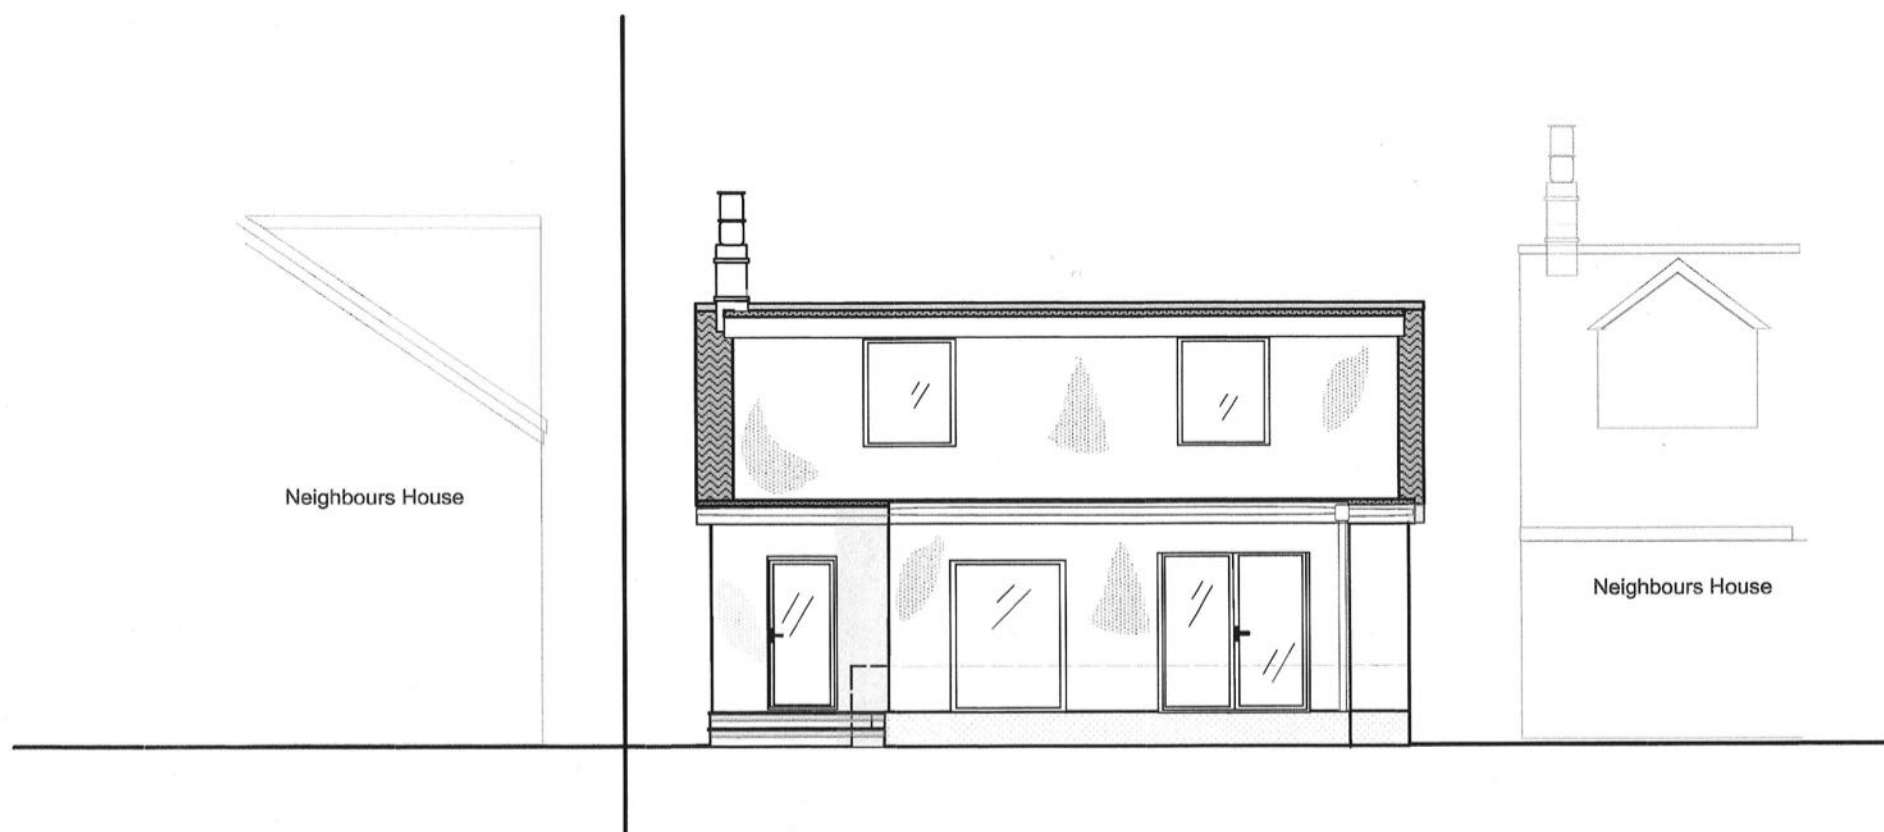

Proposed Back Elevation

0 200 400 600 800 1000 cm



Drawings to support the application of works to
26 Winsley Road, Bradford-on-Avon, BA15 1QS

Ground Floor: Removal of conservatory and erection
of ground floor extension in it's place.
Replacement of old patio with new slightly raised patio-
to be flush with the doors.
First Floor- extension to existing dormer to come out
over existing flat roof to create one further bedroom
upstairs (three bedrooms in total upstairs).
Final window and door frame colour/material
still to be decided by client.

Dimensions shown in cms. Measurements supplied by client

Title: Back Elevations

No. Revision 2: 04/07

Scale:
1:100
@A3

Some dimensions are approximate. Do not scale- verify
all dimensions before commencing work. These drawings
are illustrative only and not suitable for construction,
structural design or building regulation submission. No
structural design is implied by this drawing. They are not
architectural or technical drawings.

Client:
Katherine
and Gilles
Defrance

All measurements, feasibility, calculations and technical
accuracy must be confirmed by a qualified structural
engineer and contractor. The author of these drawings
does not act as Principle Designer or Principle Contractor
under CDM 2015.