


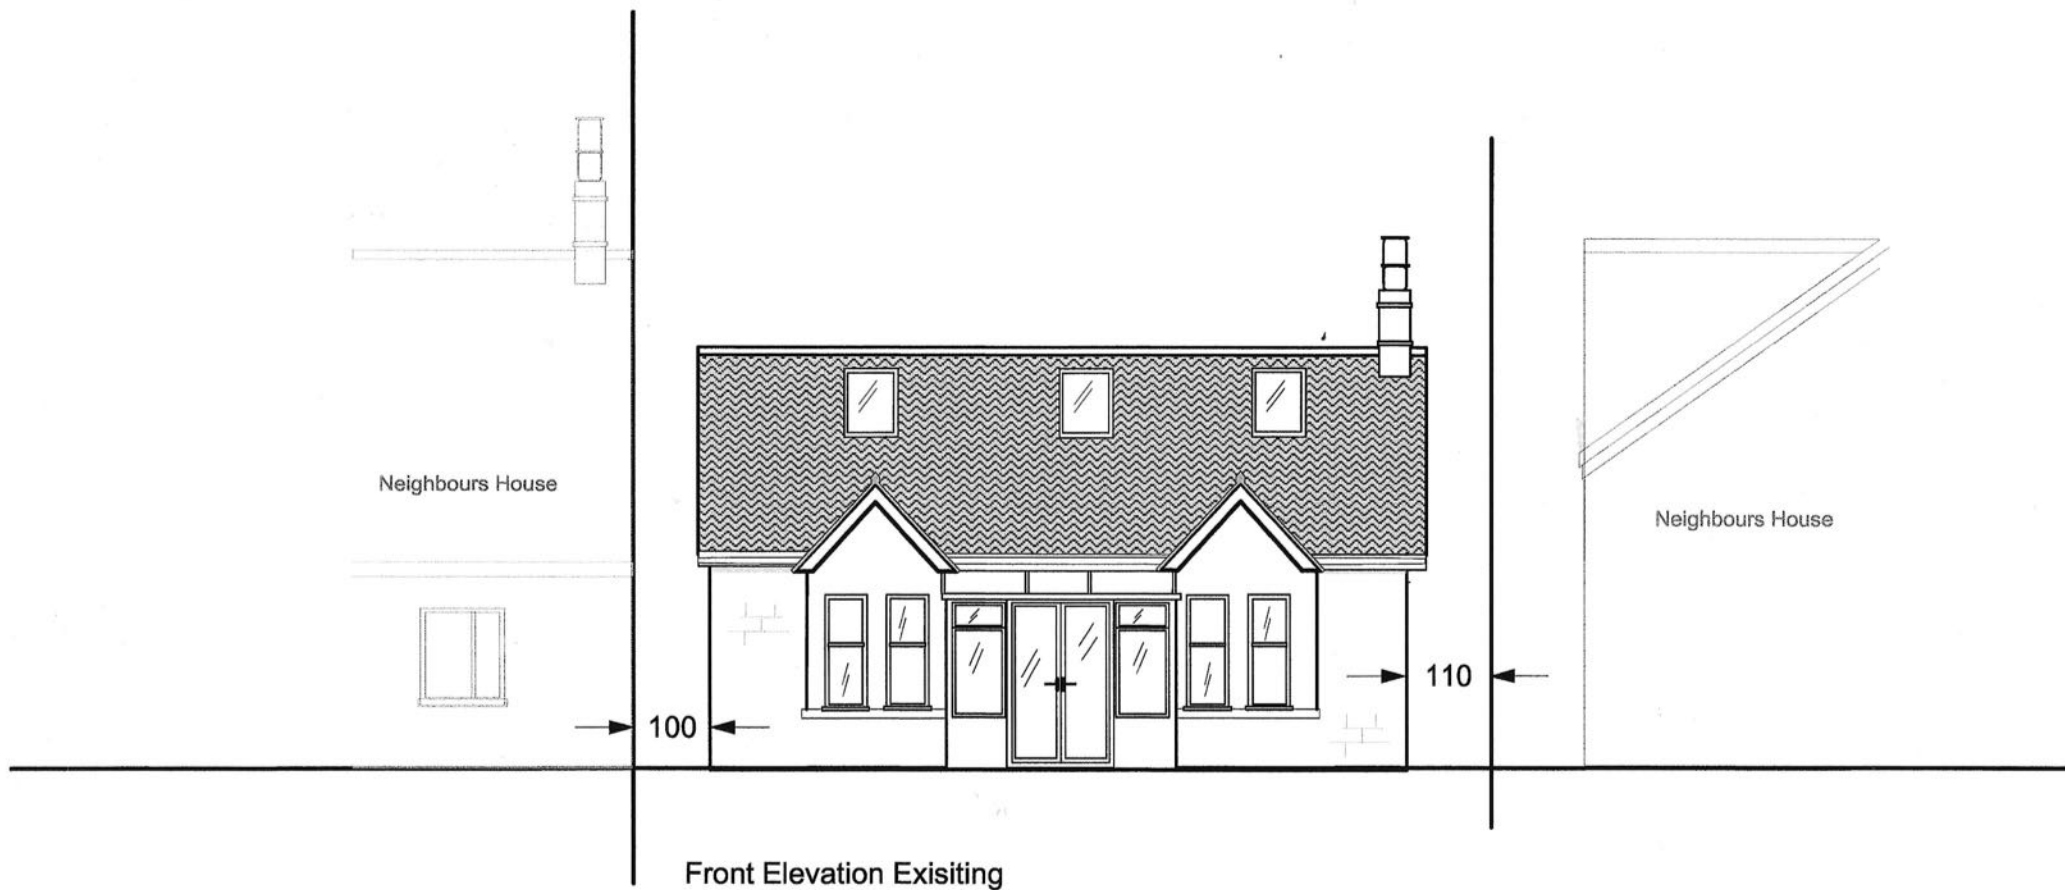

Drawings to support the application of works to
26 Winsley Road, Bradford-on-Avon, BA15 1QS

Front elevation will remain the same.

Dimensions shown in cms. Measurements supplied by client

Title: Front Elevations

No. 03/07

Scale:
1:100
@A3

Some dimensions are approximate. Do not scale- verify all dimensions before commencing work. These drawings are illustrative only and not suitable for construction, structural design or building regulation submission. No structural design is implied by this drawing. They are not architectural or technical drawings.

Client:
Katherine
and Gilles
Defrance

All measurements, feasibility, calculations and technical accuracy must be confirmed by a qualified structural engineer and contractor. The author of these drawings does not act as Principle Designer or Principle Contractor under CDM 2015.