


© Crown copyright and database rights 2021 OS 100035409
Reproduction in whole or in part is prohibited without the permission of Ordnance Survey.

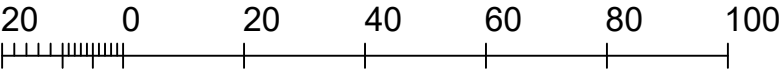

Project 23 Vicarage Street			Drawing Title Location plan	
Client James & Caroline Walker			Date 01-05-2026	Scale 1:1250 at A3
Project no. 1000	Drawing no. 004	Revision A		
A	01-05-2026	Location Plan		
Issue	Date	Revision description		

