

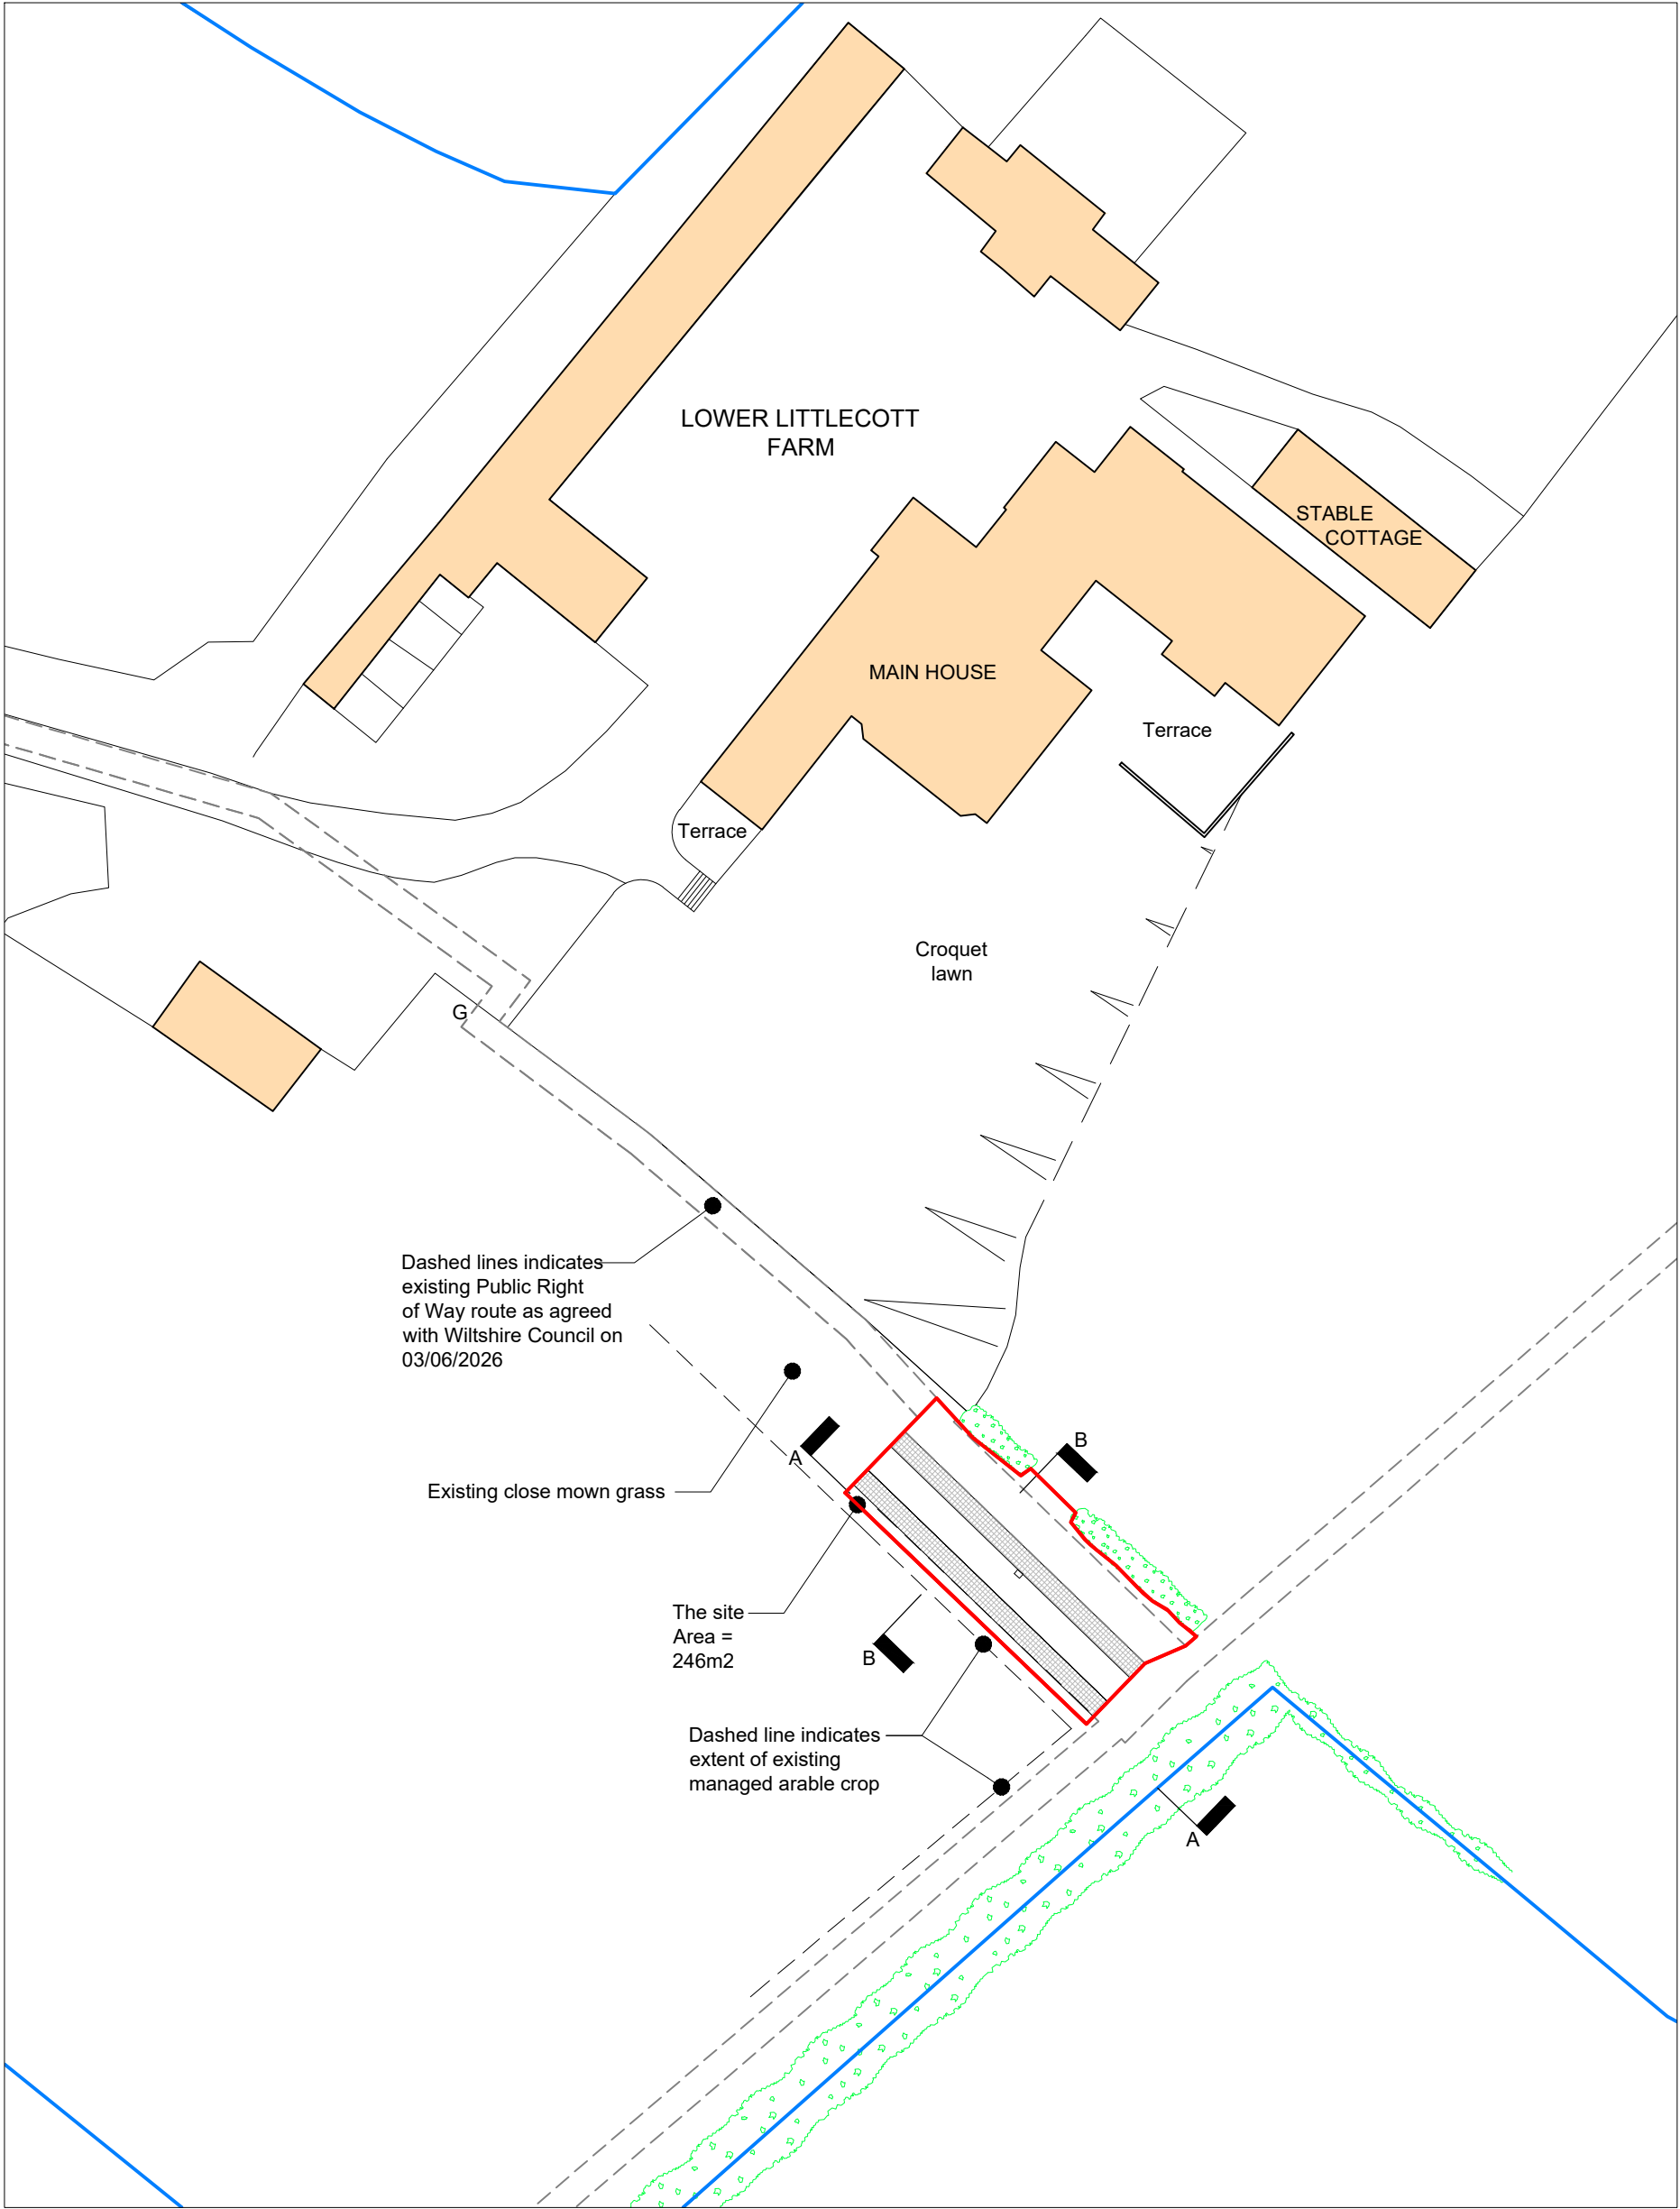


THIS DRAWING IS COPYRIGHT
Contractor must take site sizes


Any discrepancies between the
drawing and site conditions
should be reported to the
Principal Designer

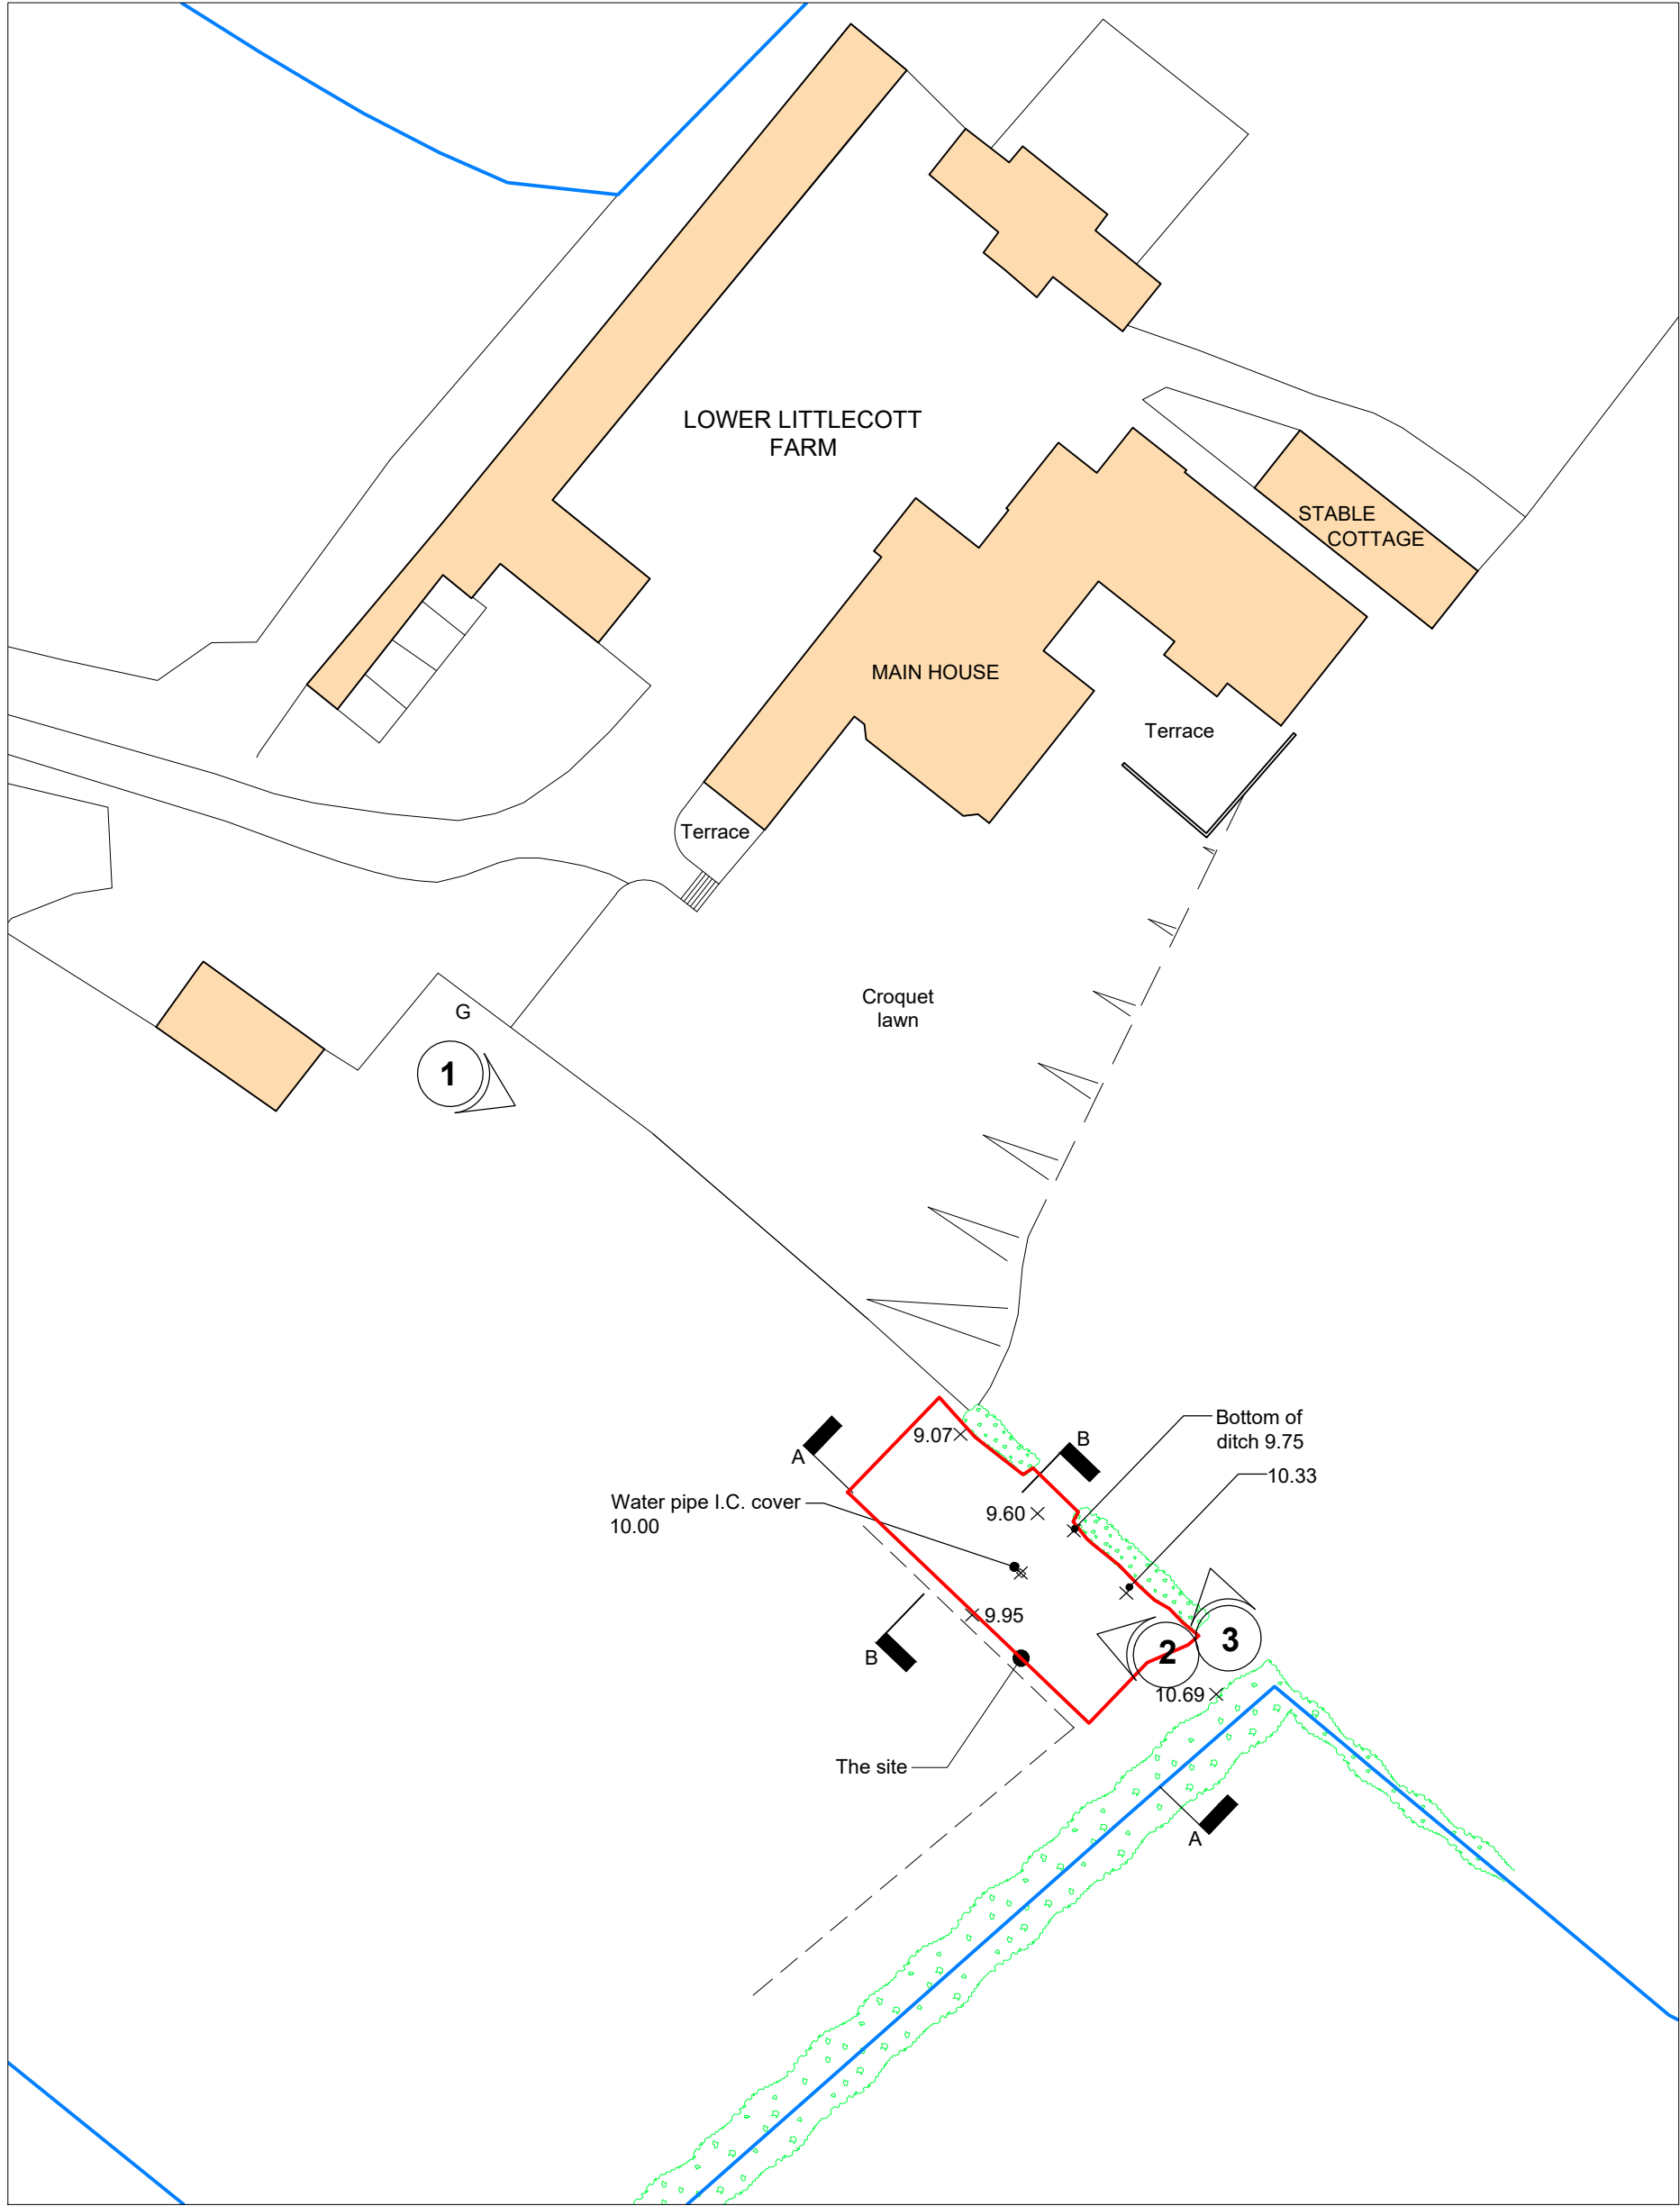


EXISTING
SECTION A-A
Scale 1:100

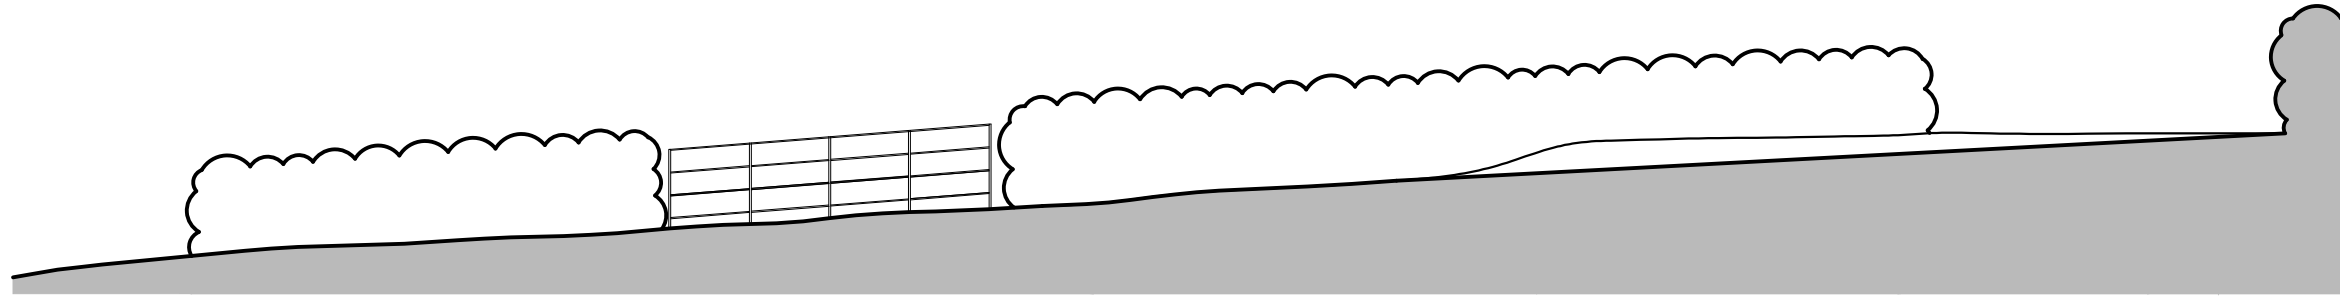




EXISTING
SECTION B-B
Scale 1:100

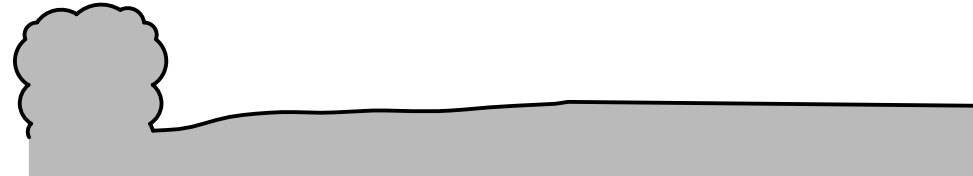

PROPOSED
SECTION A-A
Scale 1:100

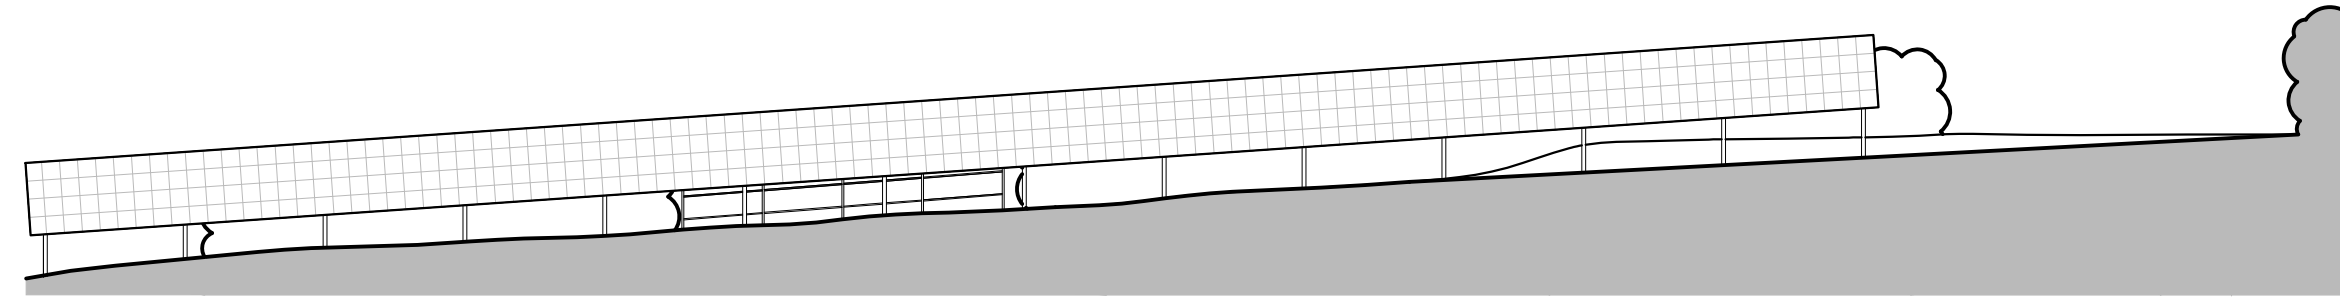



PROPOSED
SECTION B-B
Scale 1:100

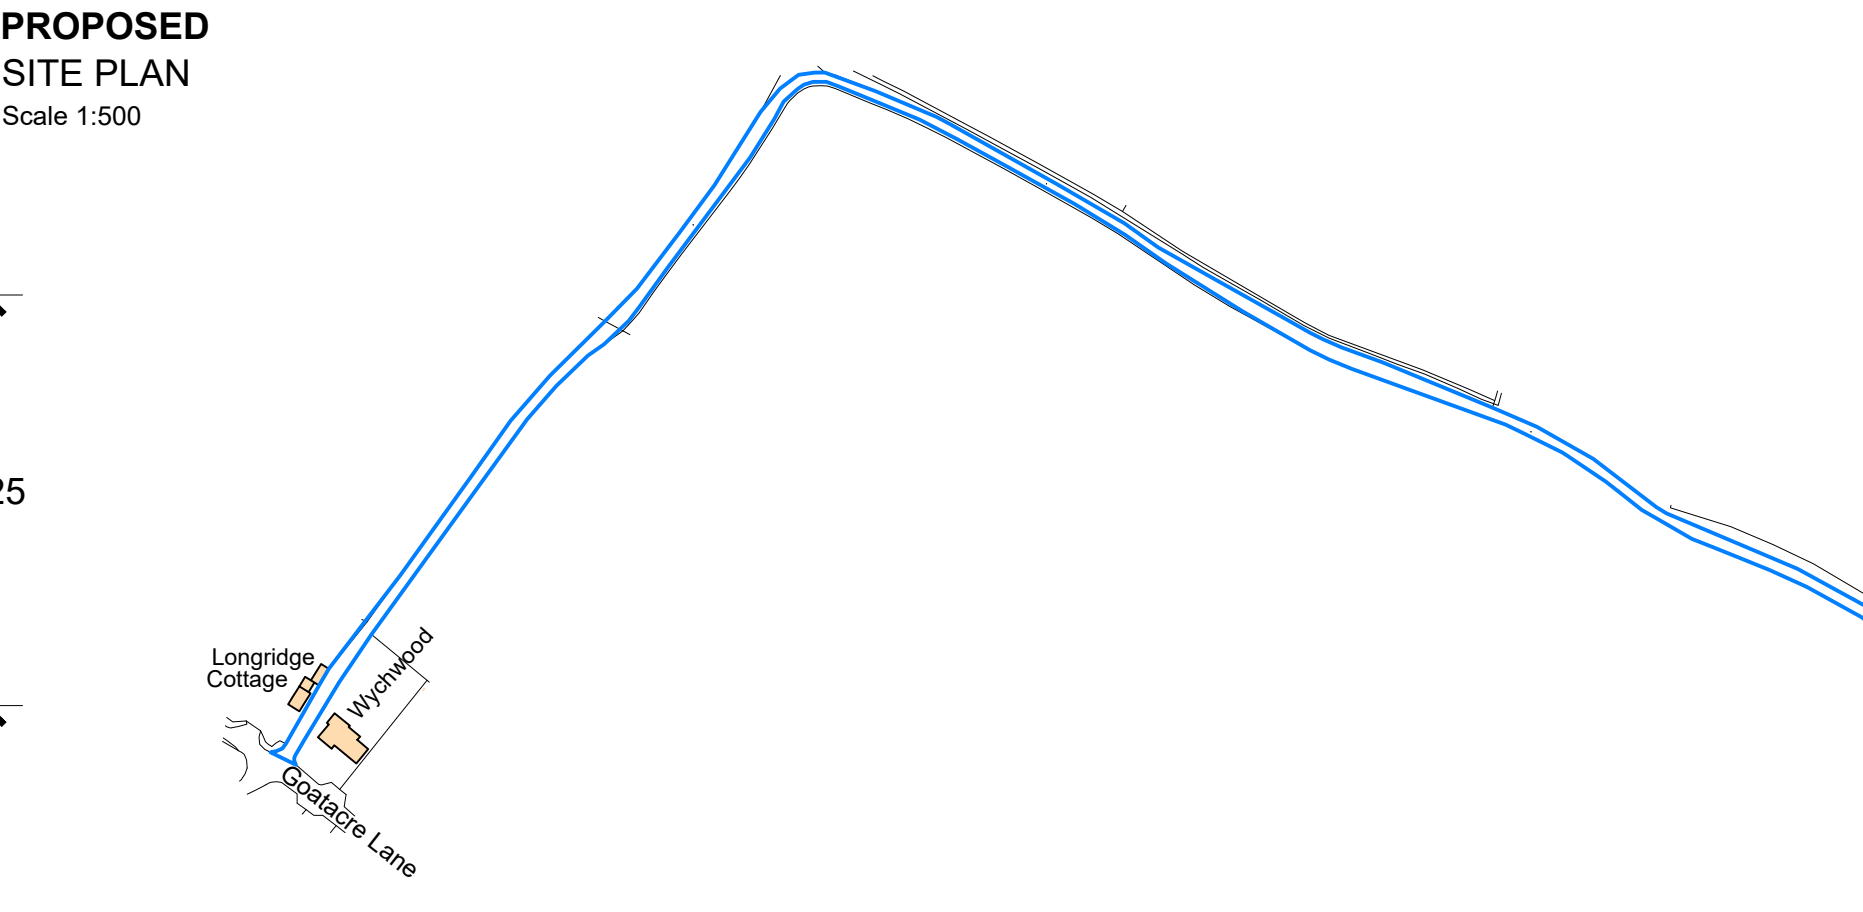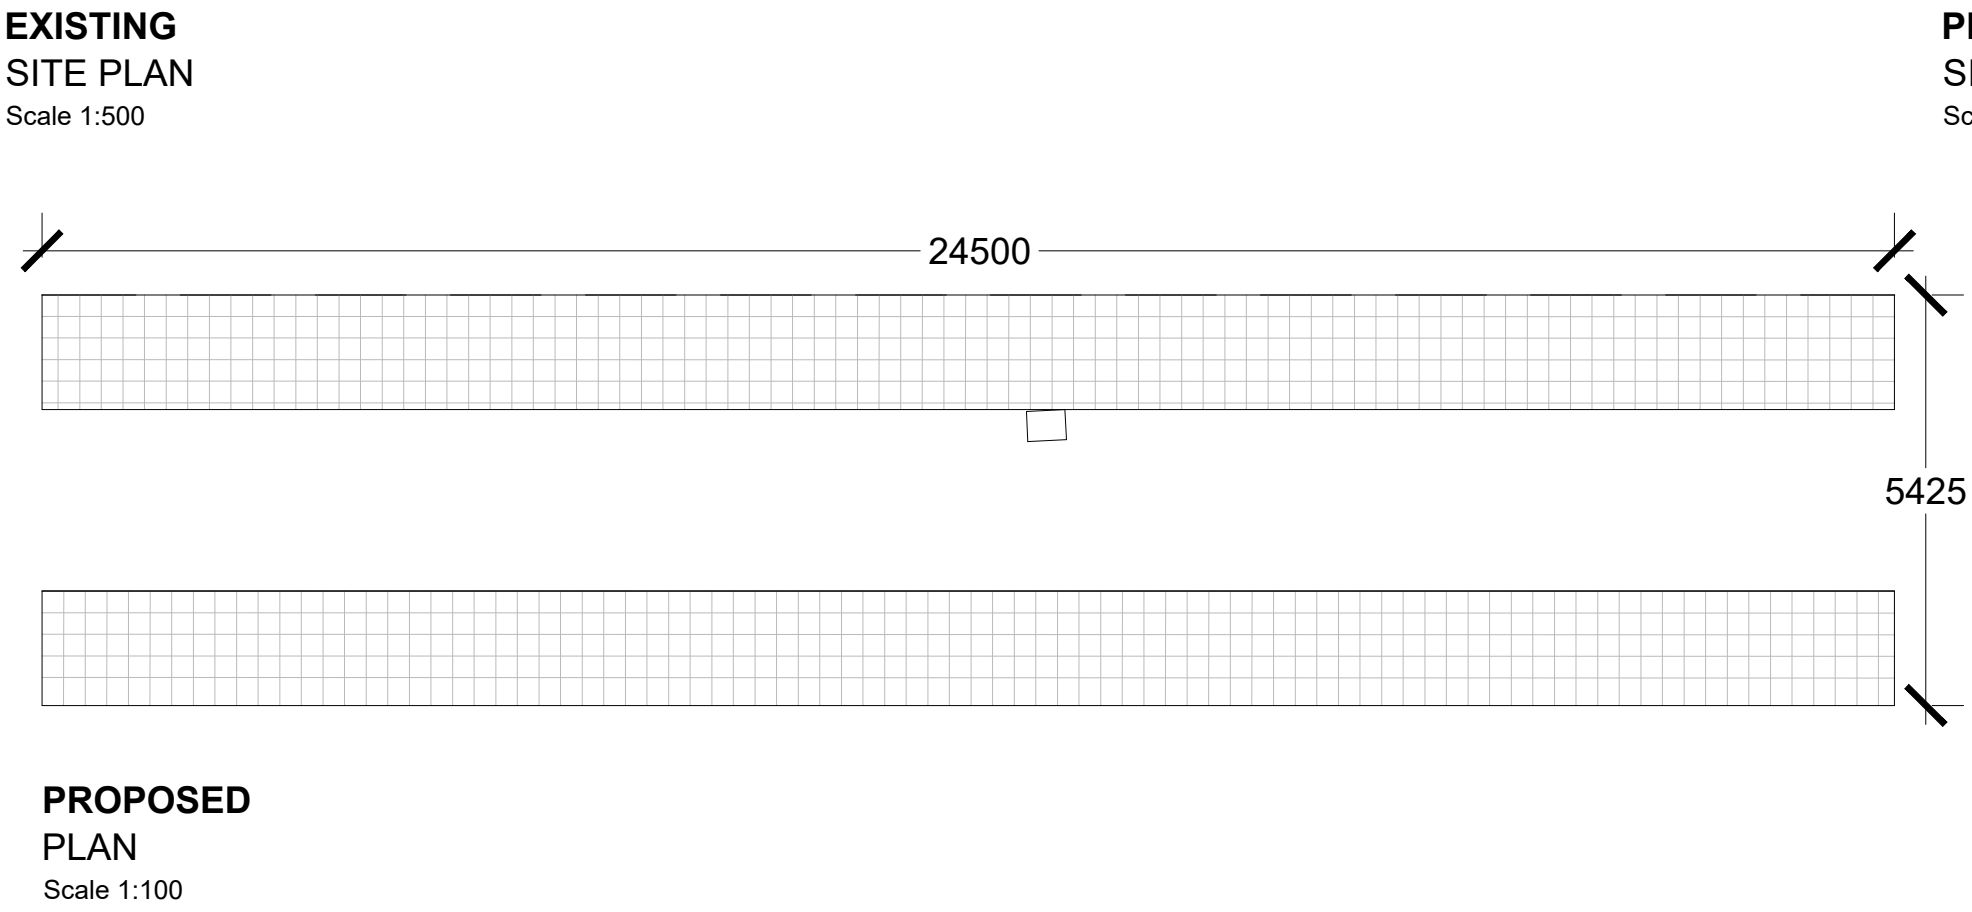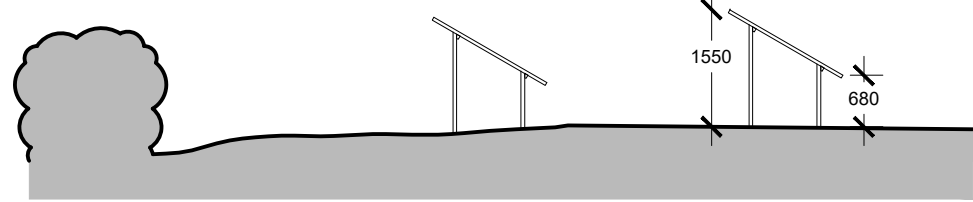

PROPOSED
PLAN
Scale 1:100



Ordnance Survey. (c) Crown Copyright 2025. All rights reserved. Licence number 100022432

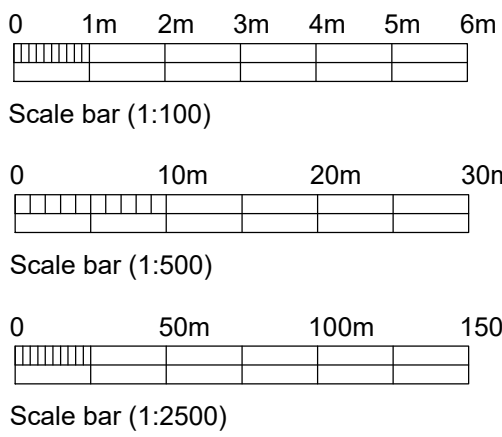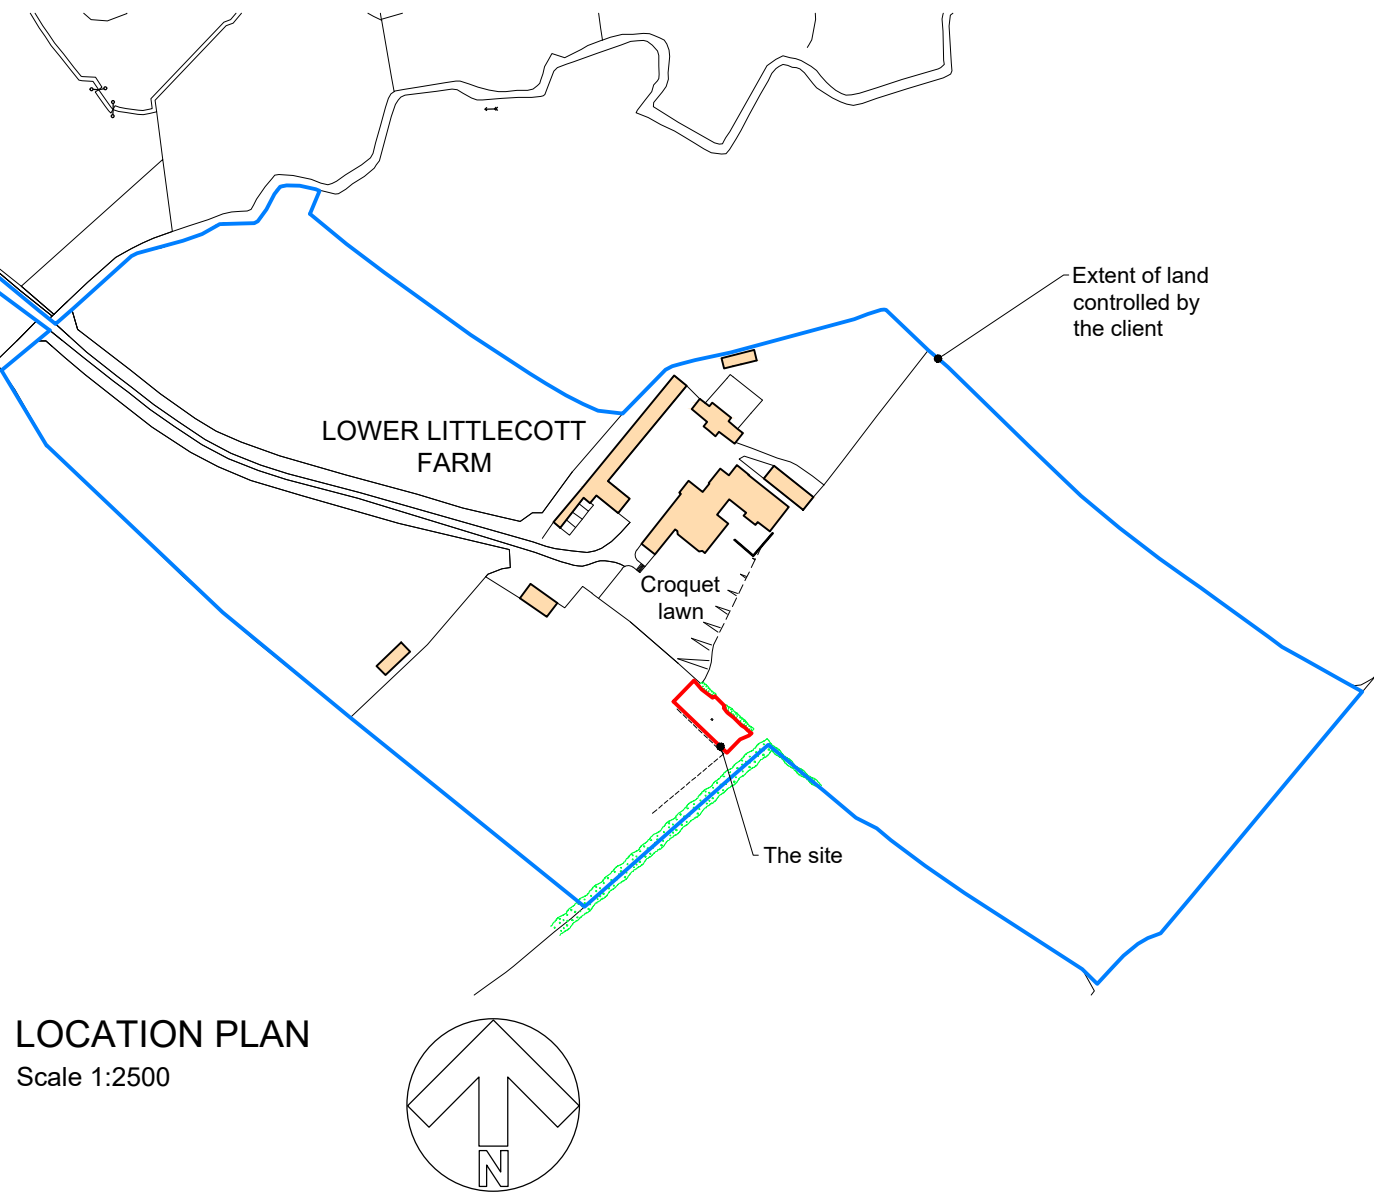

E	03/06/2026	Red/blue line amendments.	JG
D	01/06/2026	Red/blue line amendments.	JG
C	14/04/2026	Planning submission amendments.	JG
B	30/03/2026	Existing Public Rights of Way indicated.	JG
A	04/08/2025	Photos and googlemaps image of public highway added.	JG
Rev.	Date		Init

CLIENT	MR R. CORRIE				
PROJECT	PROPOSED PV PANELS LOWER LITTLECOTT FARM, GOATACRE, CALNE, SN11 9HZ				
DRAWING	LOCATION PLAN AND EXISTING AND PROPOSED PLANS AND SECTIONS				
DRAWN:	JG	Date:	24/07/2025	Scale:	AS STATED @ A1
Drawing number:	4415-01	Rev.	E		
DOLMAN ARCHITECTURAL DESIGNERS BUILDING SURVEYORS COST CONSULTANTS CDM PRINCIPAL DESIGNERS Sussex House Bath Road Devizes Wiltshire SN10 2AF Tel: 01380 729456 Web: www.dolmansurveyors.co.uk Email: info@dolmansurveyors.co.uk					