Professor Shearbomb Ltd.

87 High Street, Hanham, Bristol, BS15 3QG

E: phil.johnson@shearbomb.com T: 07792173372

Bishopdown Tree Location Plan

SCALE :	DATE :	N
1 : 1750 @ A4	23/03/2026	
MAP FILENAME : Bishopdown Tree Location Plan v1		

Map data shown may contain Ordnance Survey ® products supplied by Pear Technology Services Ltd; Email: info@peartechnology.co.uk
© Crown Copyright and database rights from date shown above
Ordnance Survey ® licence number AC0000822731

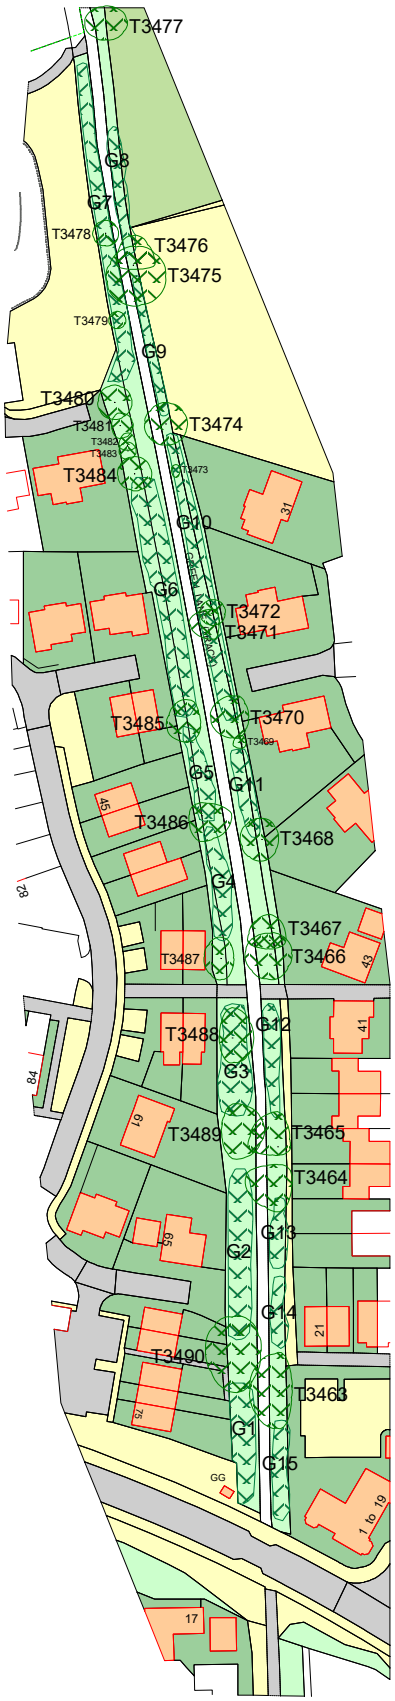

Road
Buildings
Tree Groups
Individual Trees

© Crown copyright and database rights 2026. Ordnance Survey AC0000822731.