


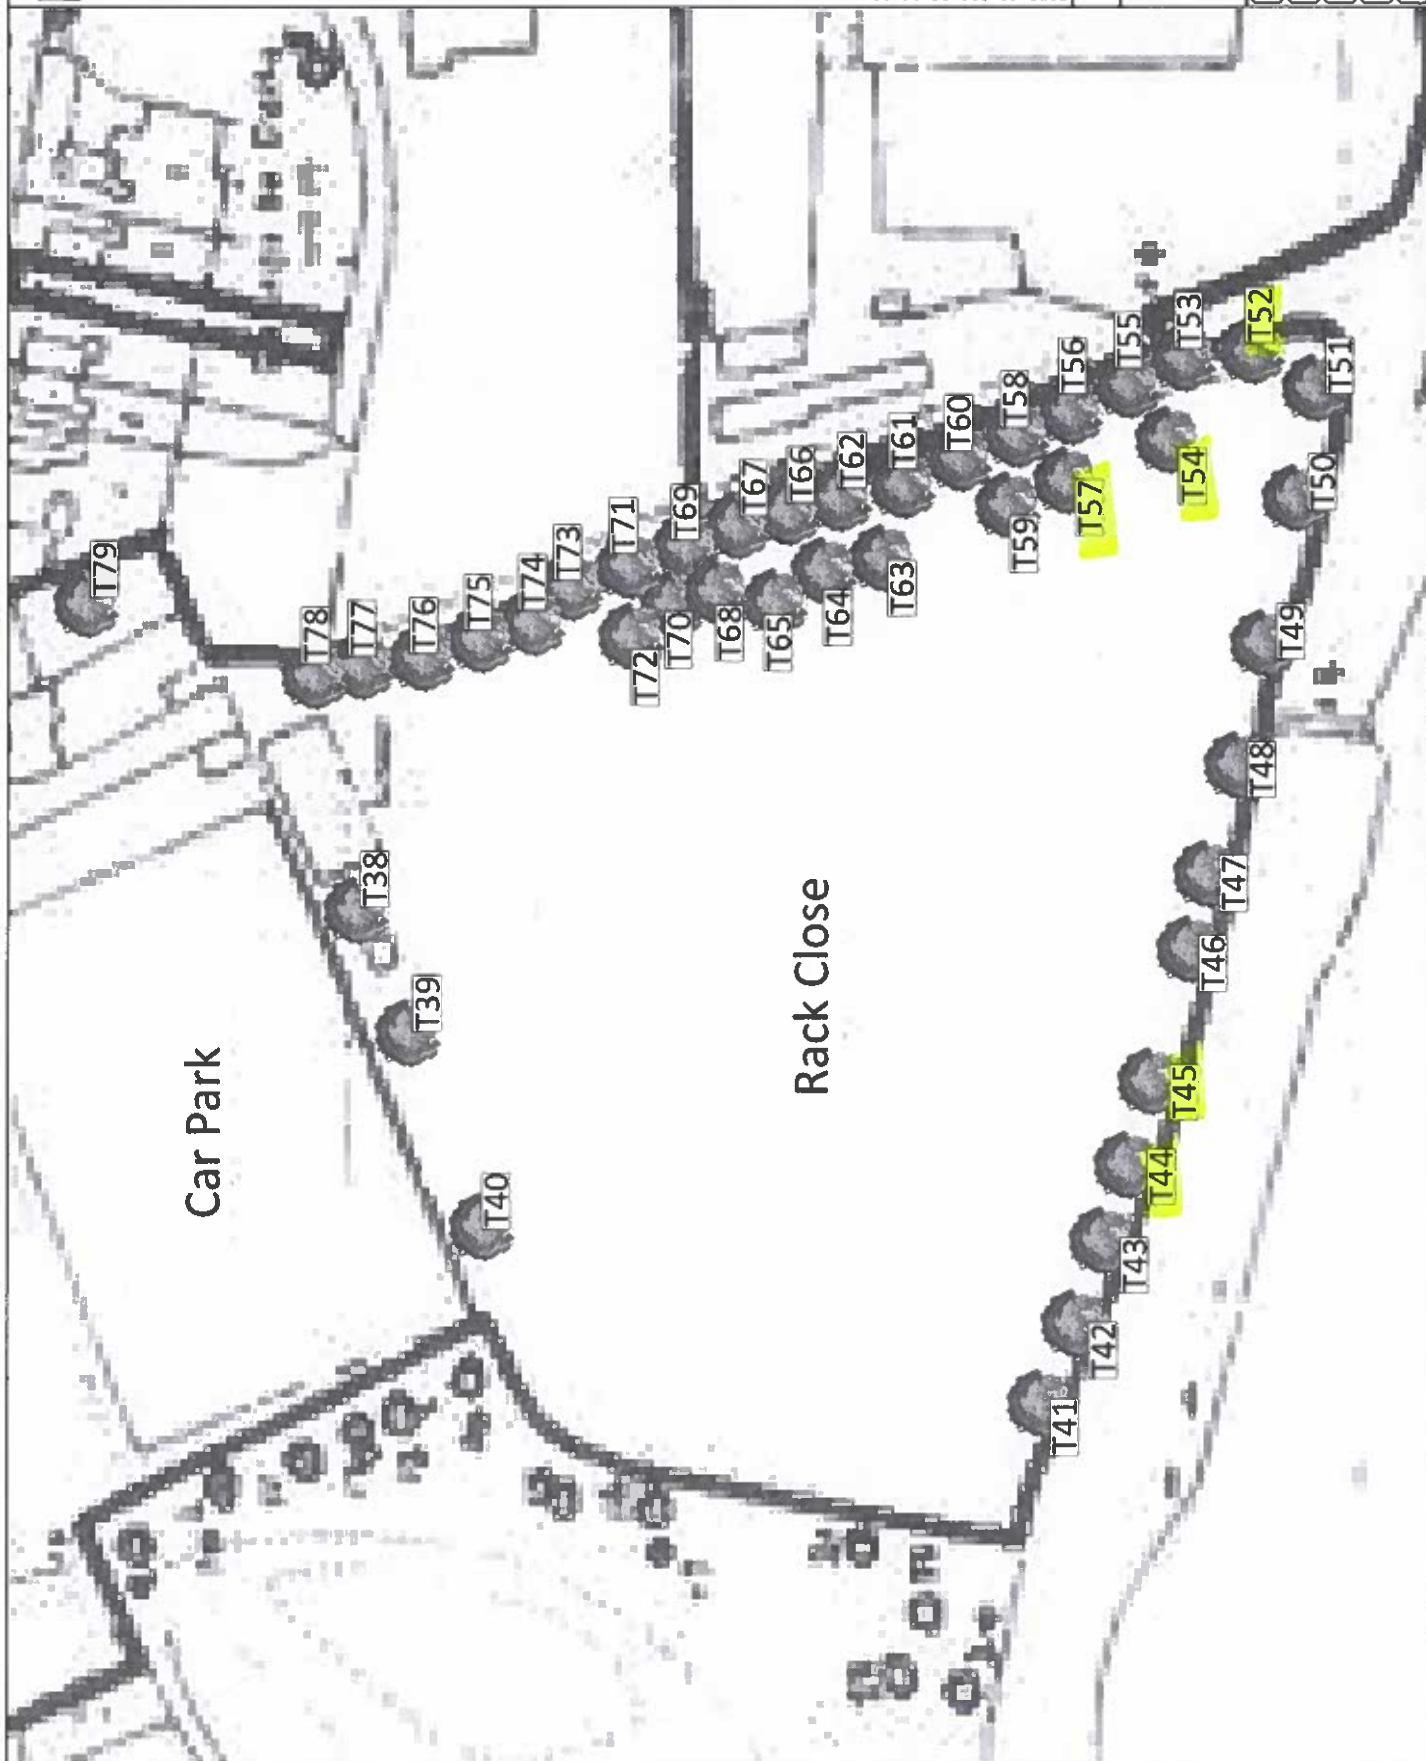

Rack Close

Car Park

WHLandscape

Sandcliffe House, Northgate Street,
Dezites, Walsire SN10 1JT

Tel: 01380 727539 E: info@wntlandscape.co.uk

1998

Property:
Rack Close (Tree Condition Report)

On behalf of:

On behalf of,
Salisbury Cathedral Chapter

Tree Location Plan

Drawing Number:
ARB-2157-02

Scanned with
CamScanner

Scale.
Not to scale