


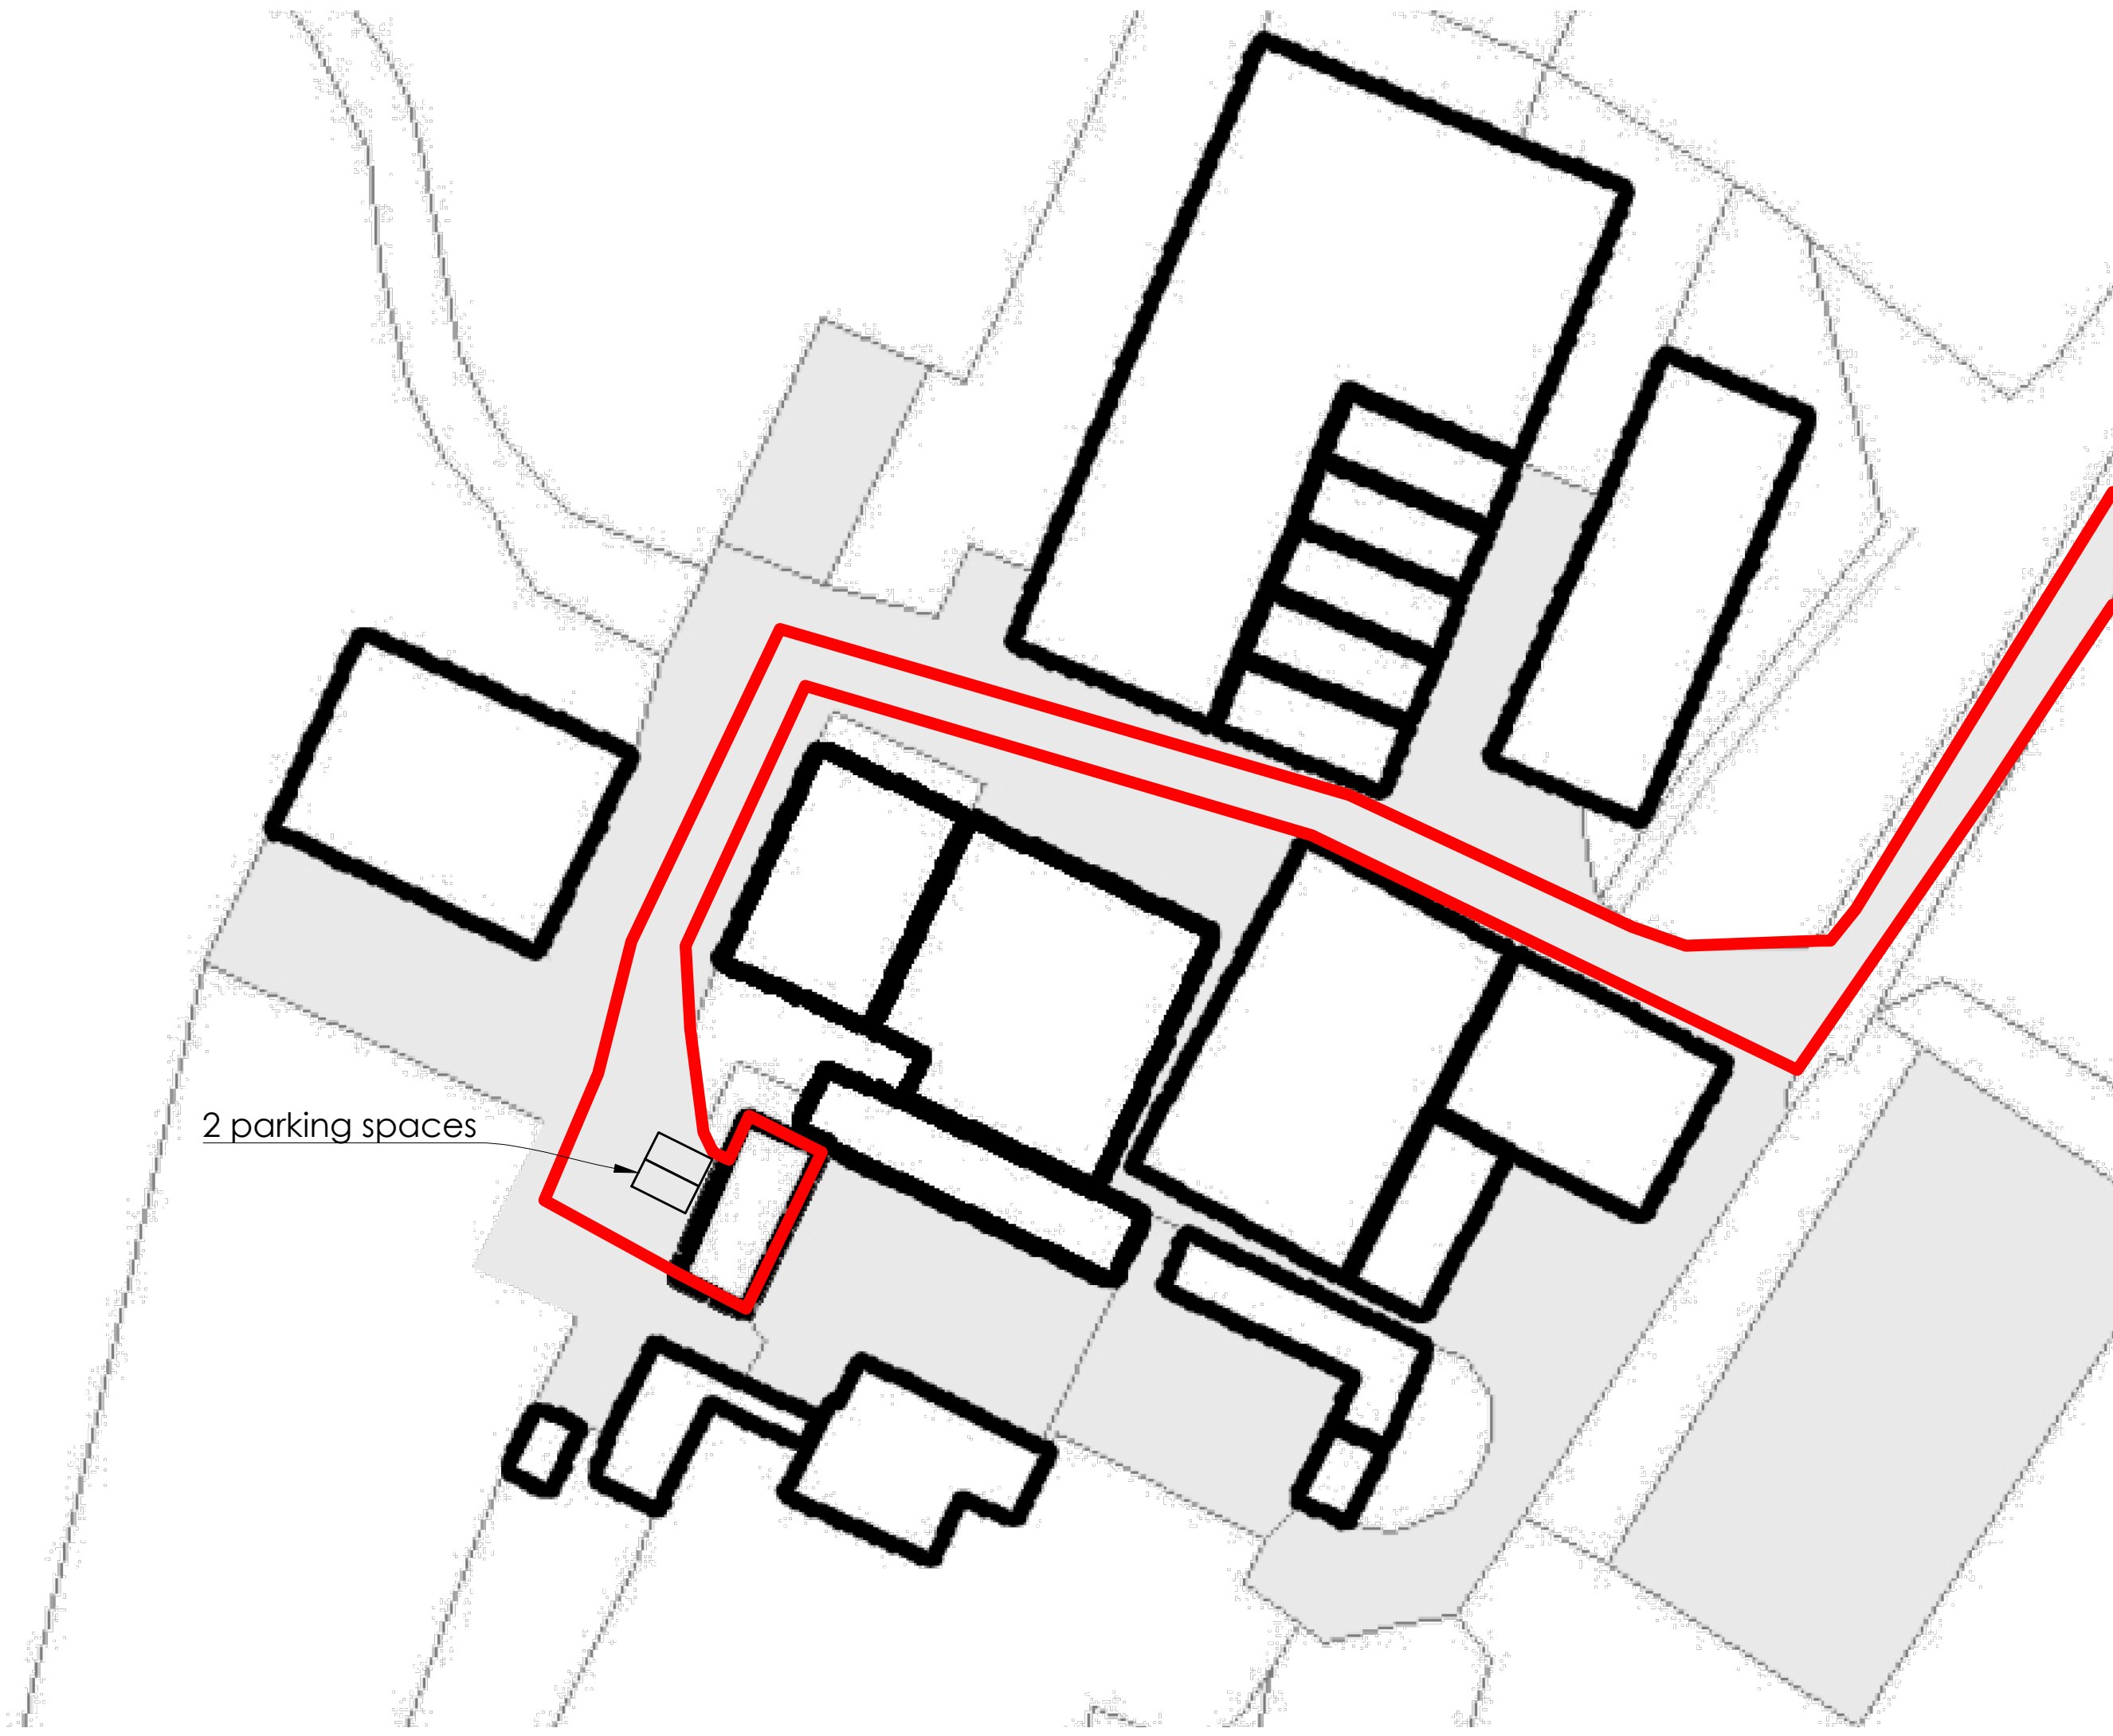

2 parking spaces

Smithwick Farm Cottage
02.07.06

Site Plan 1:500 A3

