



INITIALS
MMMM .18

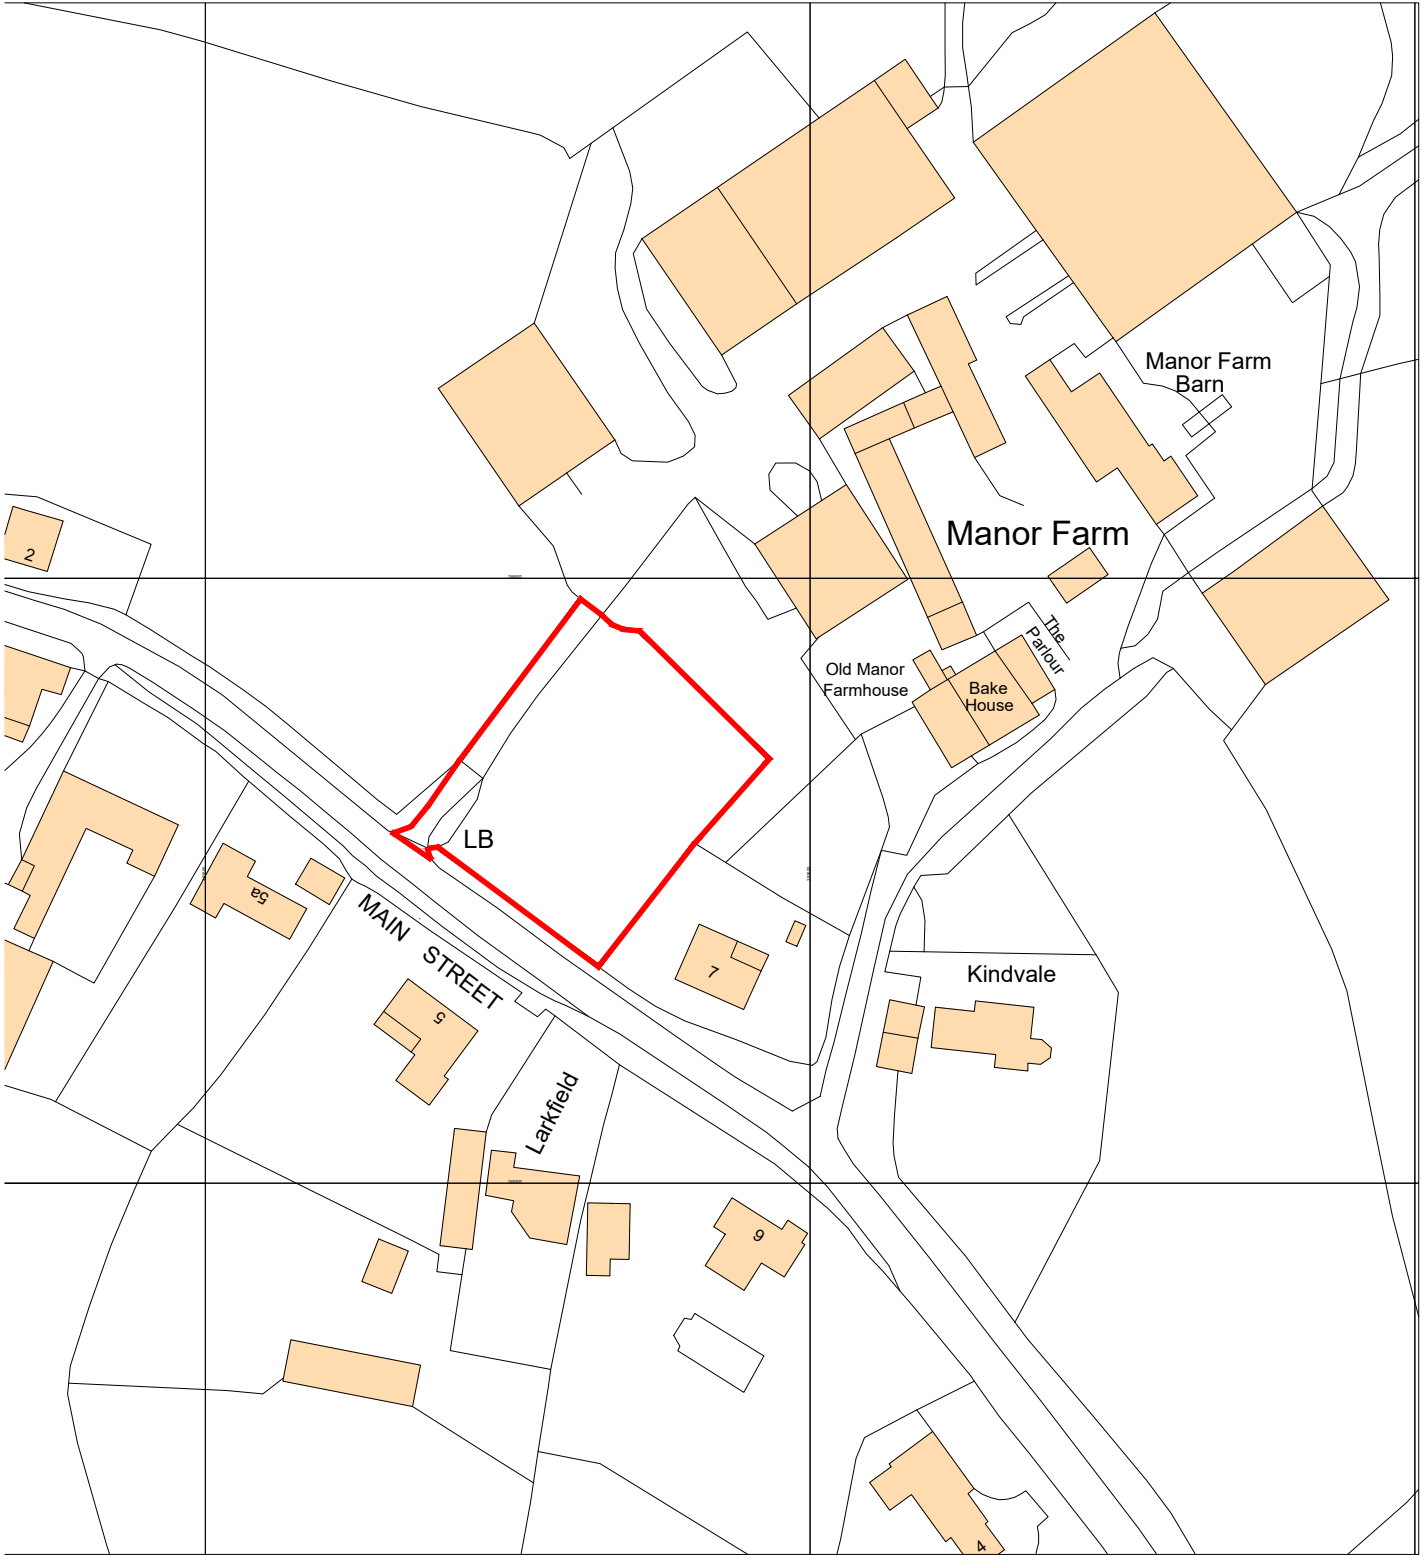

Ordnance Survey, (c) Crown Copyright 2025. All rights reserved. Licence number 100022432

SITE LOCATION PLAN
SCALE 1:1250

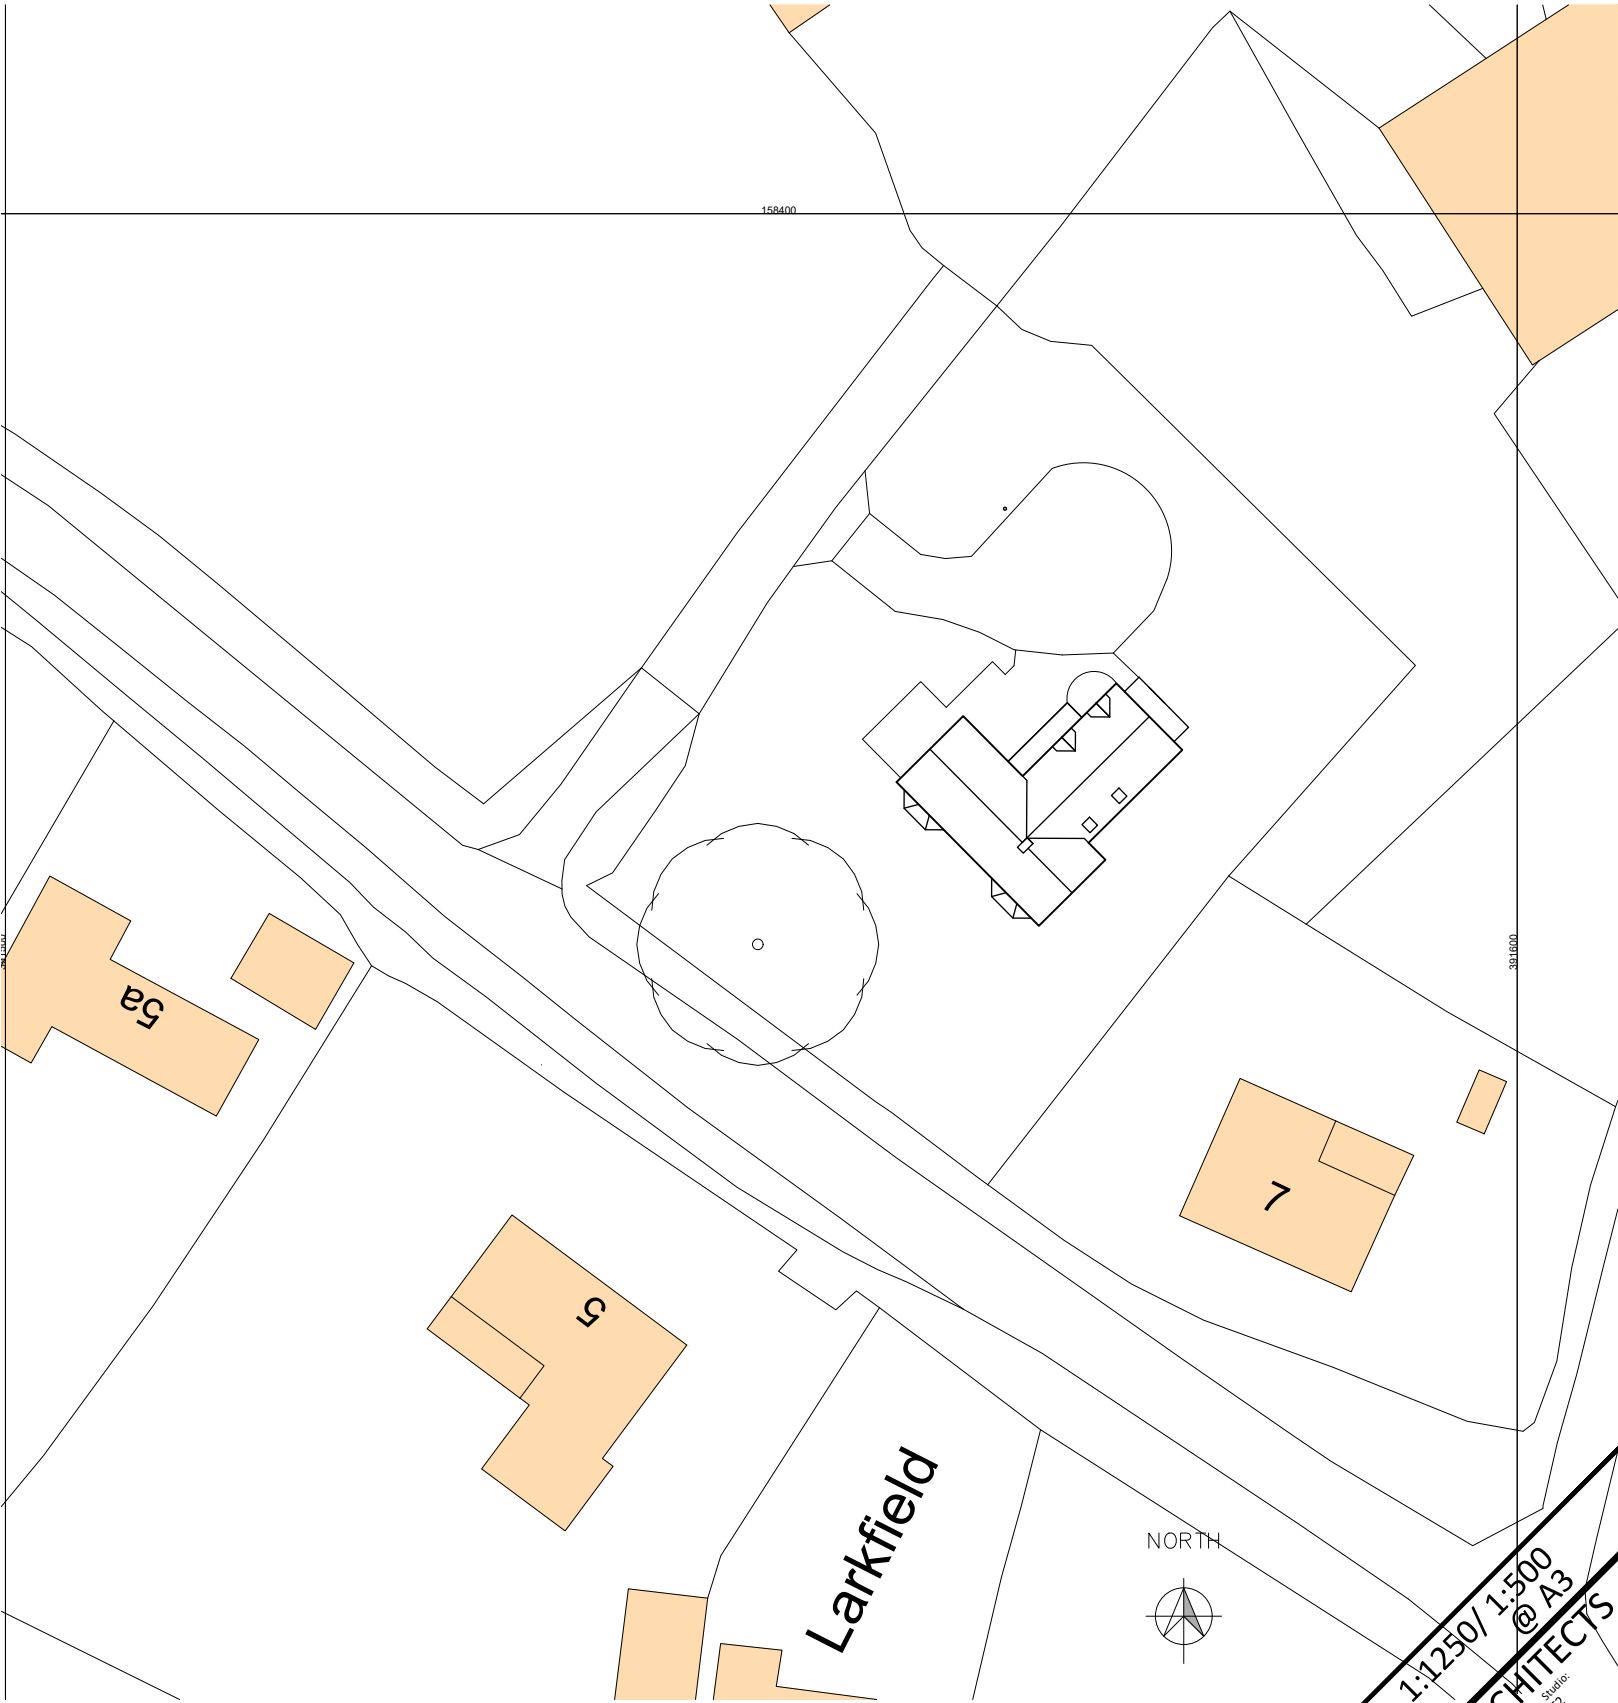

BLOCK PLAN
SCALE 1:500

PROJECT
Proposed dwelling at Manor Farm, Keevil. BA14 6LU

REVISION	DATE	AMENDMENTS
0	10	20
10	20	30
20	30	40
30	40	50m
40	50m	0
50m	0	10
0	10	20
10	20	25m
20	25m	0
25m	0	1:500

SITE LOCATION & BLOCK PLAN
MATHEWSON WATERS ARCHITECTS
1:1250/ 1:500 @ A3
enquiries@mw-architects.co.uk
01488 73331
www.mw-architects.co.uk
The Old Surgery
Crowle Road · Lambourn
Berkshire · RG17 8NR
01488 73331
enquiries@mw-architects.co.uk
01488 73331
www.mw-architects.co.uk
25002-100-C

ALL FIGURED DIMENSIONS ARE TO BE TAKEN IN PREFERENCE TO SCALED DIMENSIONS AND ANY INACCURACIES ARE TO BE REPORTED TO THE ARCHITECT. DIMENSIONS TO BE CHECKED ON SITE BEFORE ANY WORK IS PUT IN HAND OR PREFABRICATED. COPYRIGHT OF THIS DRAWING IS RETAINED BY THE ARCHITECT AND IT MUST NOT BE REPRODUCED WITHOUT THEIR WRITTEN CONSENT.