




Perspective Street Scene Wide - Point Cloud

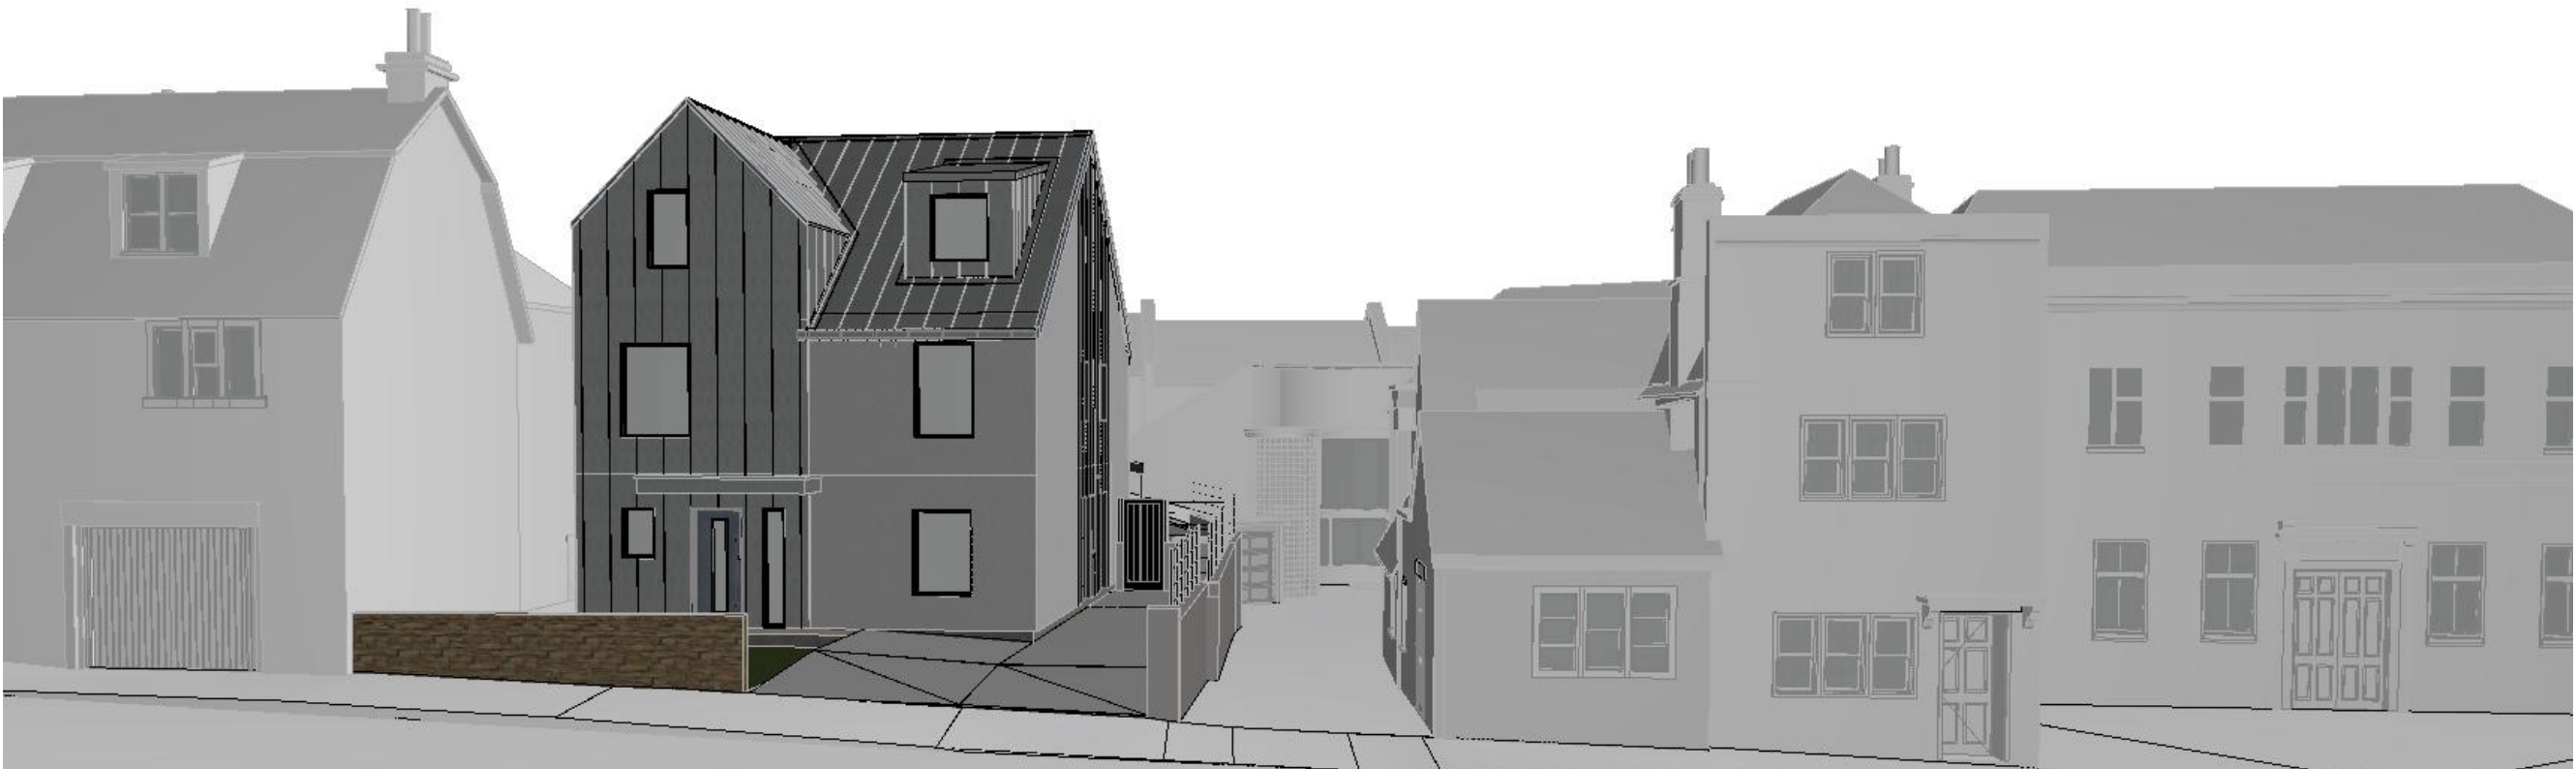

Perspective Street Scene Wide - Proposed

RevID	ChID	Change Name	Date

**0562 36 Gladstone Road,
Chippenham, SN15 3DQ
Greg and Karen Heath**

**Proposed Perspectives
@A3**

**Drg No:0562.02 D.11 Rev:
File:0562-29-PL01-260626.pln
06/07/2026**

Jacques Partnership
Architecture and Planning

Studio 5, Fosse Farm Barns
Nettleton
Chippenham
Wilts SN14 7NJ
01249 783533