


6 MADGINS LANE, KEEVIL

3RD JULY 2026

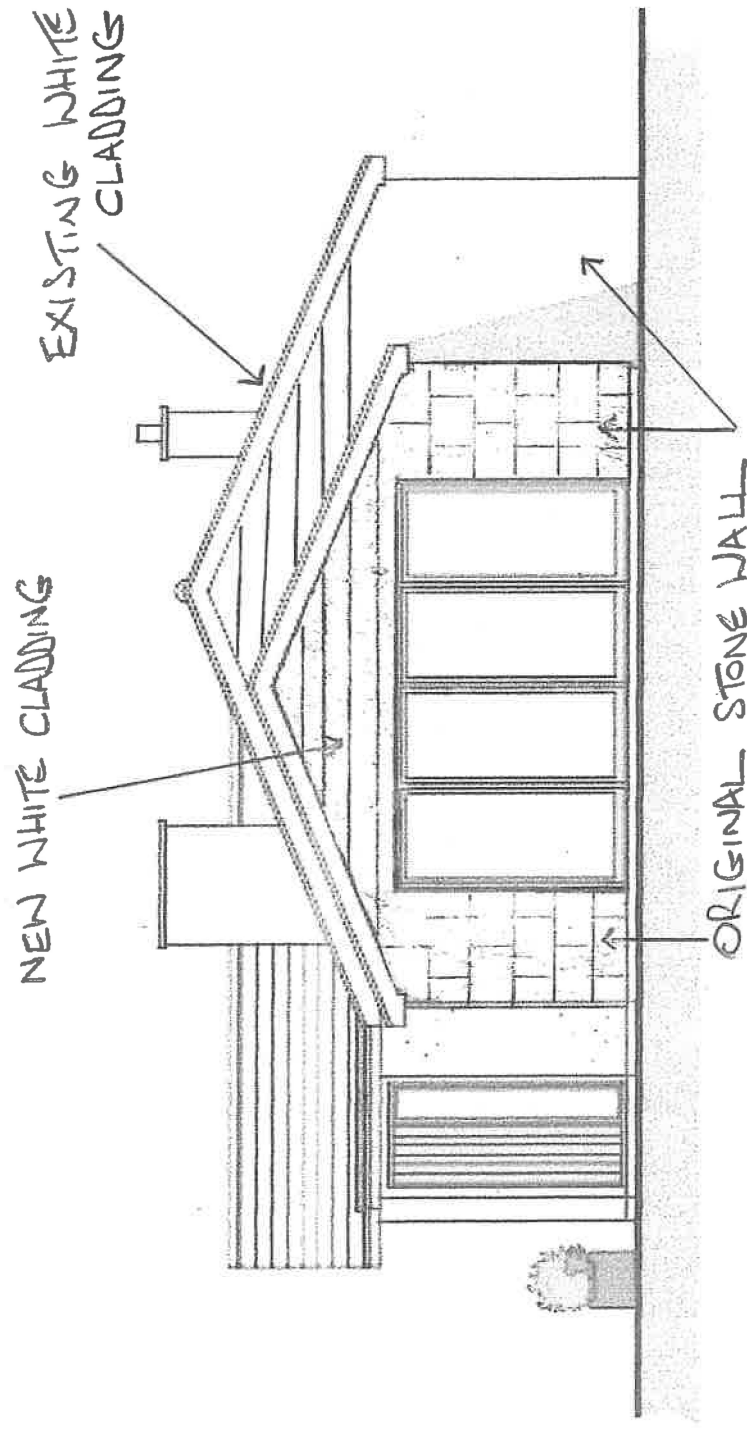

East Elevation 1:100

PL/2026/03142