Scale 1:100

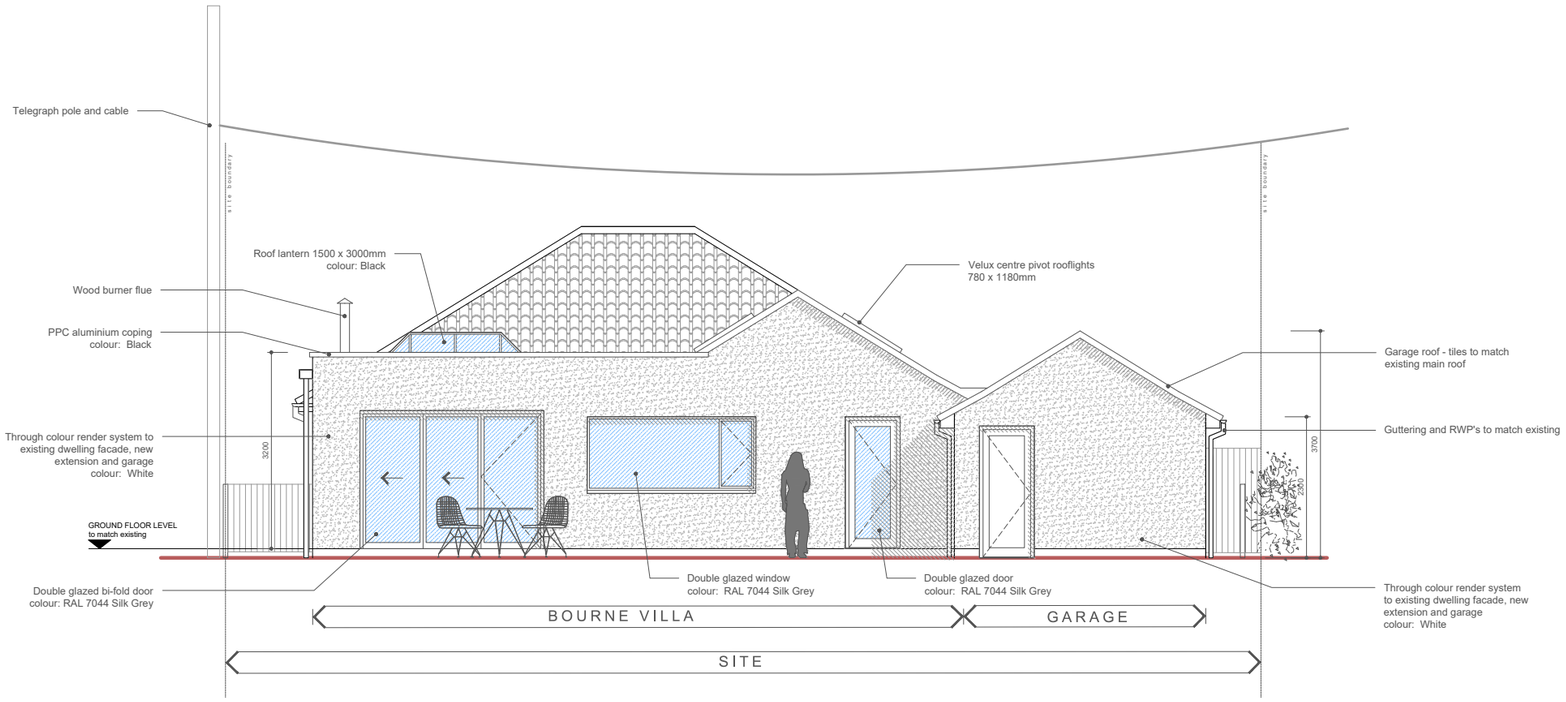


proposed rear elevation - north (rear)

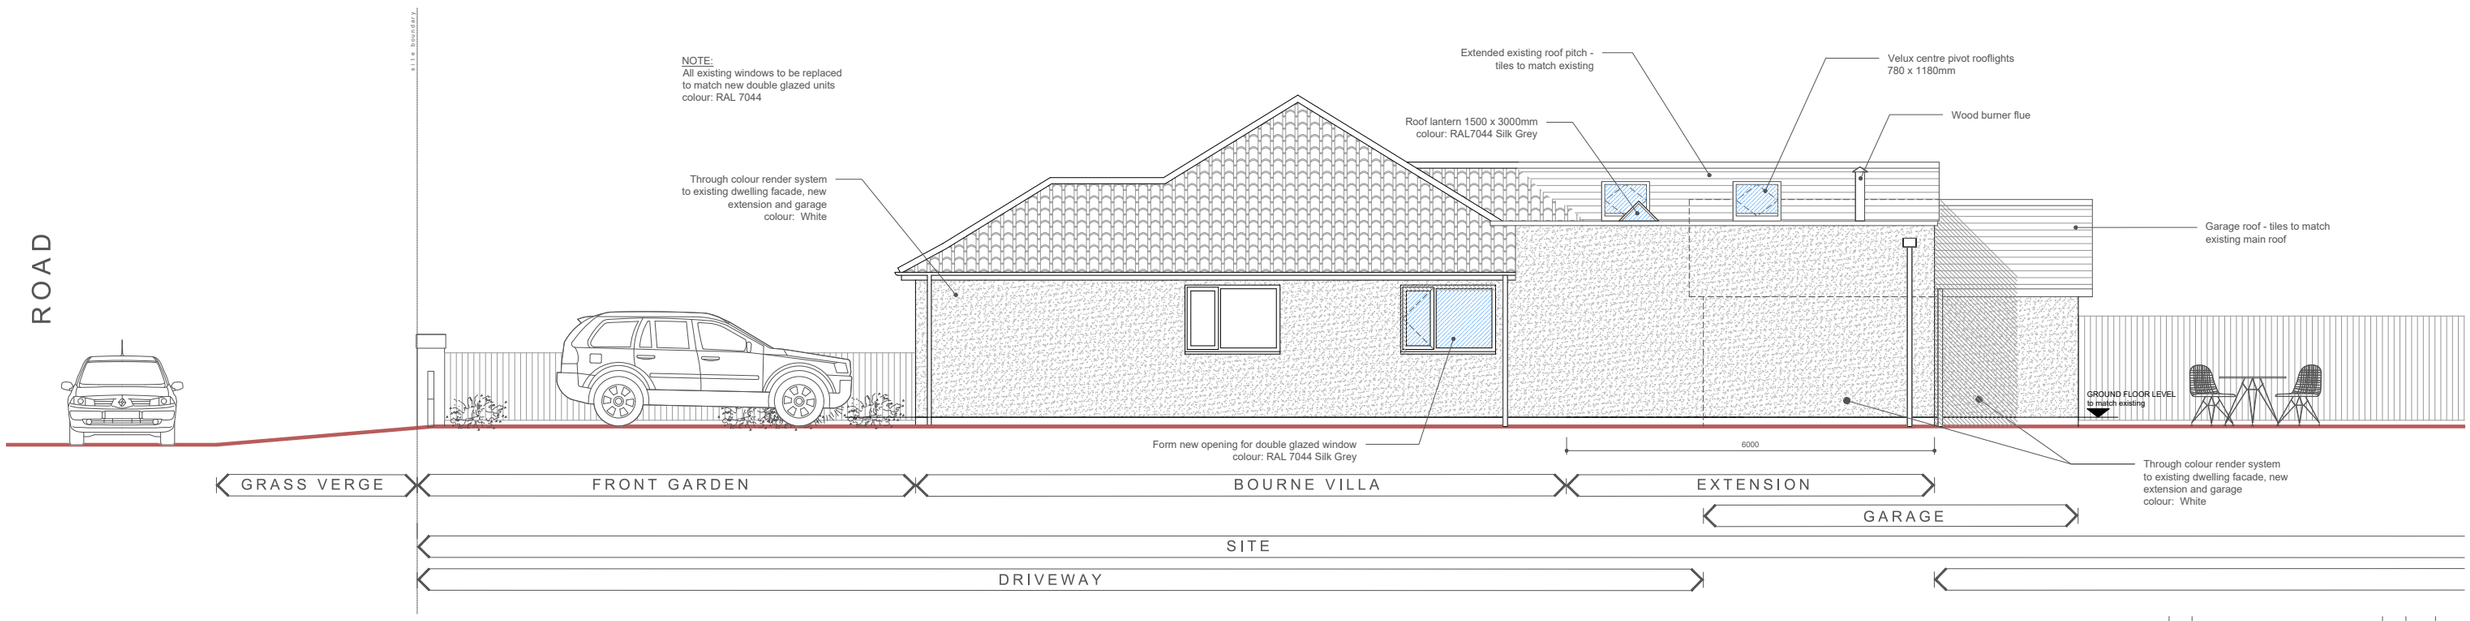


proposed side elevation - east

| Rev | Amendments | By | Chkd | Date |
|---|---|---|---|---|
| | | | | |

| Project | Drawing Title | Drawing Status | Scale | Drawn by | Date | Drawing No. | Revision |
|---|---|---|---|---|---|---|---|
| Bourne Villa, Littleworth, Pewsey SN9 5LF | Proposed Elevations (north & east) | PLANNING | 1:100 @ A3 | JB | June 2026 | PL_25 | - |

Do not scale from this drawing except for Planning Application purposes.
All dimensions must be verified on site prior to construction.
This drawing is copyright.