

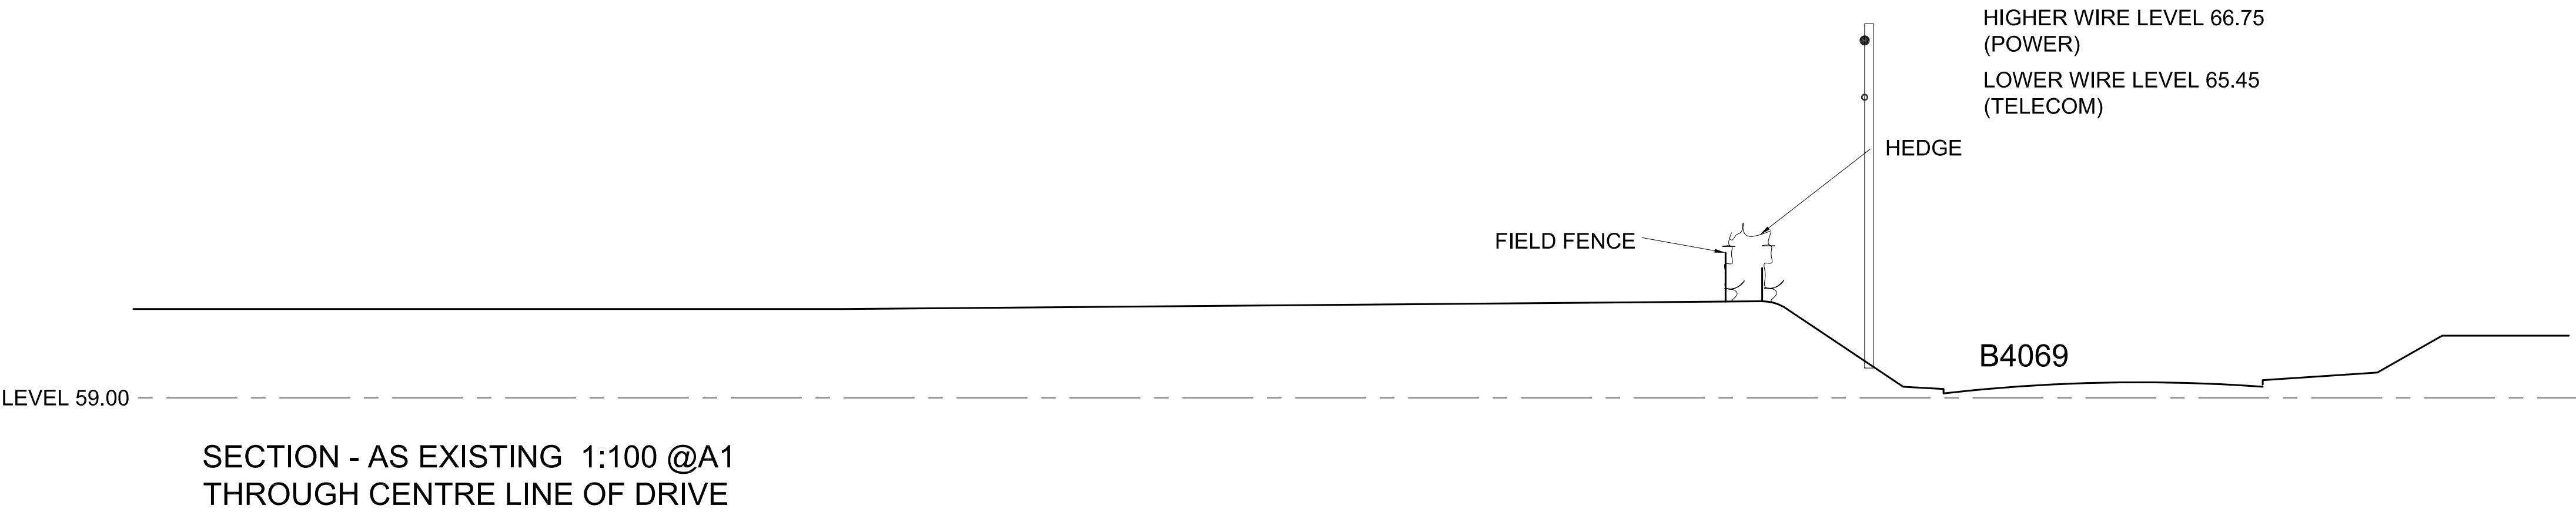


NOTES:  
A. DO NOT SCALE FROM THIS DRAWING. EXCEPT FOR PLANNING PURPOSES.  
B. USE GIVEN DIMENSIONS ONLY. ALL DIMENSIONS TO BE SITE CHECKED AND AGREED WITH CLIENT.  
C. SETTING OUT TO BE AGREED WITH CLIENT PRIOR TO WORK STARTING ON SITE.  
D. MATERIALS TO BE AGREED AND APPROVED BY CLIENT.  
E. IT'S IMPORTANT THAT ALL NECESSARY PLANNING AND BUILDING REGULATION APPROVALS ARE IN PLACE AND CONDITIONS ATTACHED TO THE APPROVALS HAVE BEEN ADHERED TO.  
F. ALL MATERIALS USED FOLLOW ALL HEALTH AND SAFETY AND INSTALLATION INSTRUCTIONS.  
G. WHEN ORDERING FIXTURES AND FITTINGS USE AS BUILT SITE MEASURED SIZES ONLY.  
H. IT'S IMPORTANT TO NOTIFY BUILDING CONTROL OFFICES AT ALL RELEVANT STAGES AND ALLOW FOR ADEQUATE TIME FOR INSPECTION BY THE BCO.

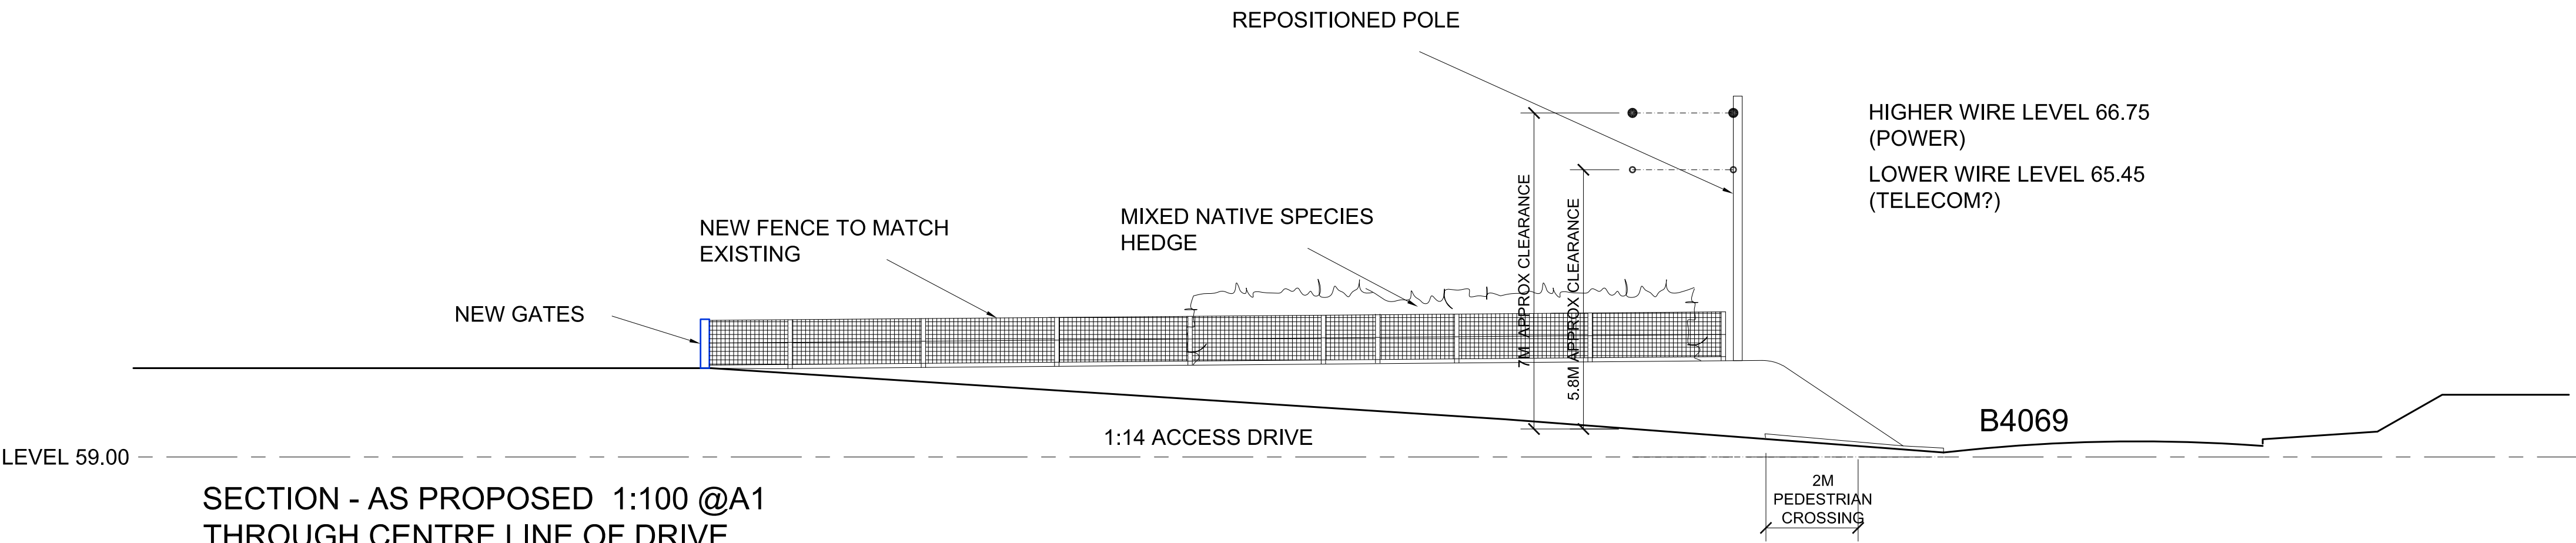

HEIGHT DATA PROVIDED BY TOPOGRAPHICAL SURVEY SUPPLIED BY THE MAPPING CO. (UK) LTD

FOR PLANNING APPROVAL

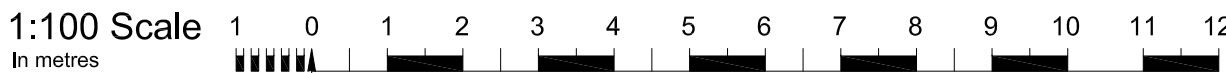

REVISIONS (up to the last 4 revisions shown only)

|                                                     |          |   |  |
|-----------------------------------------------------|----------|---|--|
| TITLE:<br>New Access to<br>Gate Farm, Sutton Benger |          | HALZAC DESIGN LTD<br>ARCHITECTURAL DESIGN AND TECHNICAL SERVICES<br>e: colin@halzacdesign.com w: halzacdesign.com<br>t: 01793 951631 m: 07801 070166 |  |
| DRAWING:<br>Site Sections                           |          | JOB NUMBER: DWG NUMBER: REV:   |  |
| SCALE: @ A1<br>1:100                                |          | 21-229 / PL25   |  |
| DRAWN:<br>CR                                        | CHECKED: | DATE:<br>Feb'22   |  |