



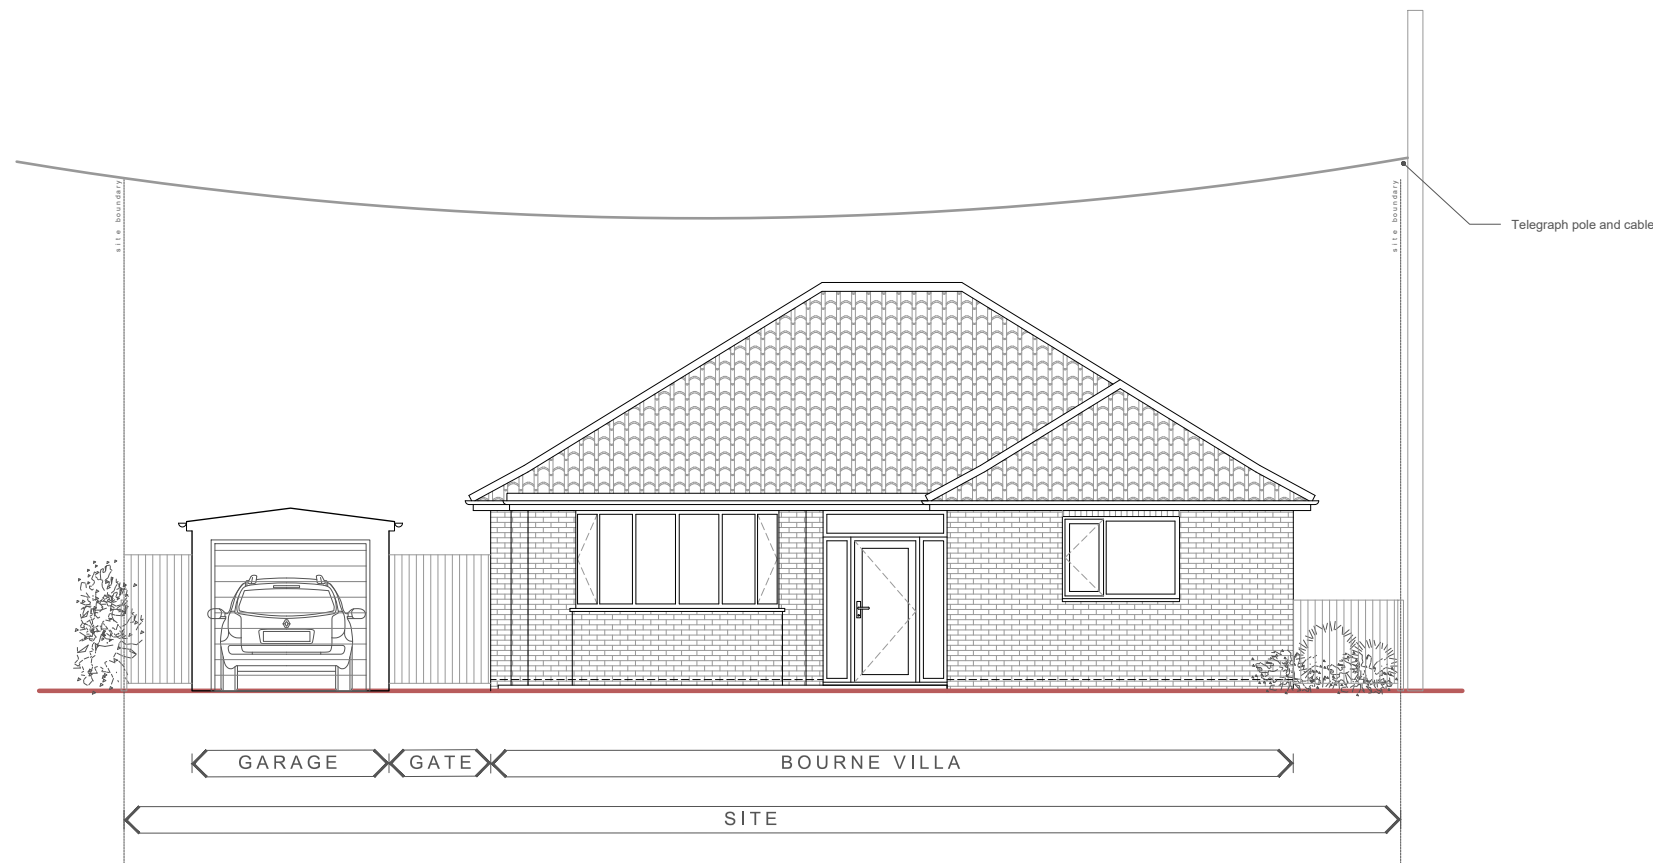

existing front elevation - south

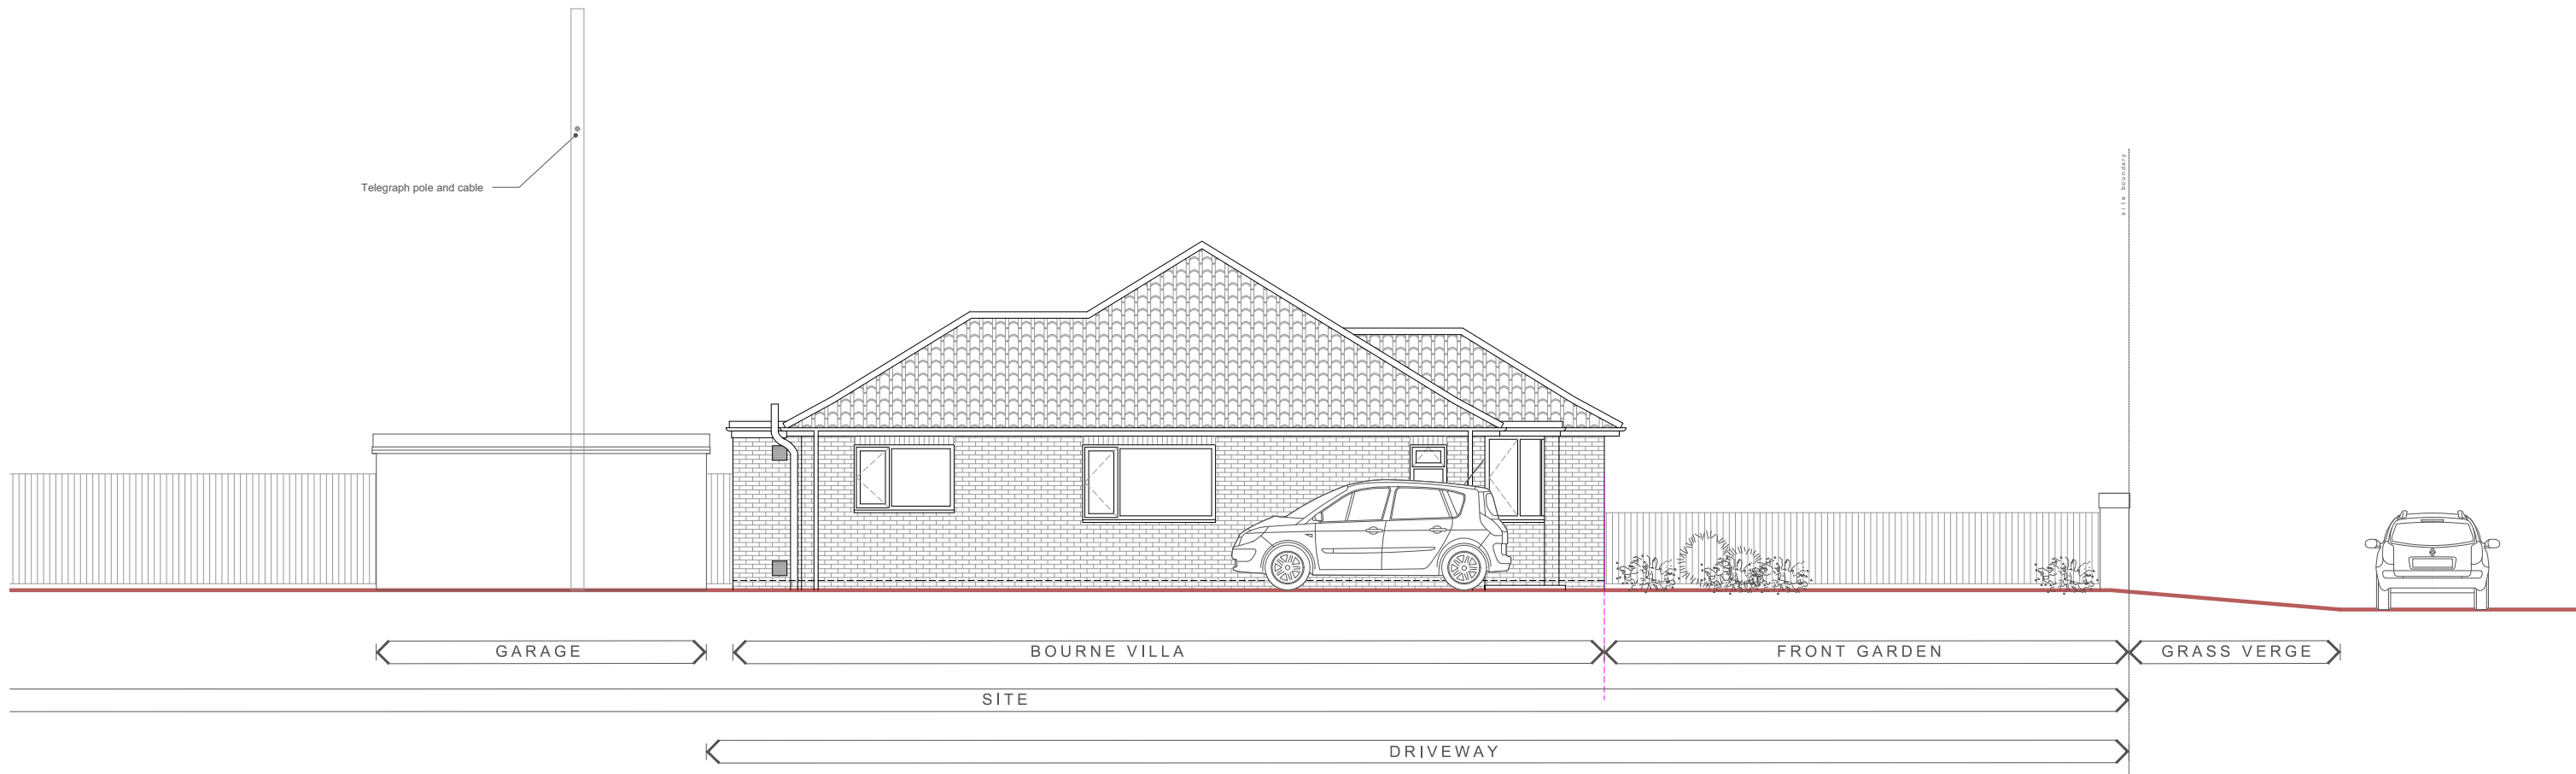

existing side elevation - west