



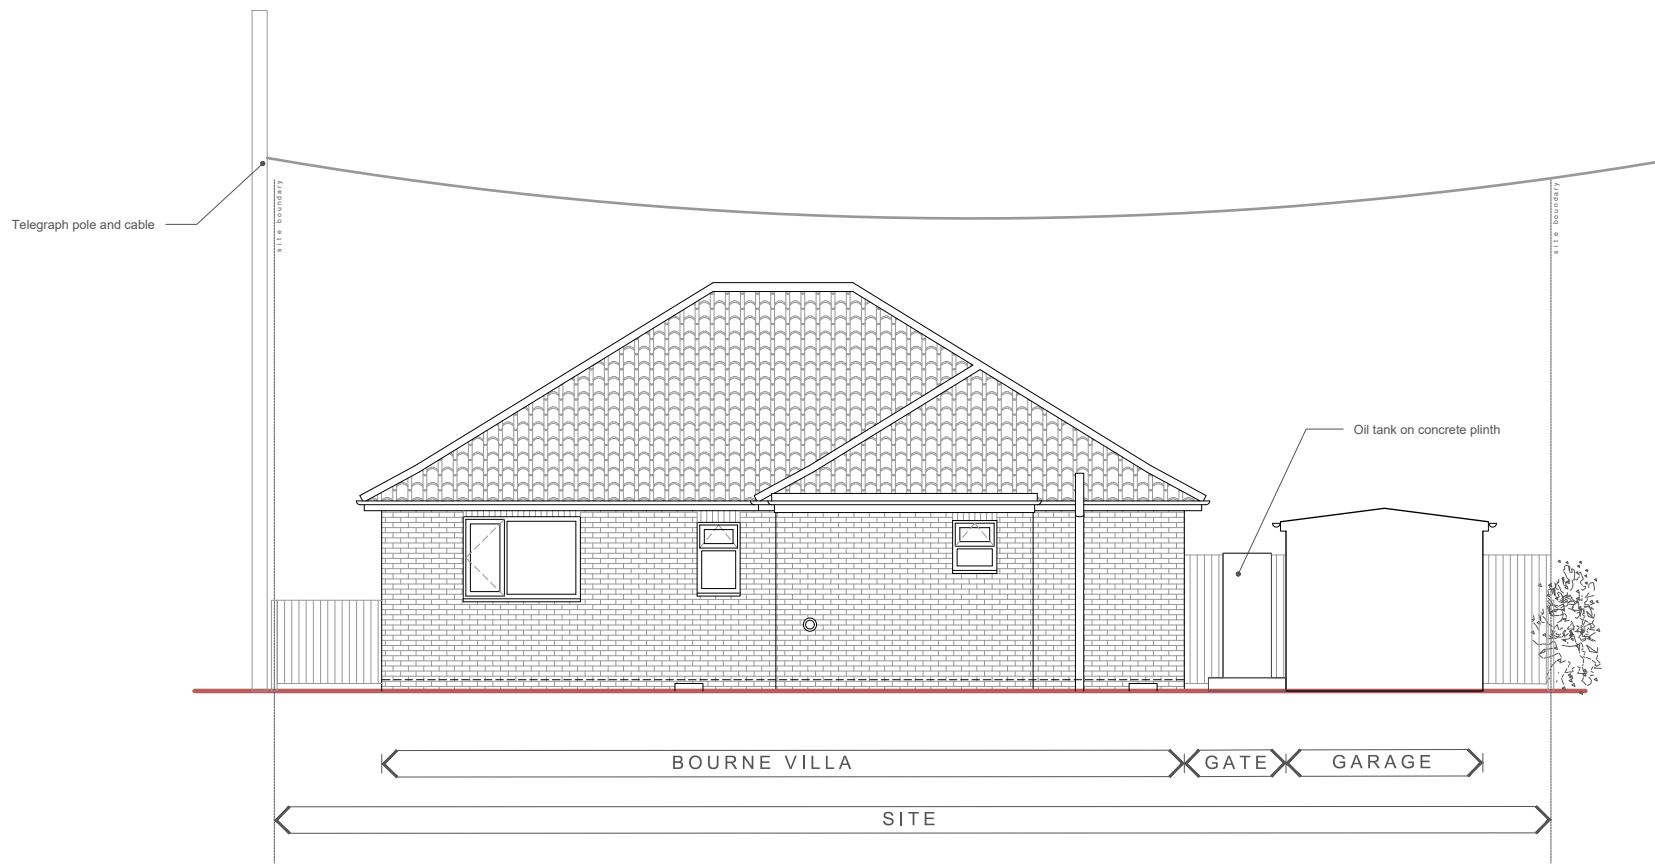

existing rear elevation - north

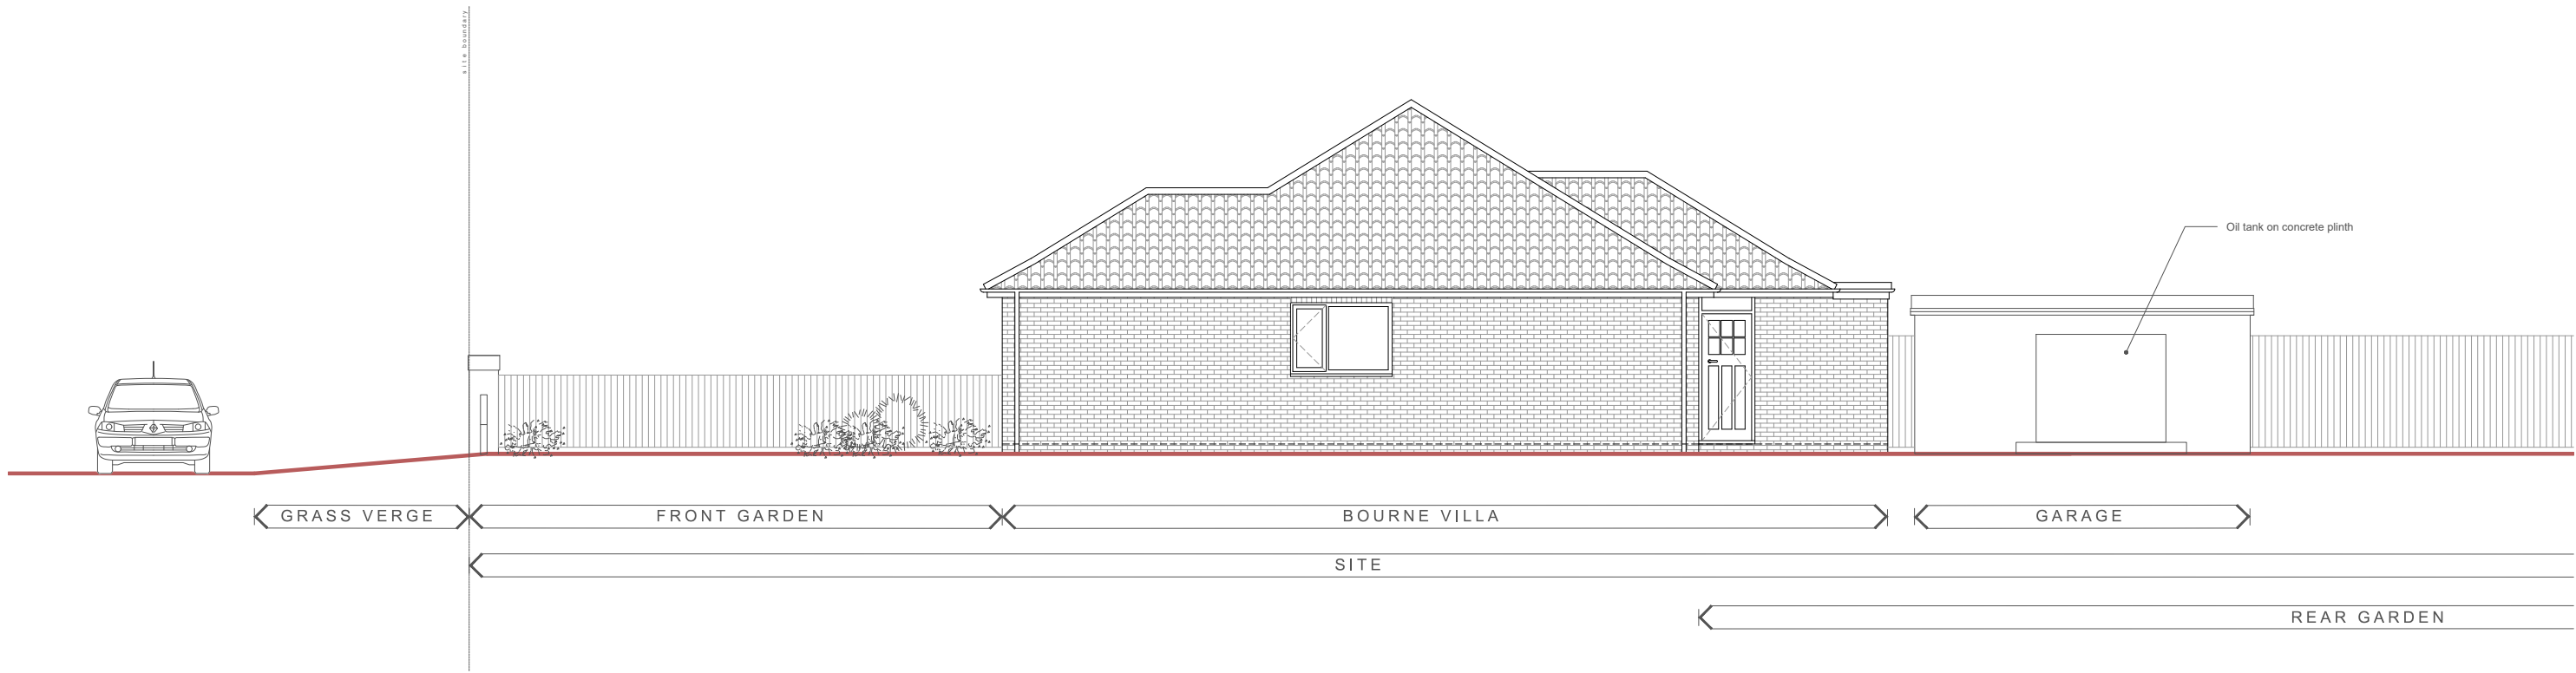

existing side elevation - east