
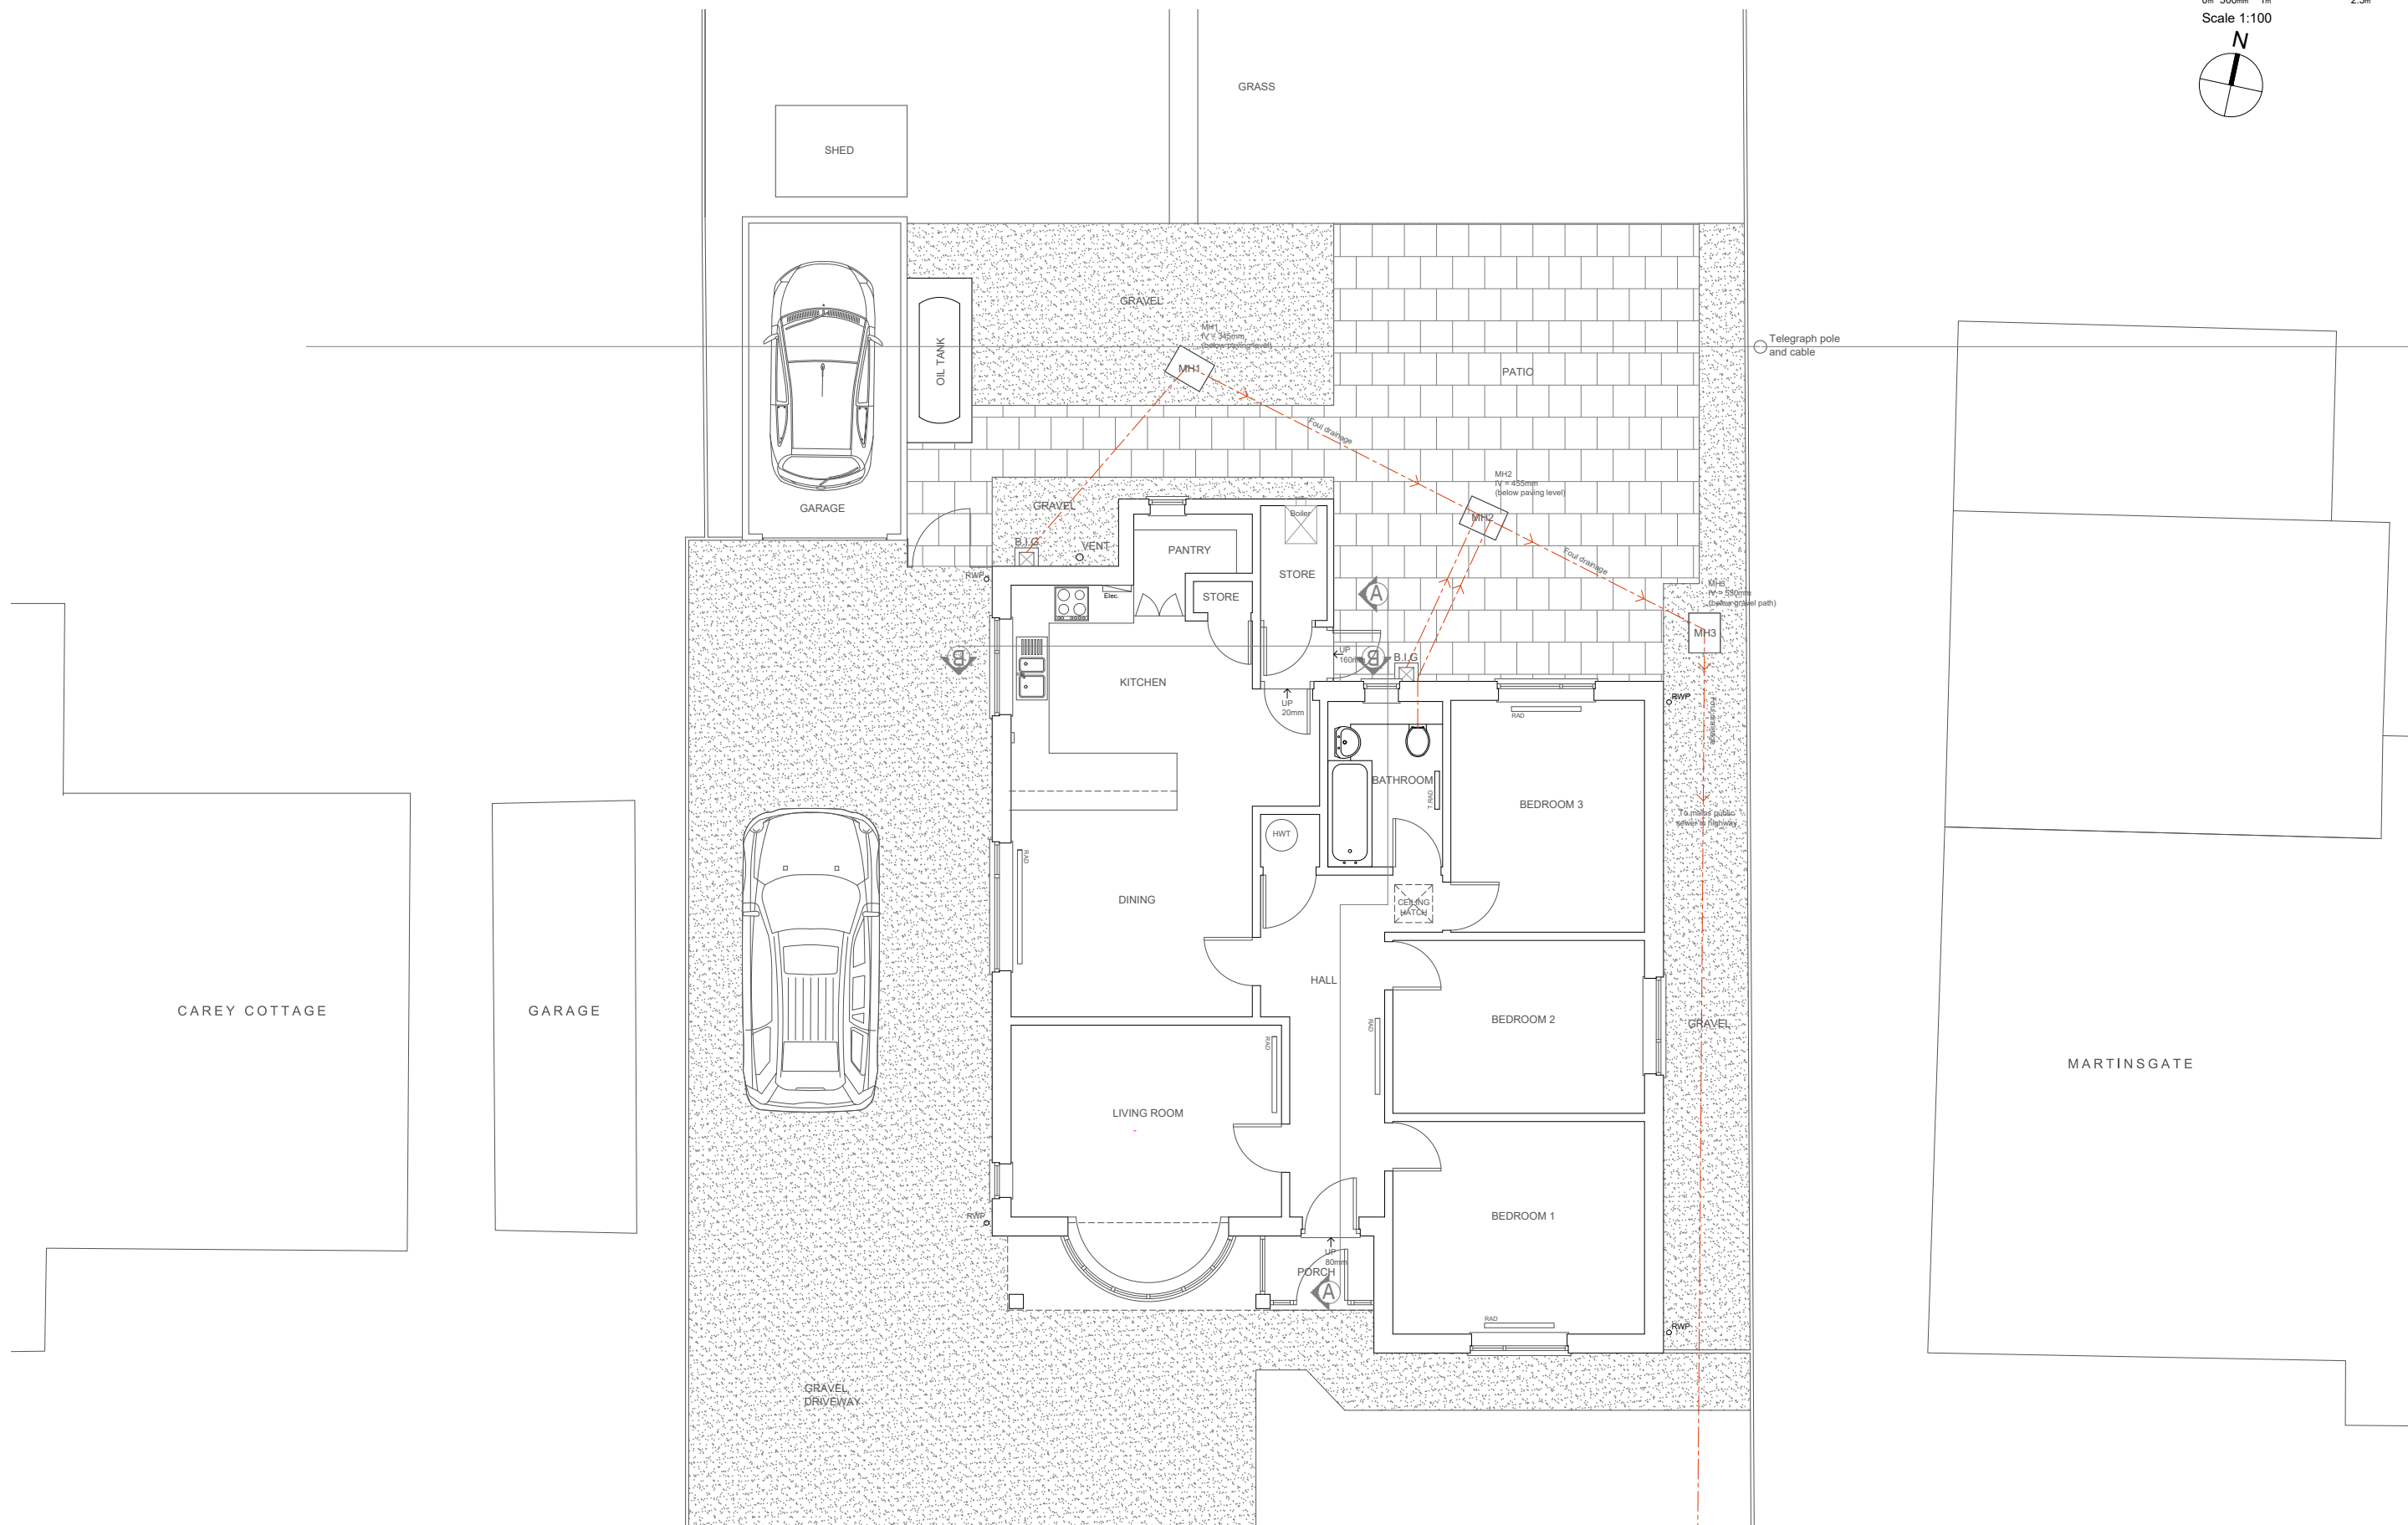


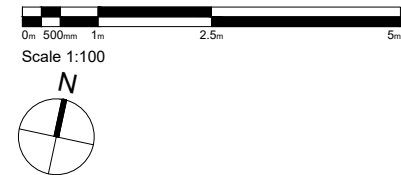

existing ground floor plan