



MapServe

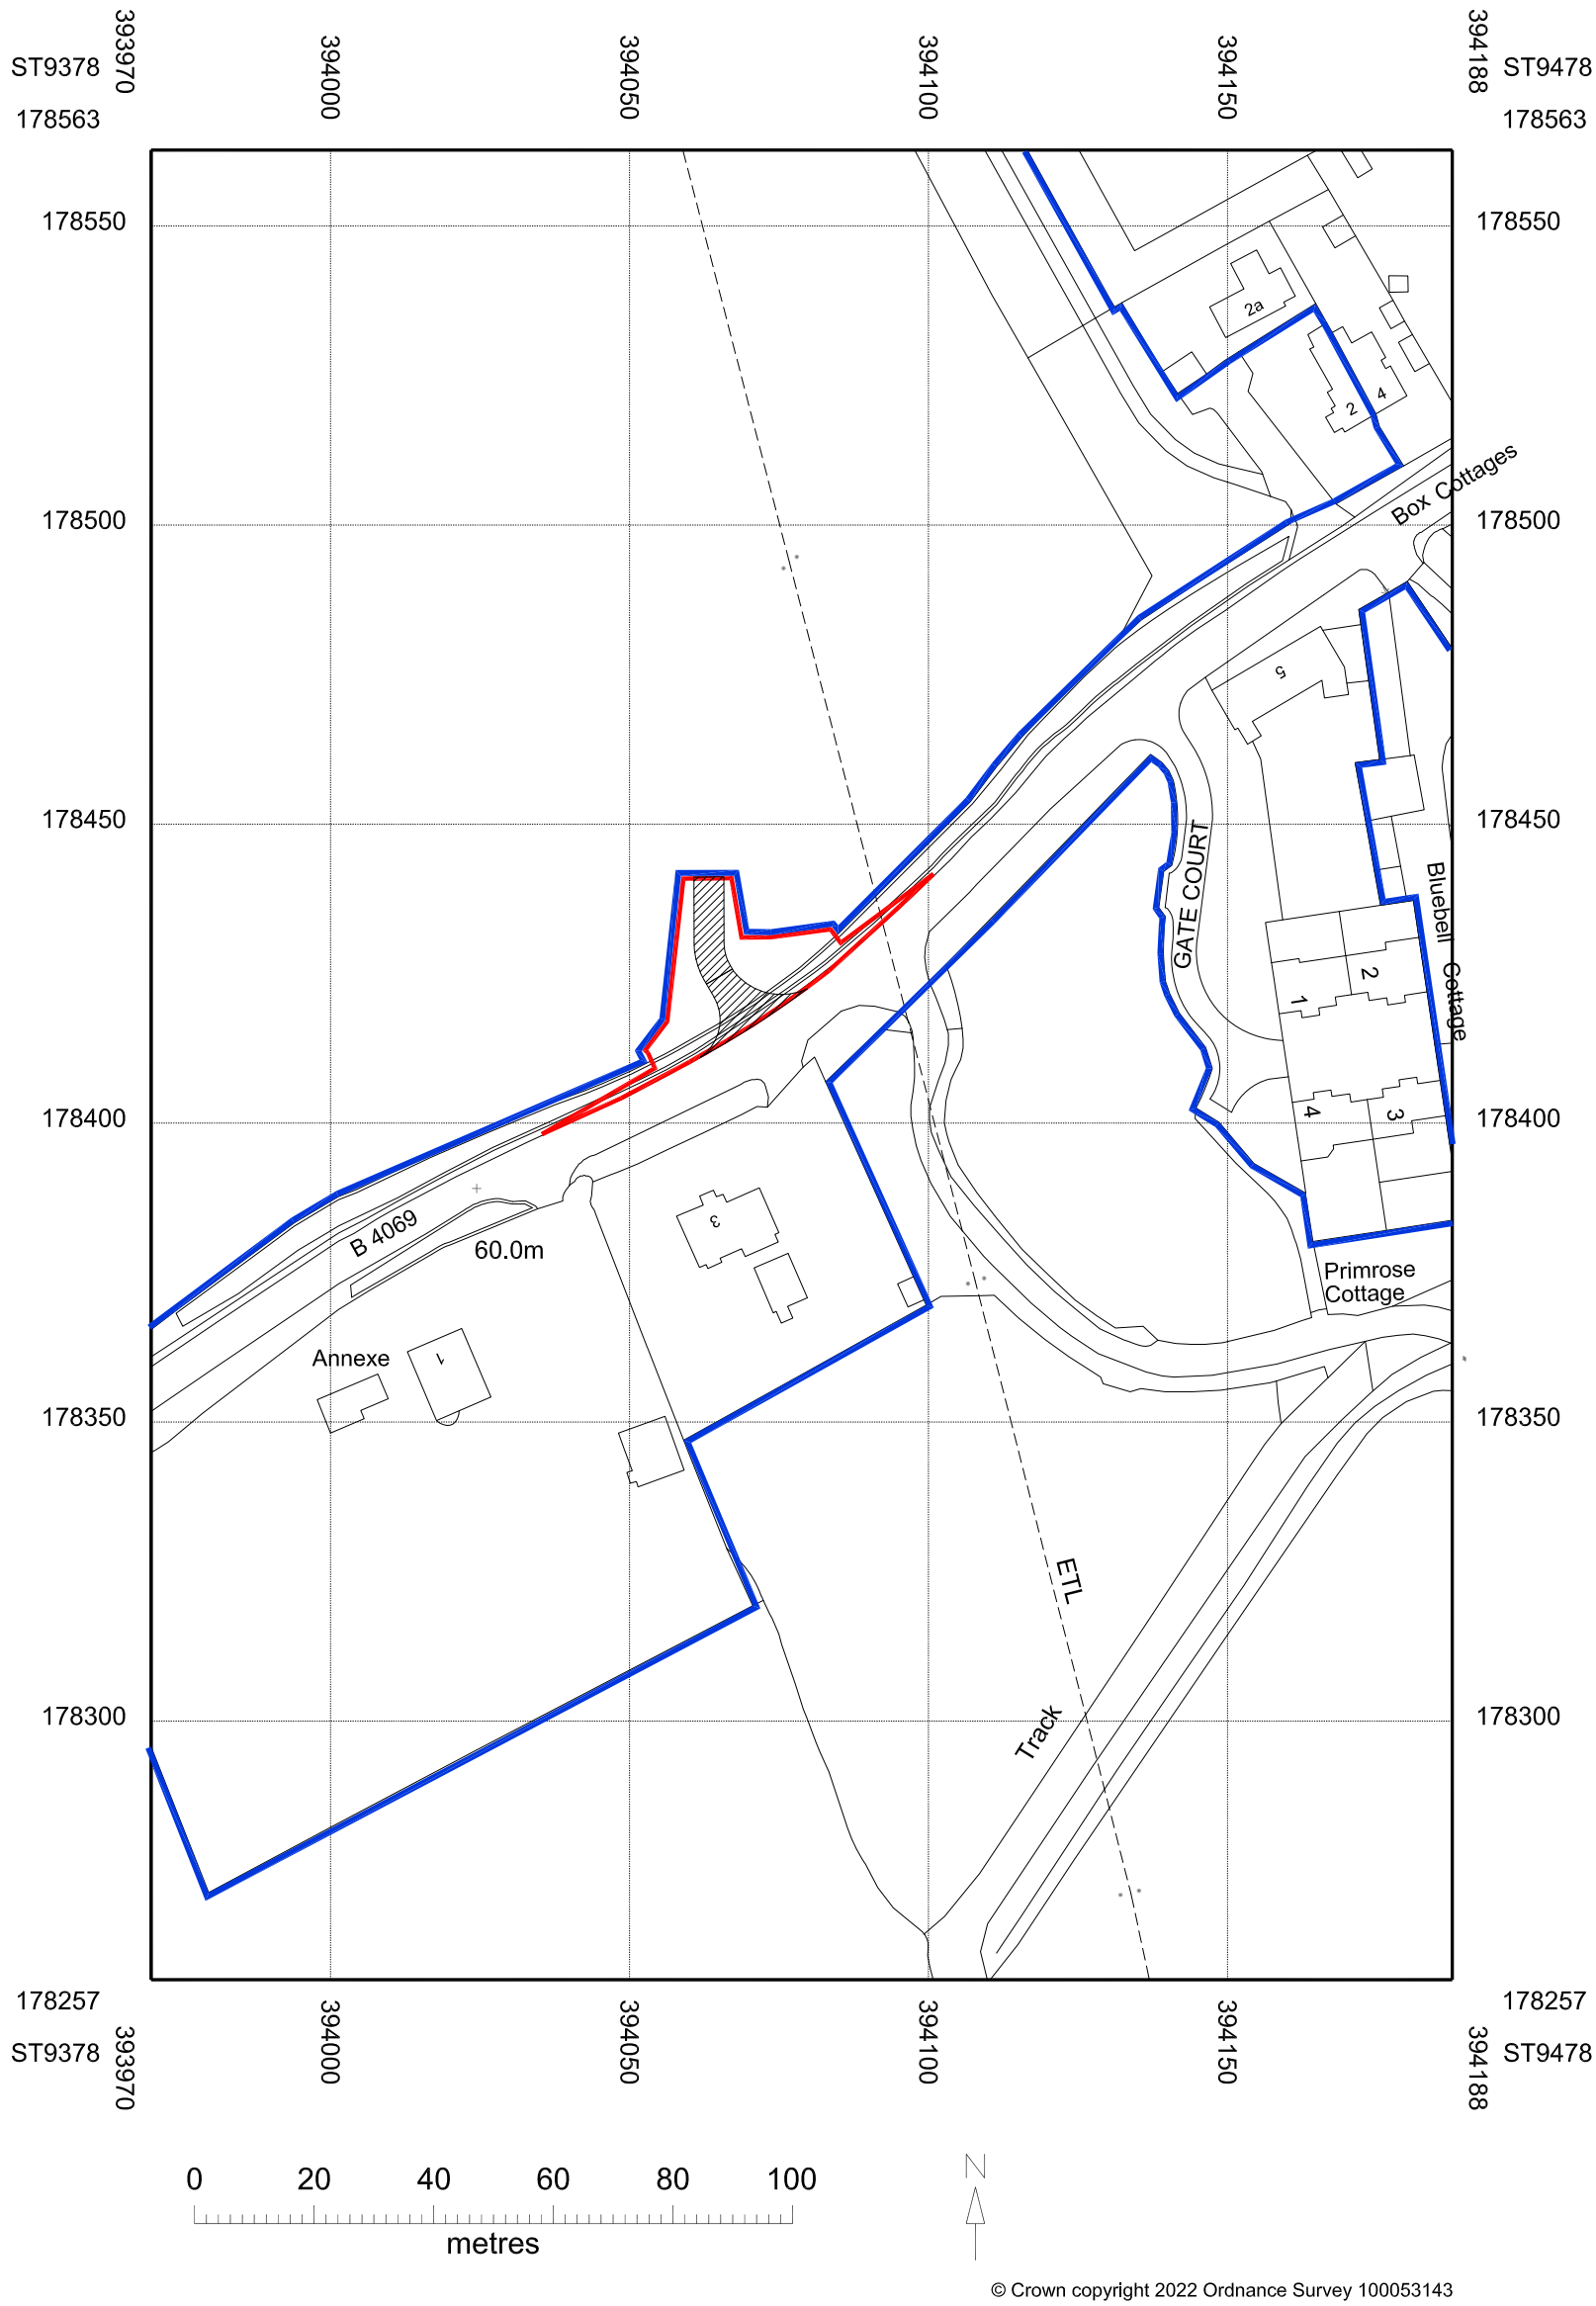

- NOTES: © HALZAC DESIGN LTD 2022.
- A. DO NOT SCALE FROM THIS DRAWING. EXCEPT FOR PLANNING PURPOSES
 - B. USE GIVEN DIMENSIONS ONLY. ALL DIMENSIONS TO BE SITE CHECKED AND AGREED WITH CLIENT
 - C. SETTING OUT TO BE AGREED WITH CLIENT PRIOR TO WORK STARTING ON SITE.
 - D. MATERIALS TO BE AGREED AND APPROVED BY CLIENT.
 - E. IT'S IMPORTANT THAT ALL NECESSARY PLANNING AND BUILDING REGULATION APPROVALS ARE IN PLACE AND CONDITIONS ATTACHED TO THE APPROVALS HAVE BEEN ADHERED TO.
 - F. ALL MATERIALS USED, FOLLOW ALL HEALTH AND SAFETY AND INSTALLATION INSTRUCTIONS.
 - G. WHEN ORDERING FIXTURES AND FITTINGS USE AS BUILT SITE MEASURED SIZES ONLY.
 - H. IT'S IMPORTANT TO NOTIFY BUILDING CONTROL OFFICER AT ALL RELEVANT STAGES AND ALLOW FOR ADEQUATE TIME FOR INSPECTION BY THE BCO

LOCATION PLAN 1:1250 @A2

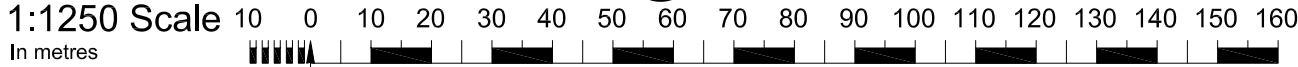

FOR PLANNING APPROVAL

TITLE: New Access to Gate Farm, Sutton Benger		HALZAC DESIGN LTD ARCHITECTURAL DESIGN AND TECHNICAL SERVICES e: colin@halzacdesign.com w: halzacdesign.com t: 01793 951631 m: 07801 070166	
DRAWING: LOCATION PLAN		JOB NUMBER: DWG NUMBER: REV:	
SCALE: @ A2 1:1250		DATE: Feb'22 21-228 / PL05	

REVISIONS (up to the last 6 revisions shown only)