
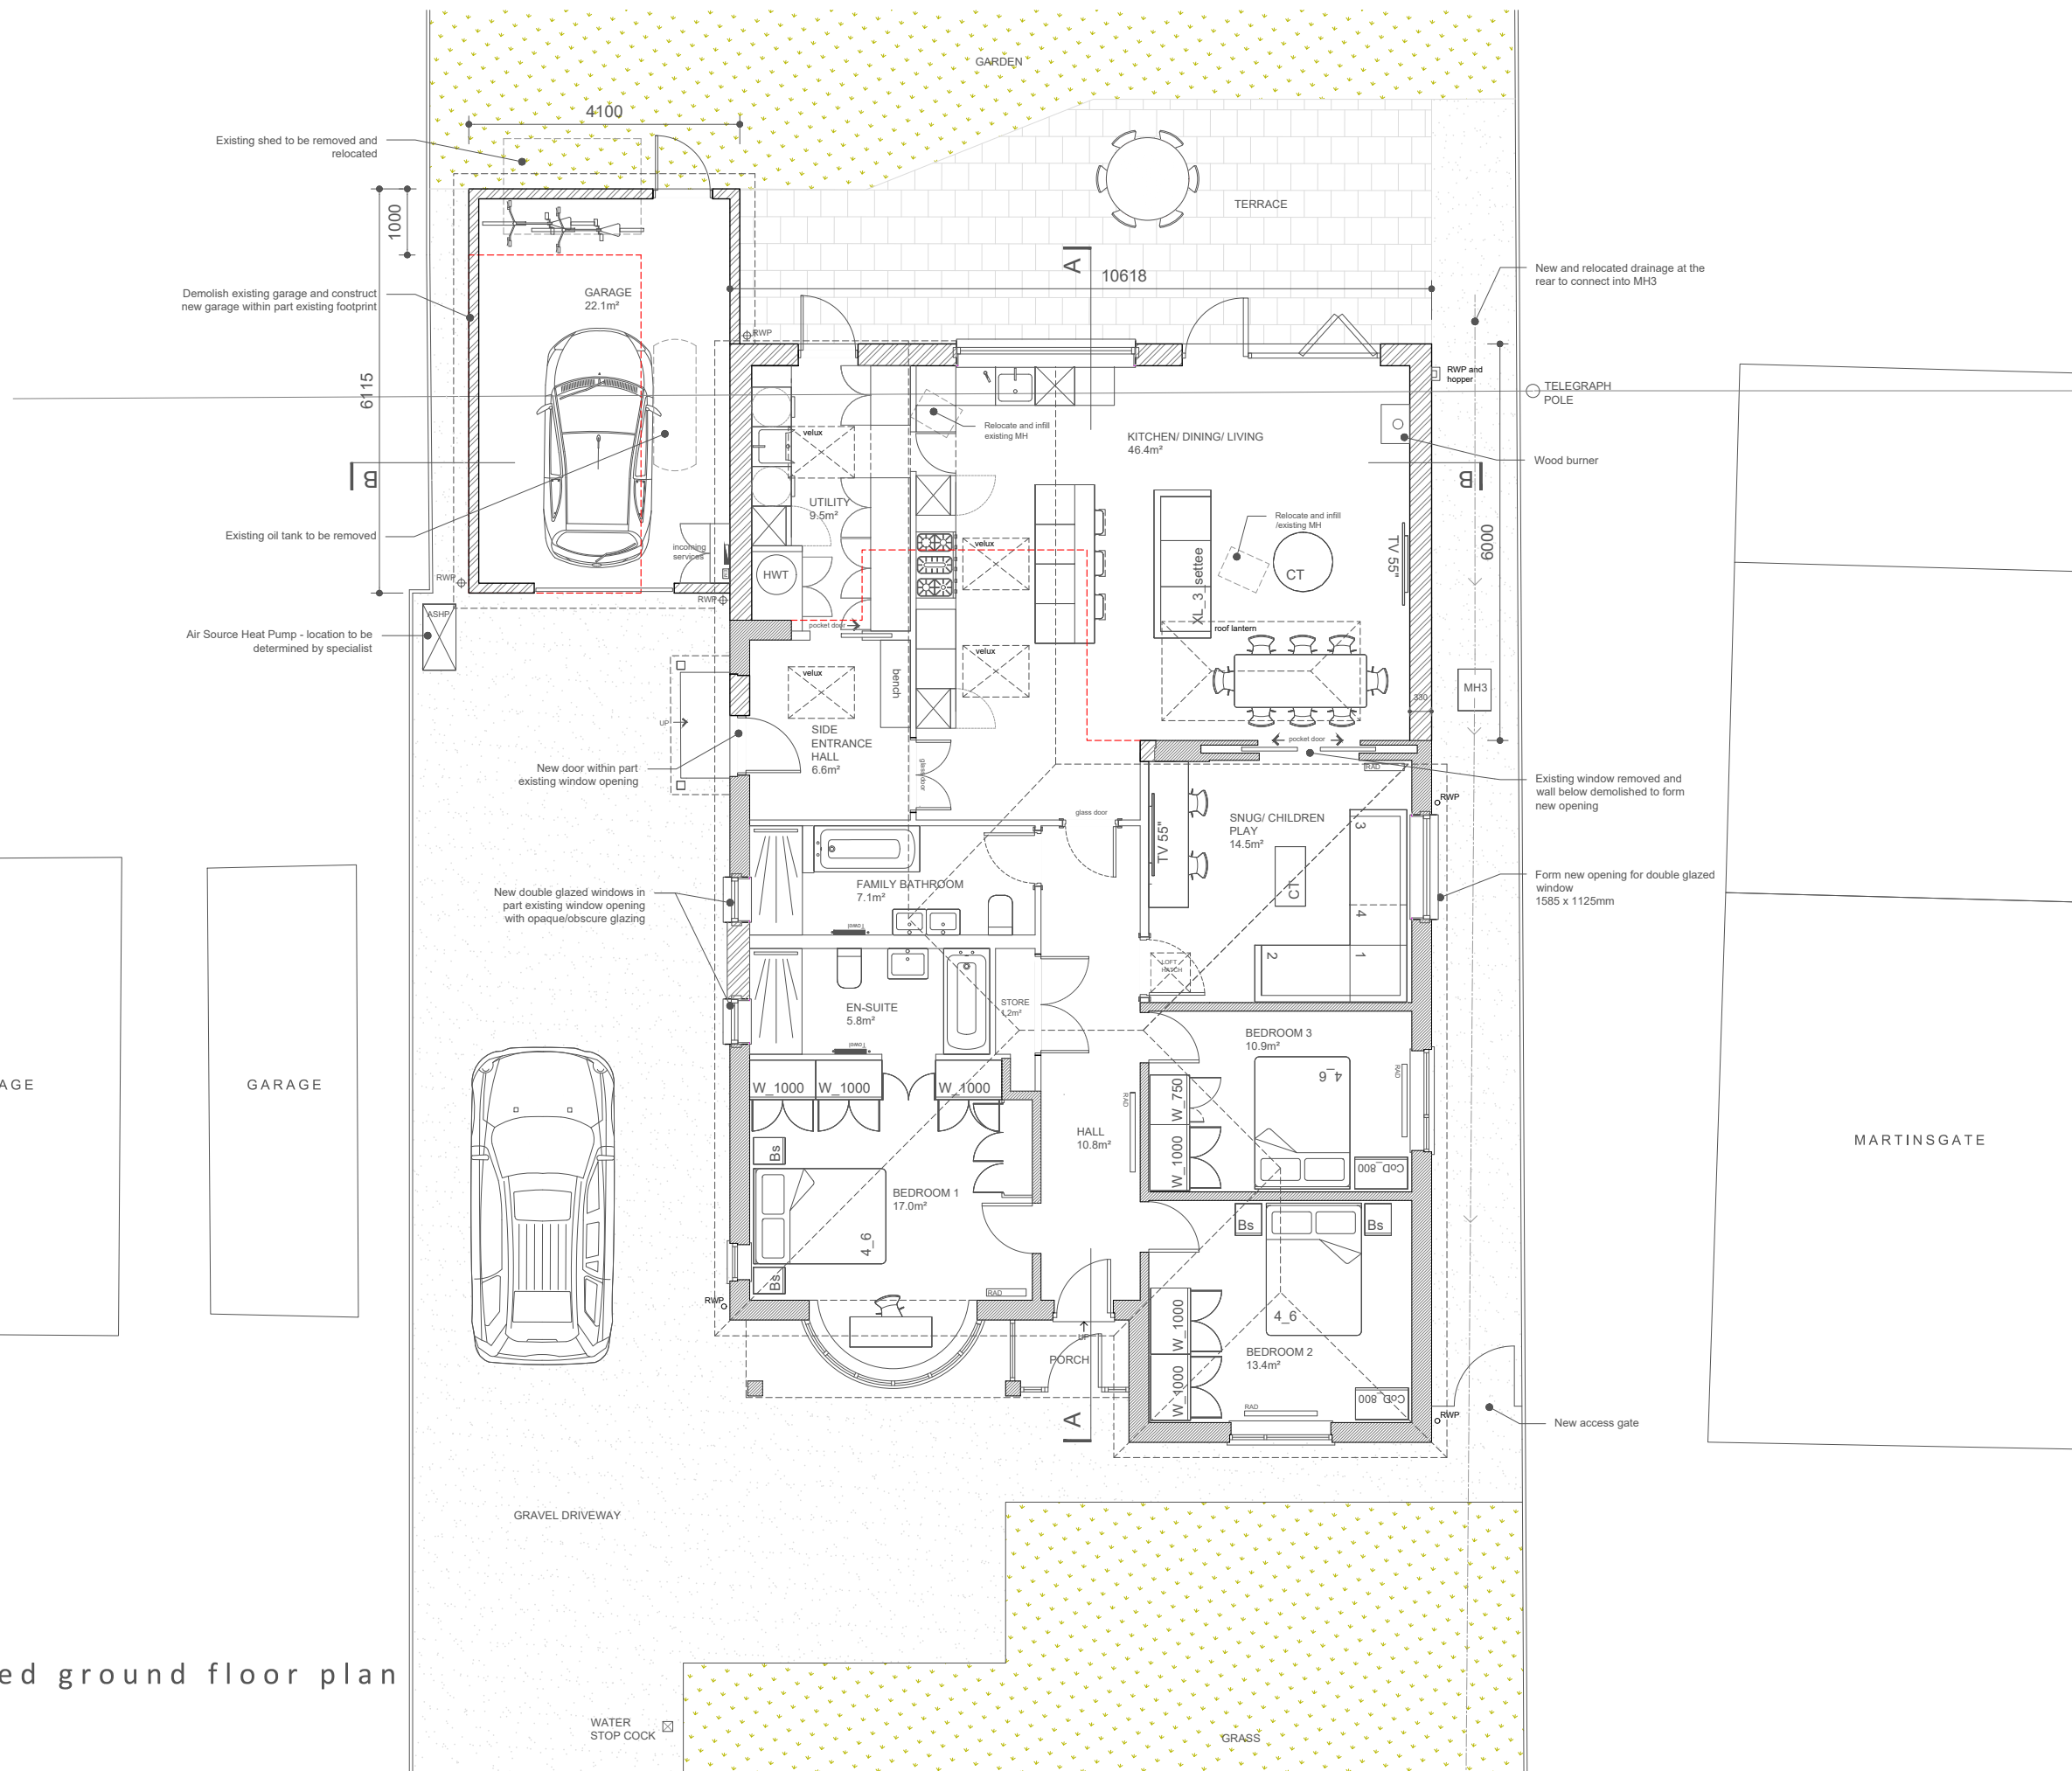


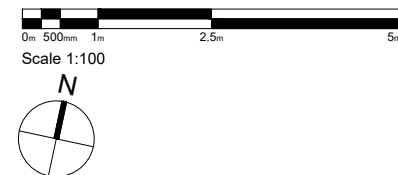

proposed ground floor plan